


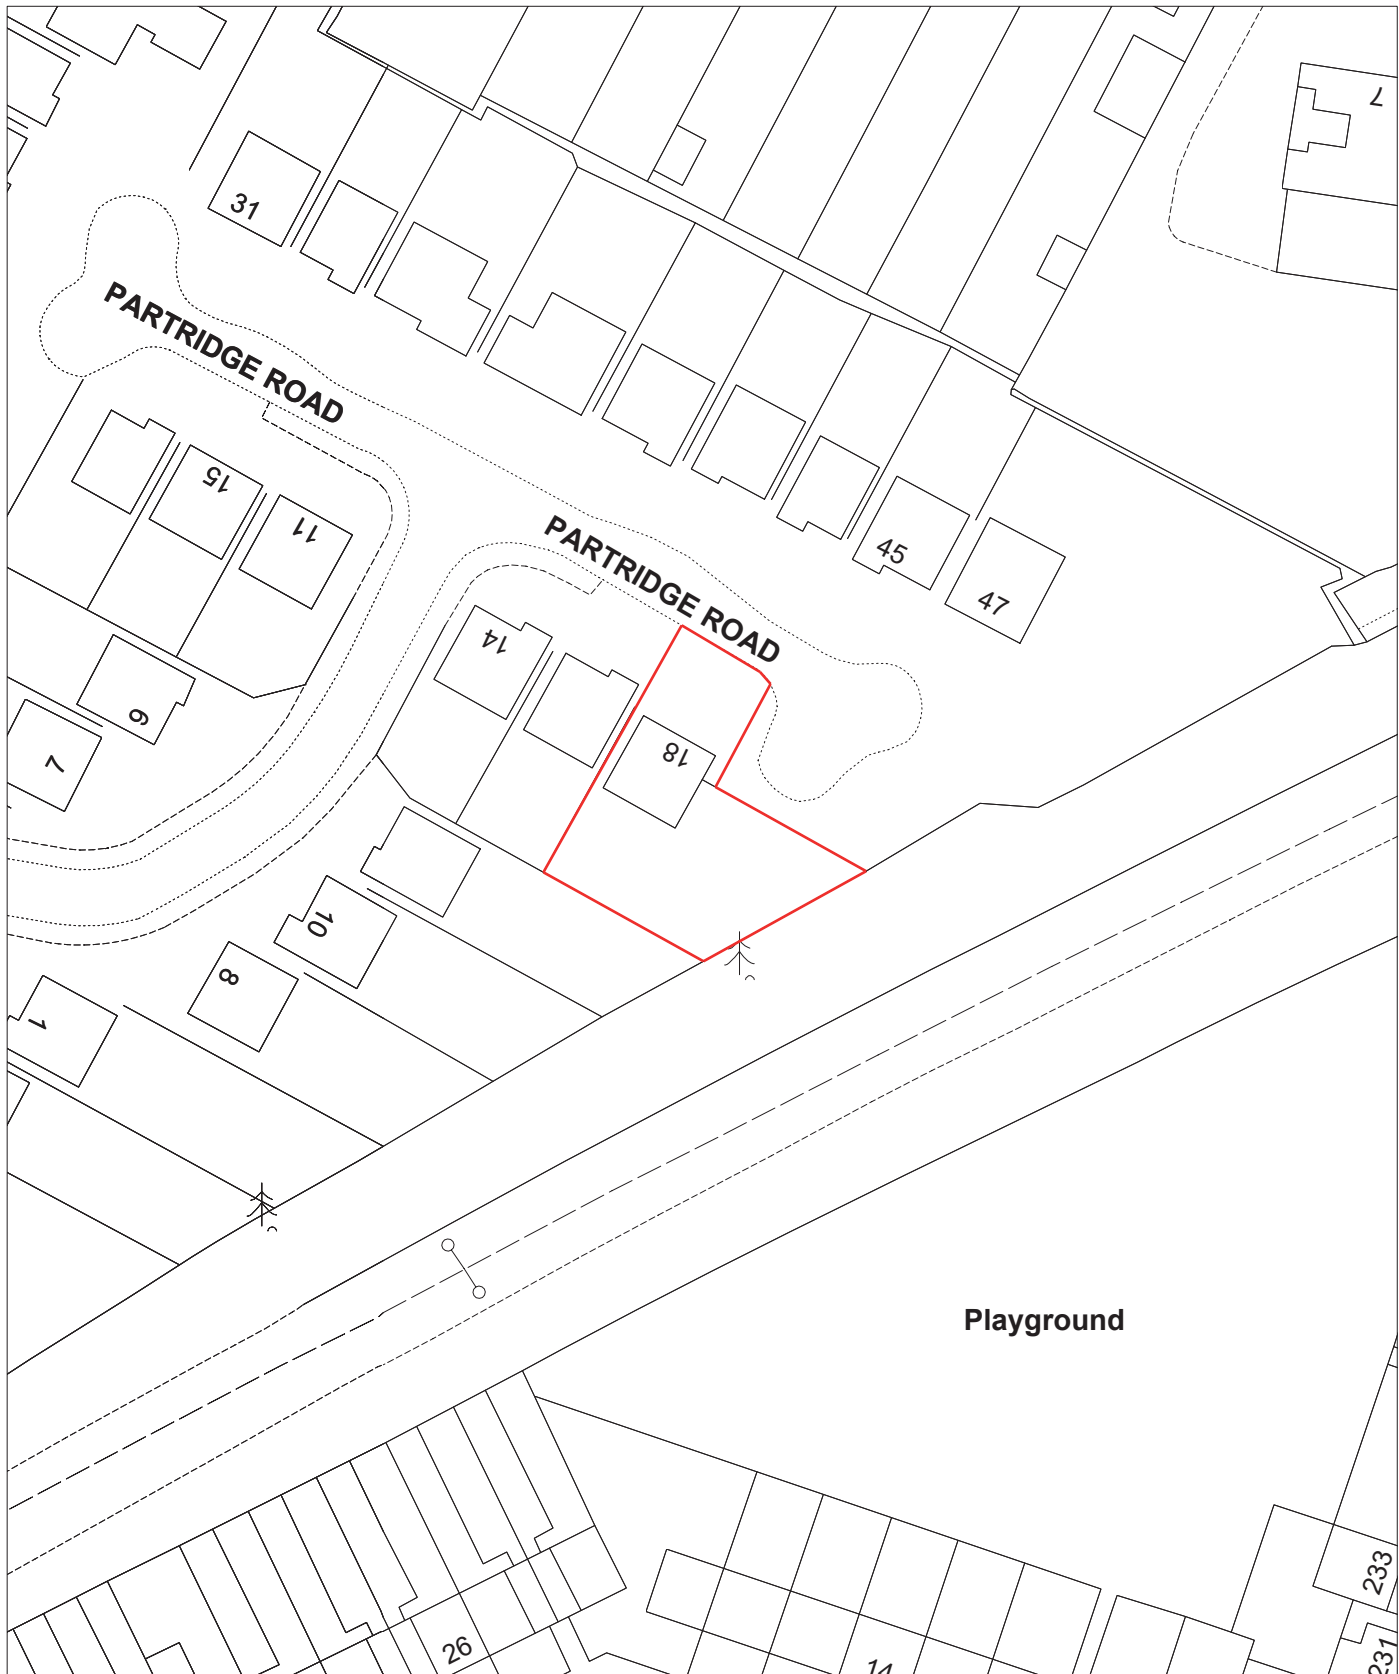

18 Partridge Road L32 2DJ

Scale 1:1250

Crown Copyright



NORTH