



NOTES

ALL DIMENSIONS ARE TO BE CHECKED ON SITE. ANY DISCREPANCIES ARE TO BE REPORTED TO THE ARCHITECT BEFORE ANY WORK COMMENCES. THIS DRAWING SHALL NOT BE SCALED TO ASCERTAIN ANY DIMENSIONS WORK TO FIGURED DIMS ONLY. READ IN CONJUNCTION WITH ALL RELEVANT DETAILS, SPECIFICATIONS, CONSULTANTS, SPECIALISTS AND SUBCONTRACTORS DRAWINGS / SPECIFICATIONS. THIS DRAWING IS THE SUBJECT OF COPYRIGHT WHICH VESTS IN UNIT 3 DESIGN STUDIO LIMITED. IT IS AN INFRINGEMENT OF COPYRIGHT TO REPRODUCE THIS DRAWING, BY WHATEVER MEANS, INCLUDING ELECTRONIC, WITHOUT THE EXPRESS WRITTEN CONSENT OF UNIT 3 DESIGN STUDIO LIMITED WHICH RESERVES ALL RIGHTS

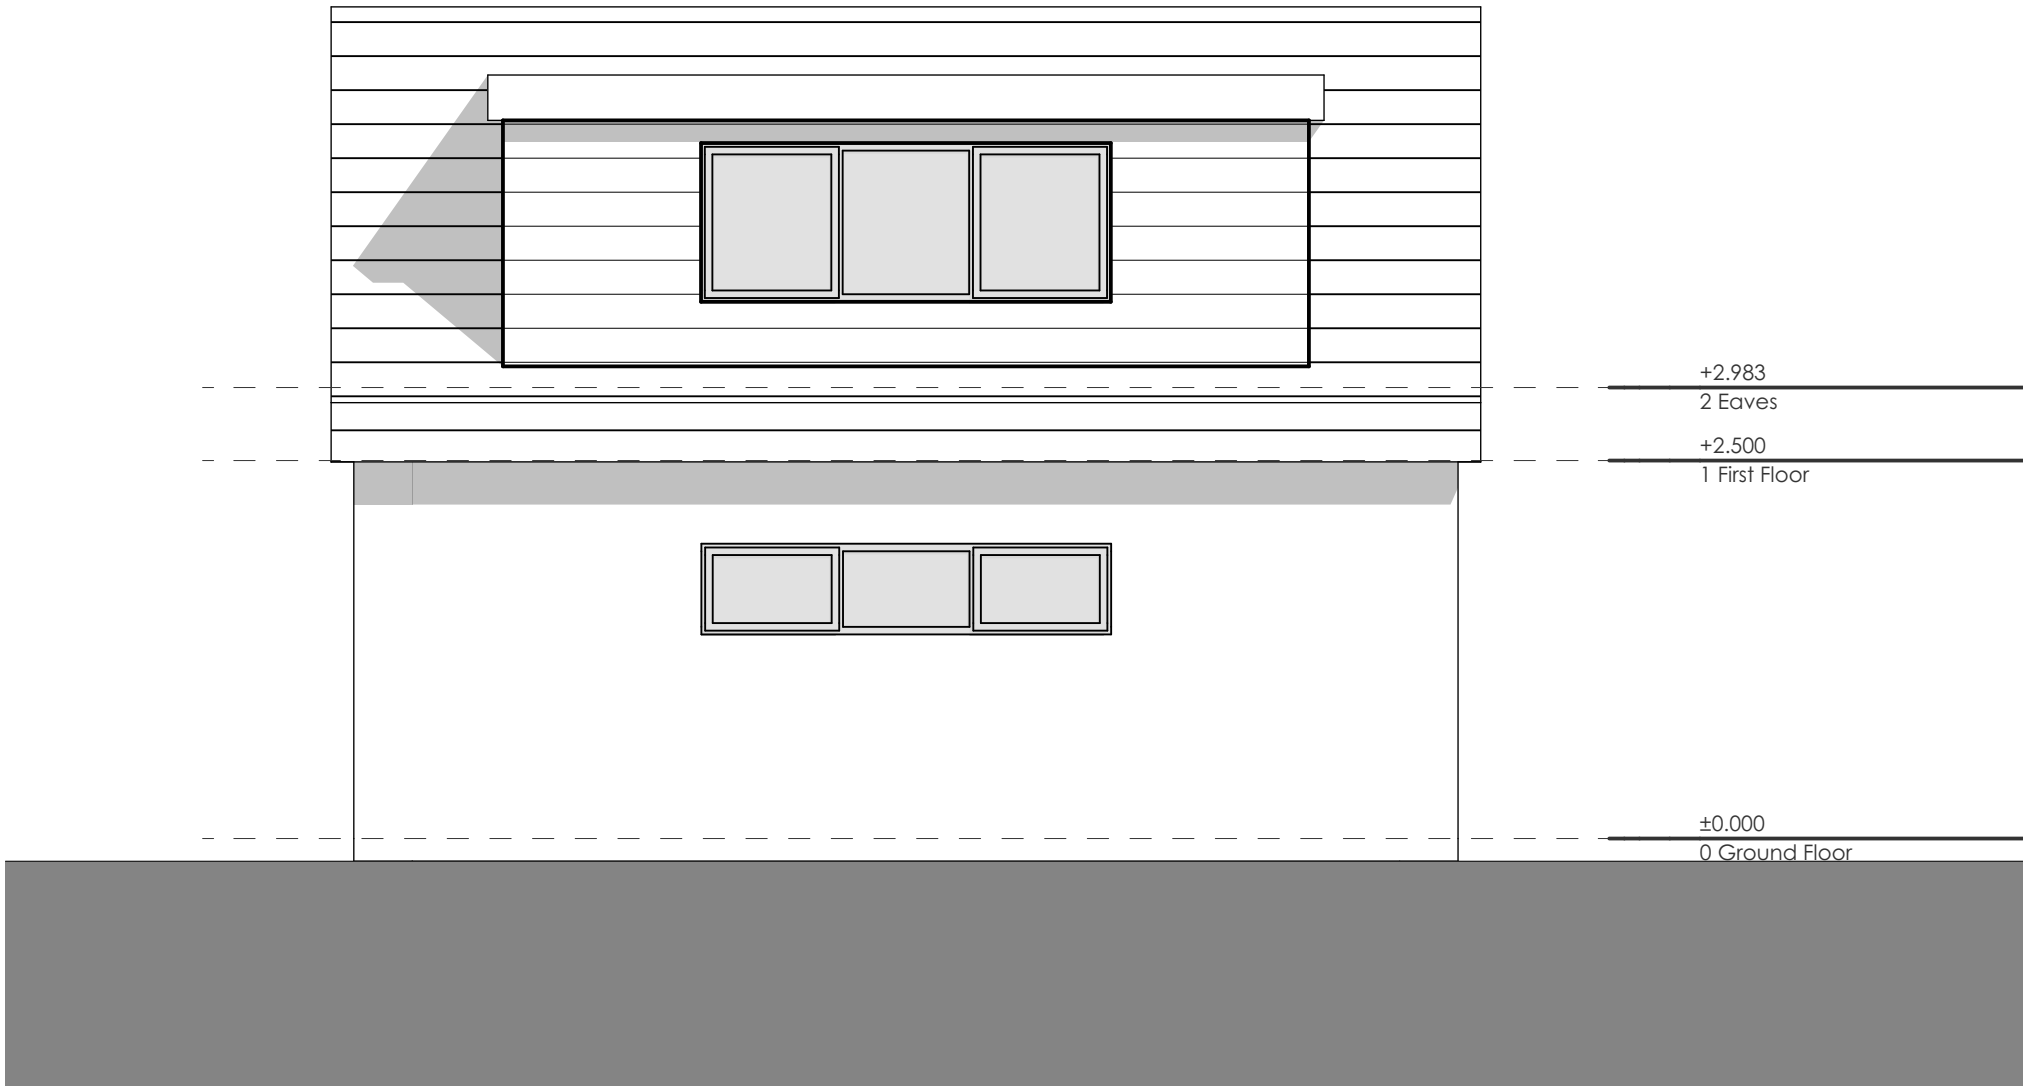


01 Proposed Elevation (North)
1:50

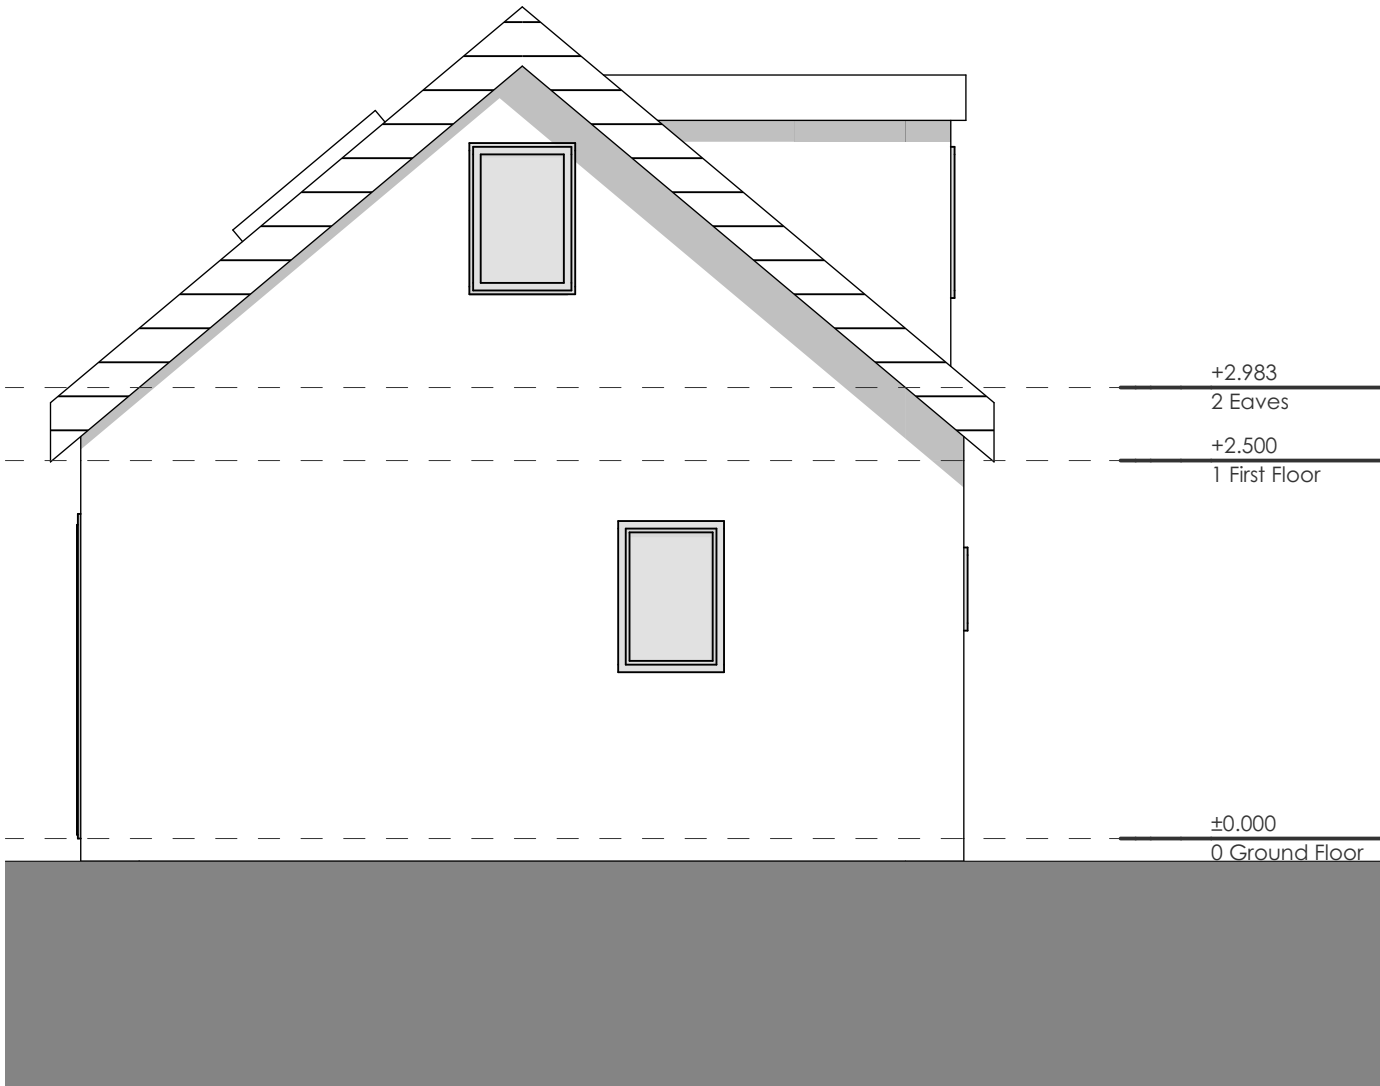

02 Proposed Elevation (East)
1:50




03 Proposed Elevation (South)
1:50

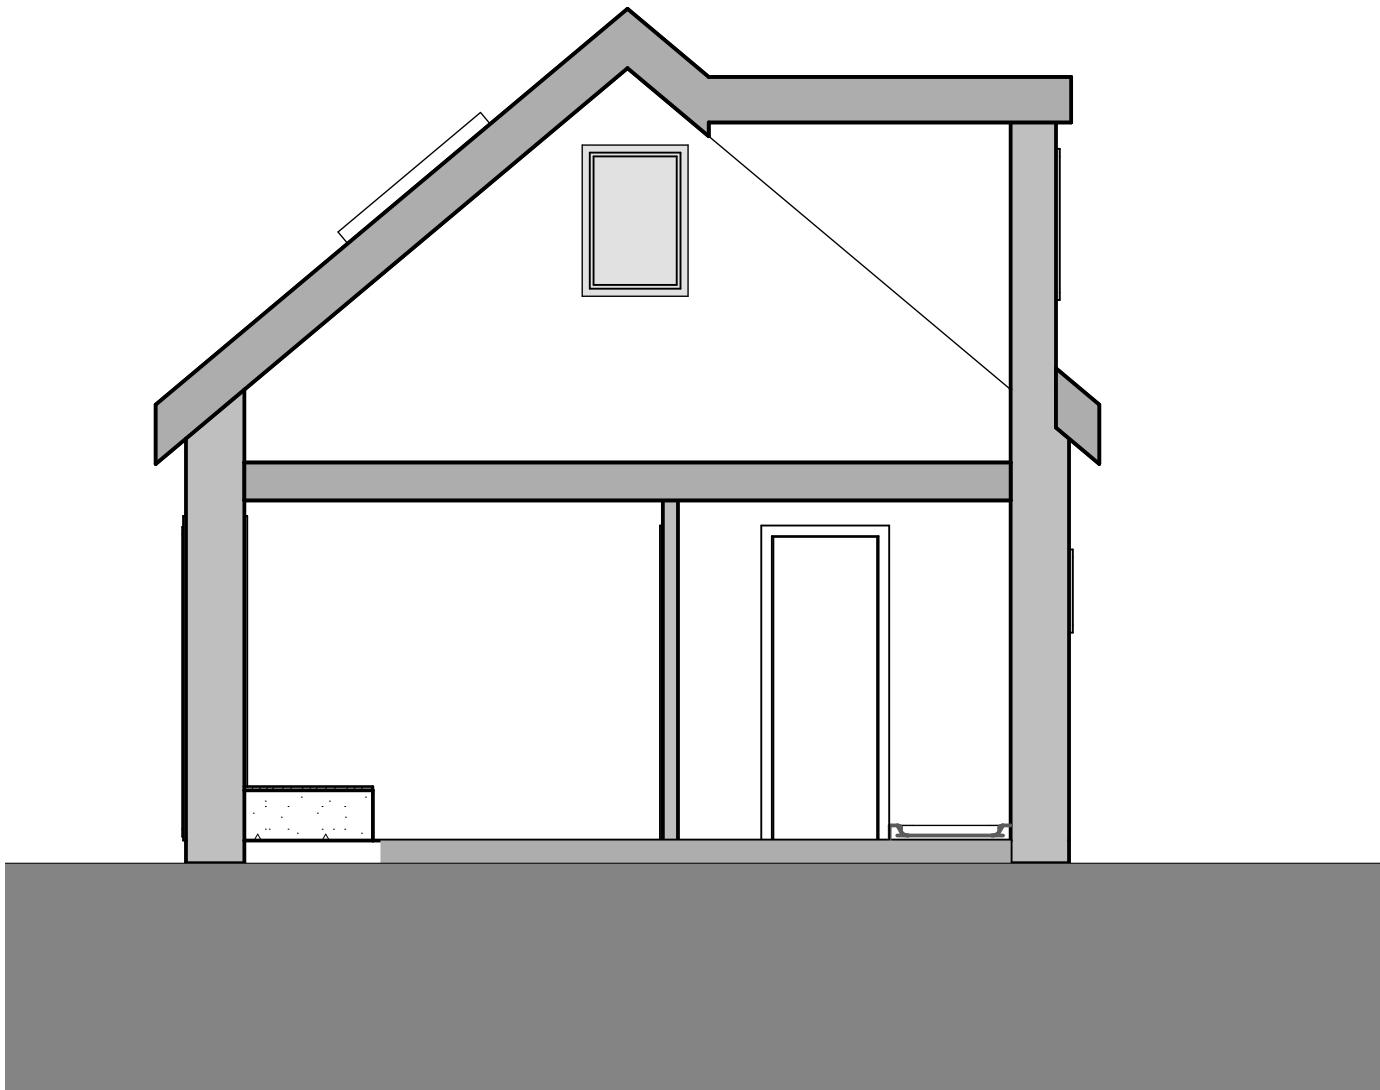

04 Section
1:50

P3	08.09.2023	GH	PLANNING ISSUE
P2	15.08.2023	AF	PLANNING ISSUE
P1	10.08.2023	GH	ISSUED TO CLIENT

REV	DATE	DRN	
STATUS		STAGE 3 - PLANNING	

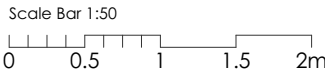

CLIENT	Mr Kevin Noonan
--------	-----------------

PROJECT NUMBER	237013
PROJECT	COURT HEY AVENUE
SITE LOCATION	10 Court Hey Avenue, Liverpool, L36 4JB

22A Jordan Street,
Liverpool,
L1 0BP

T: 0151 203 1117
E: mail@unit3-designstudio.com
W: www.unit3-designstudio.com

DRAWING No.	AE-02-20-001		
DRAWING NAME	Proposed Outbuilding Elevations		
REVISION	P3	SCALE - 1:50	SHEET SIZE - A2
DATE - 08/09/2023	DRAWN - GH	CHECKED - AF	