
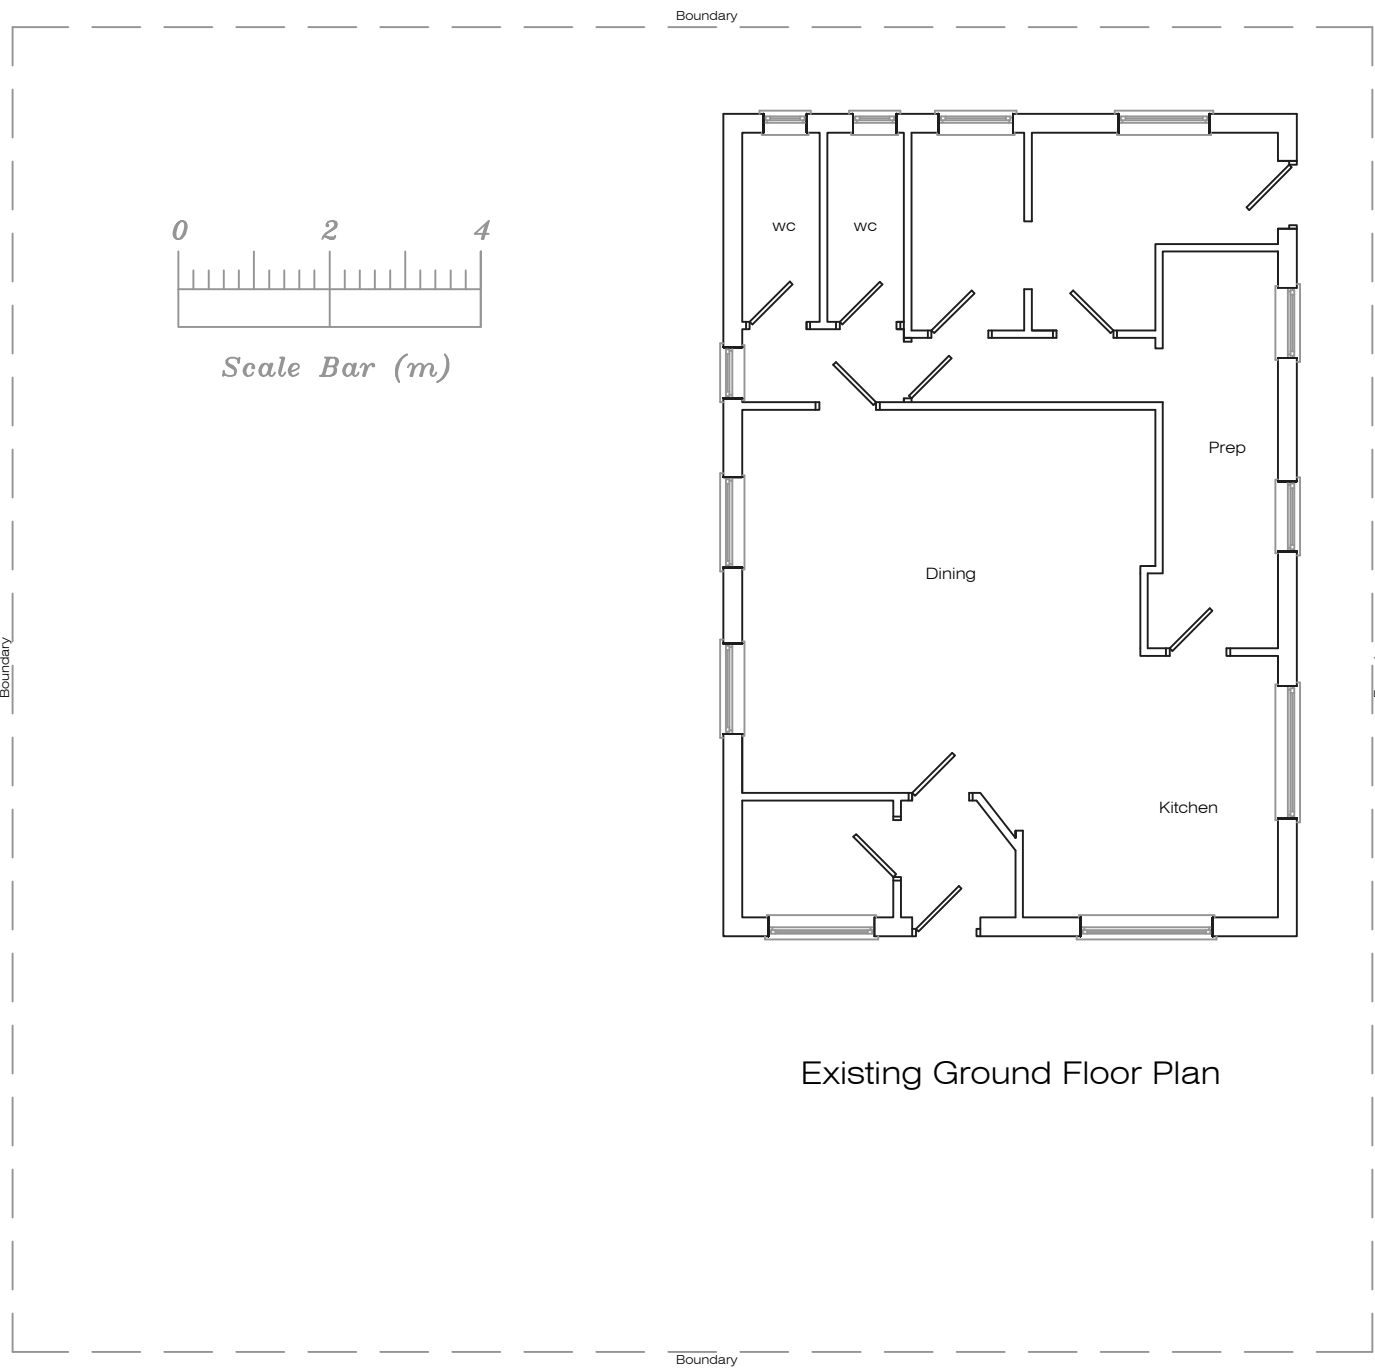


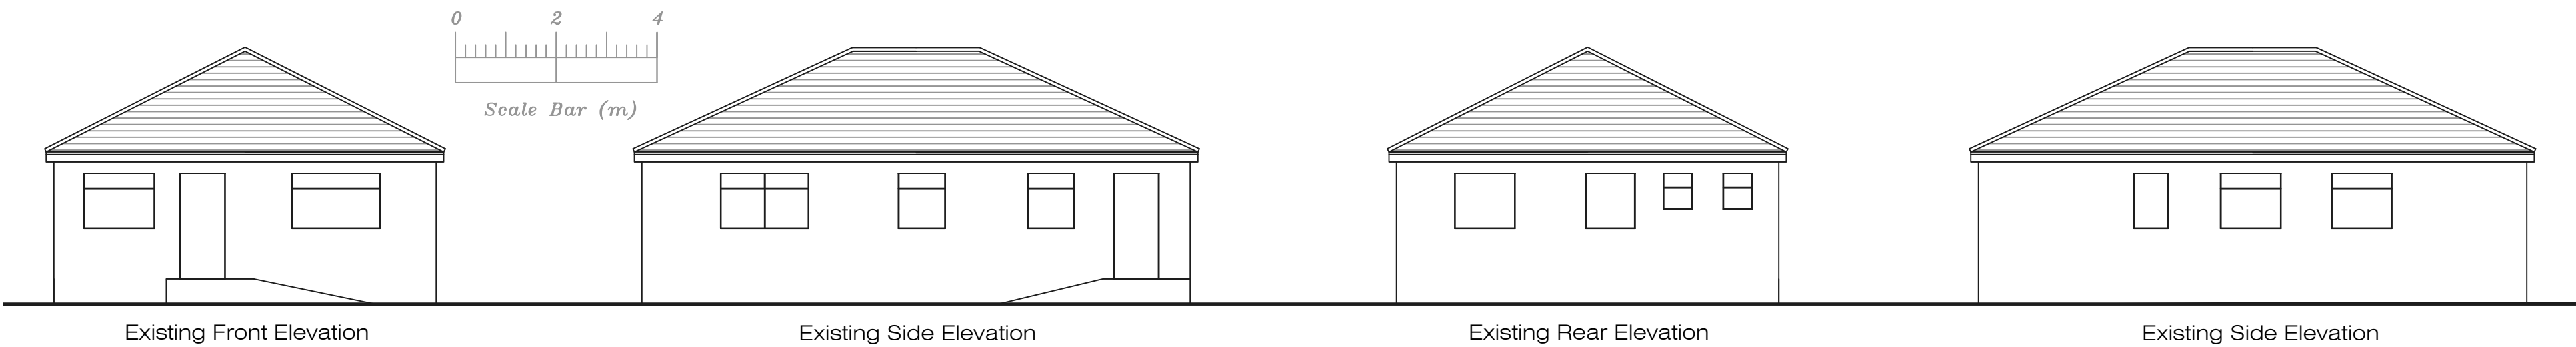

Address				
The Cafe, 35 Wilson Road, L36				
Job Title				
Conversion of cafe into restaurant that serves alcohol with single storey extension				
Drawing title				
Existing Plans				
Chkd	Appvd	date	scale	Dwg No.
		Jan '23	1:100 @ A2	001