




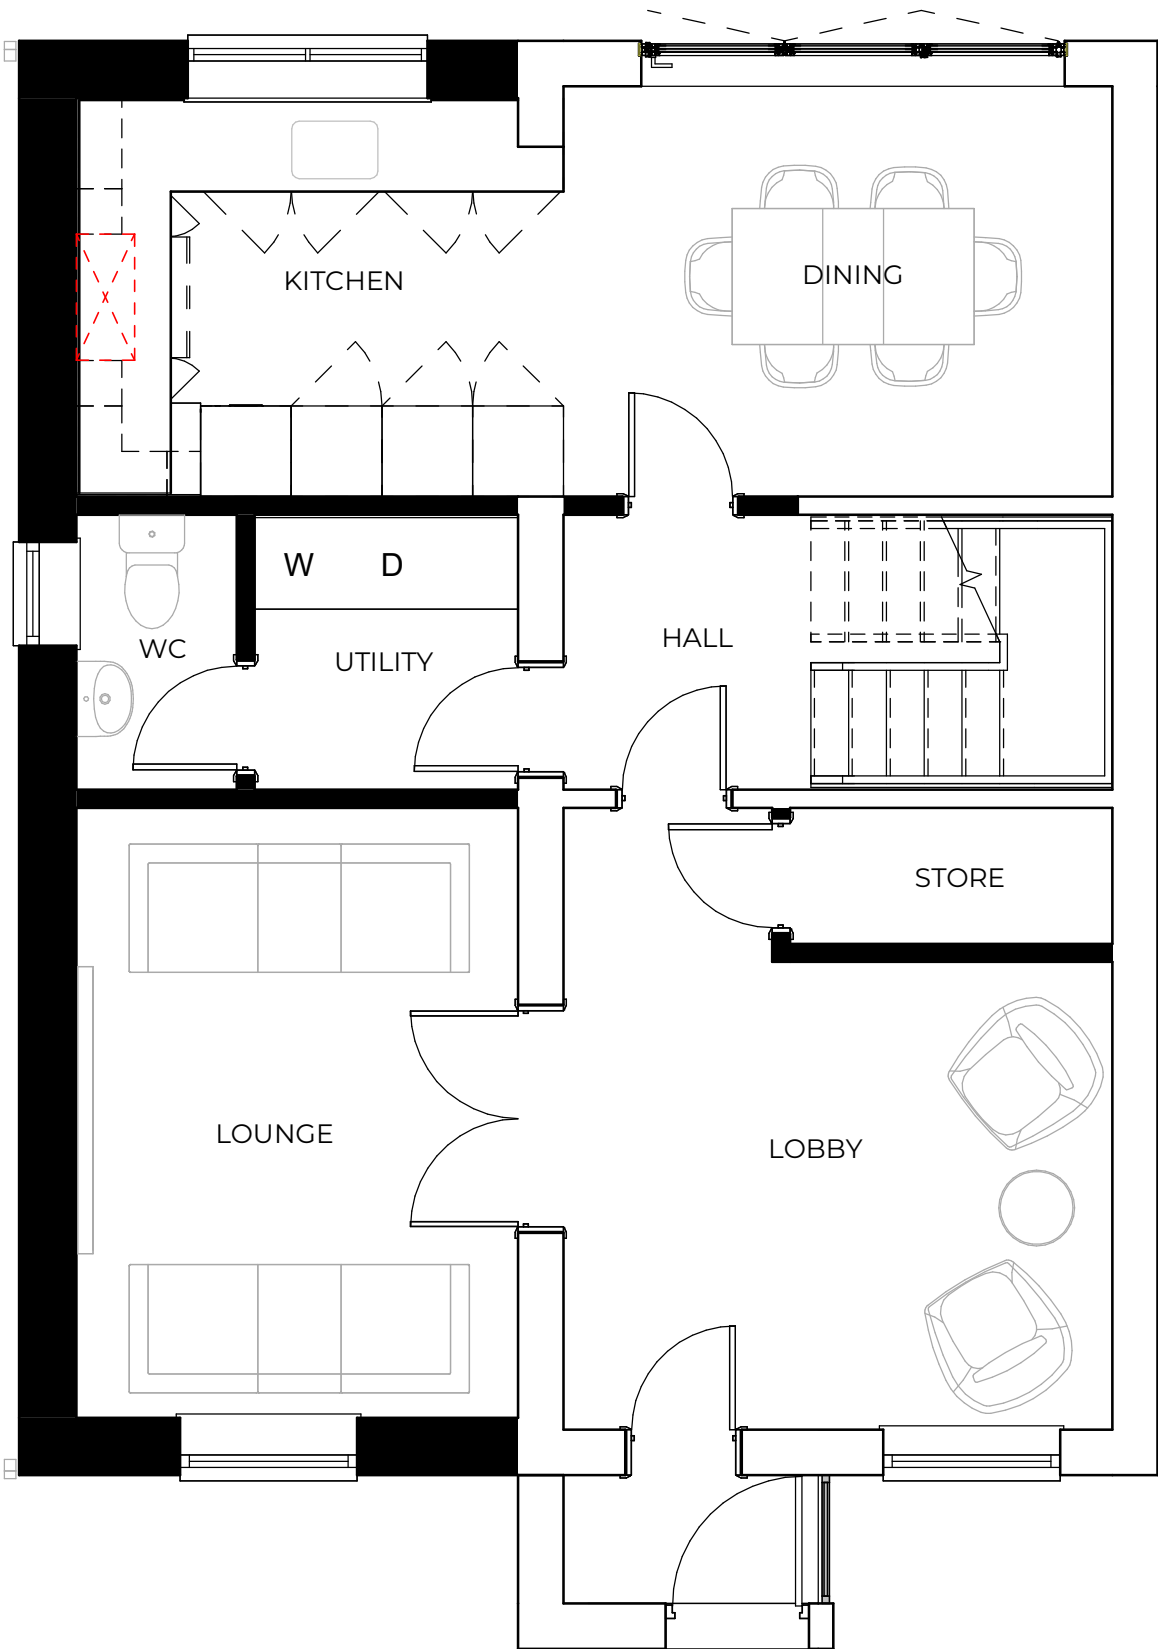


Proposed Ground Floor Plan
1:50

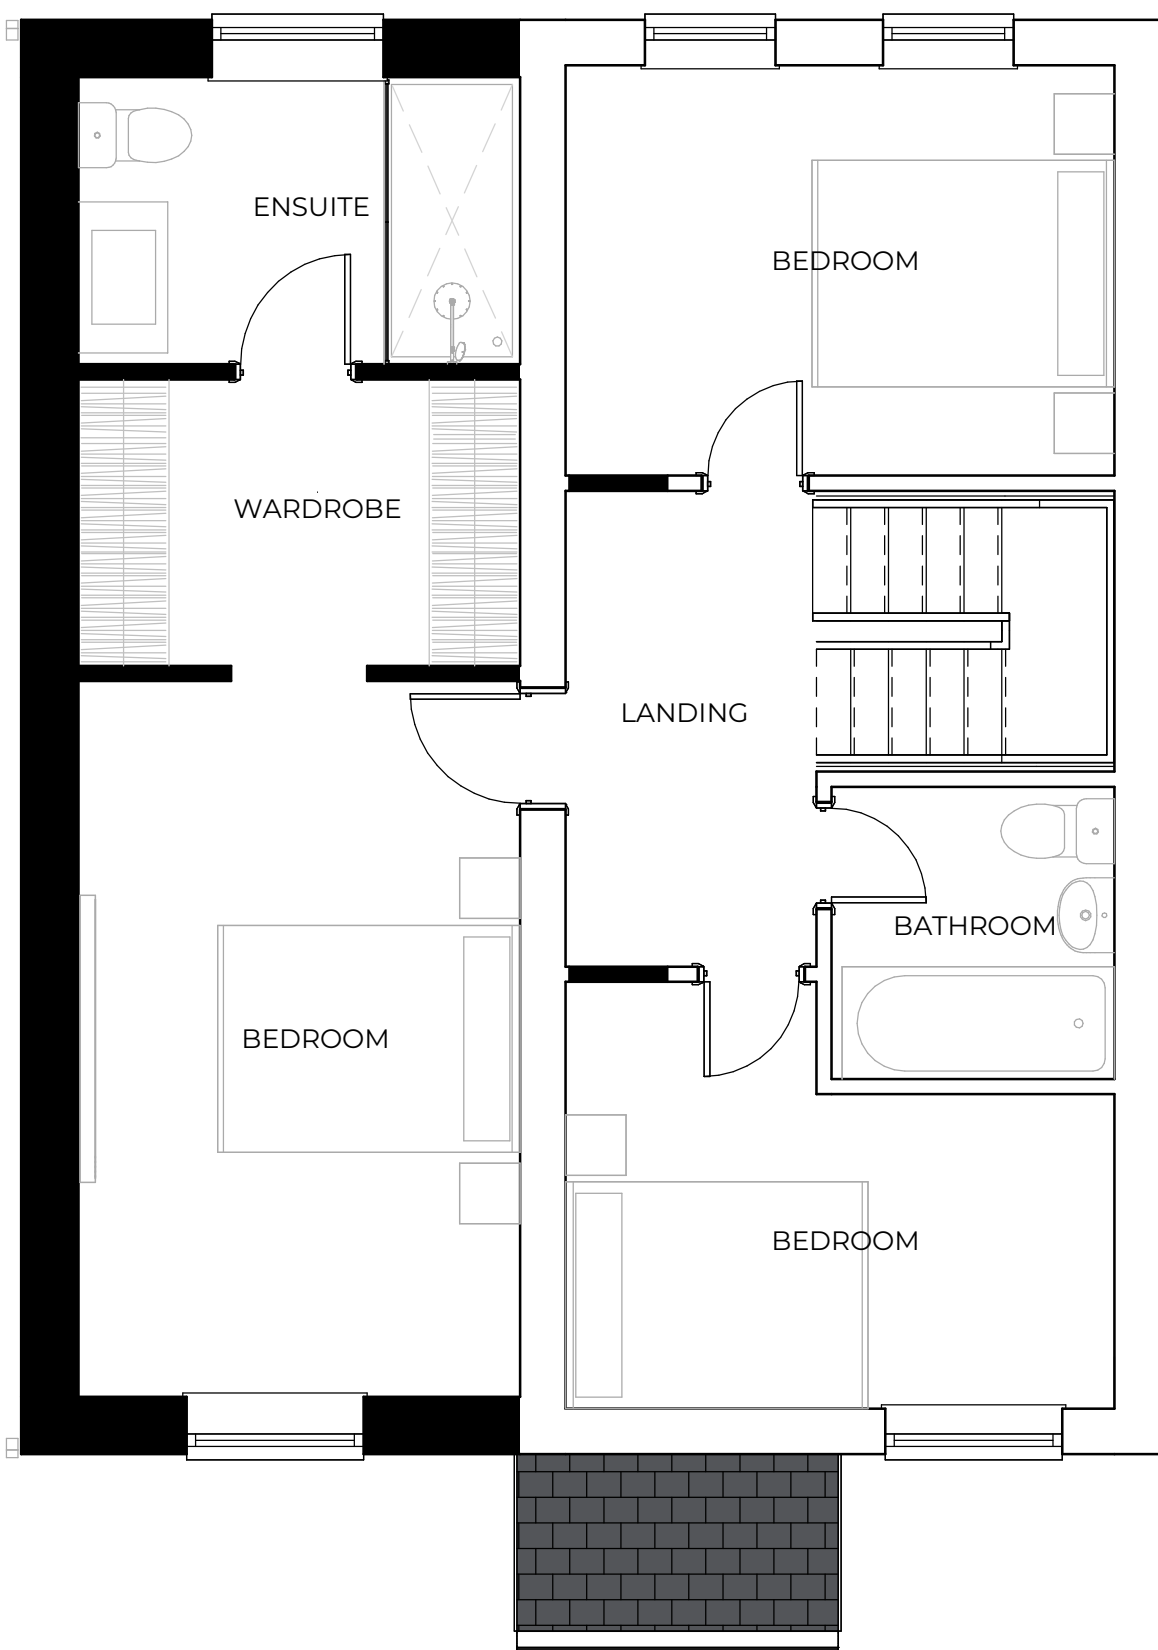


Proposed First Floor Plan
1:50

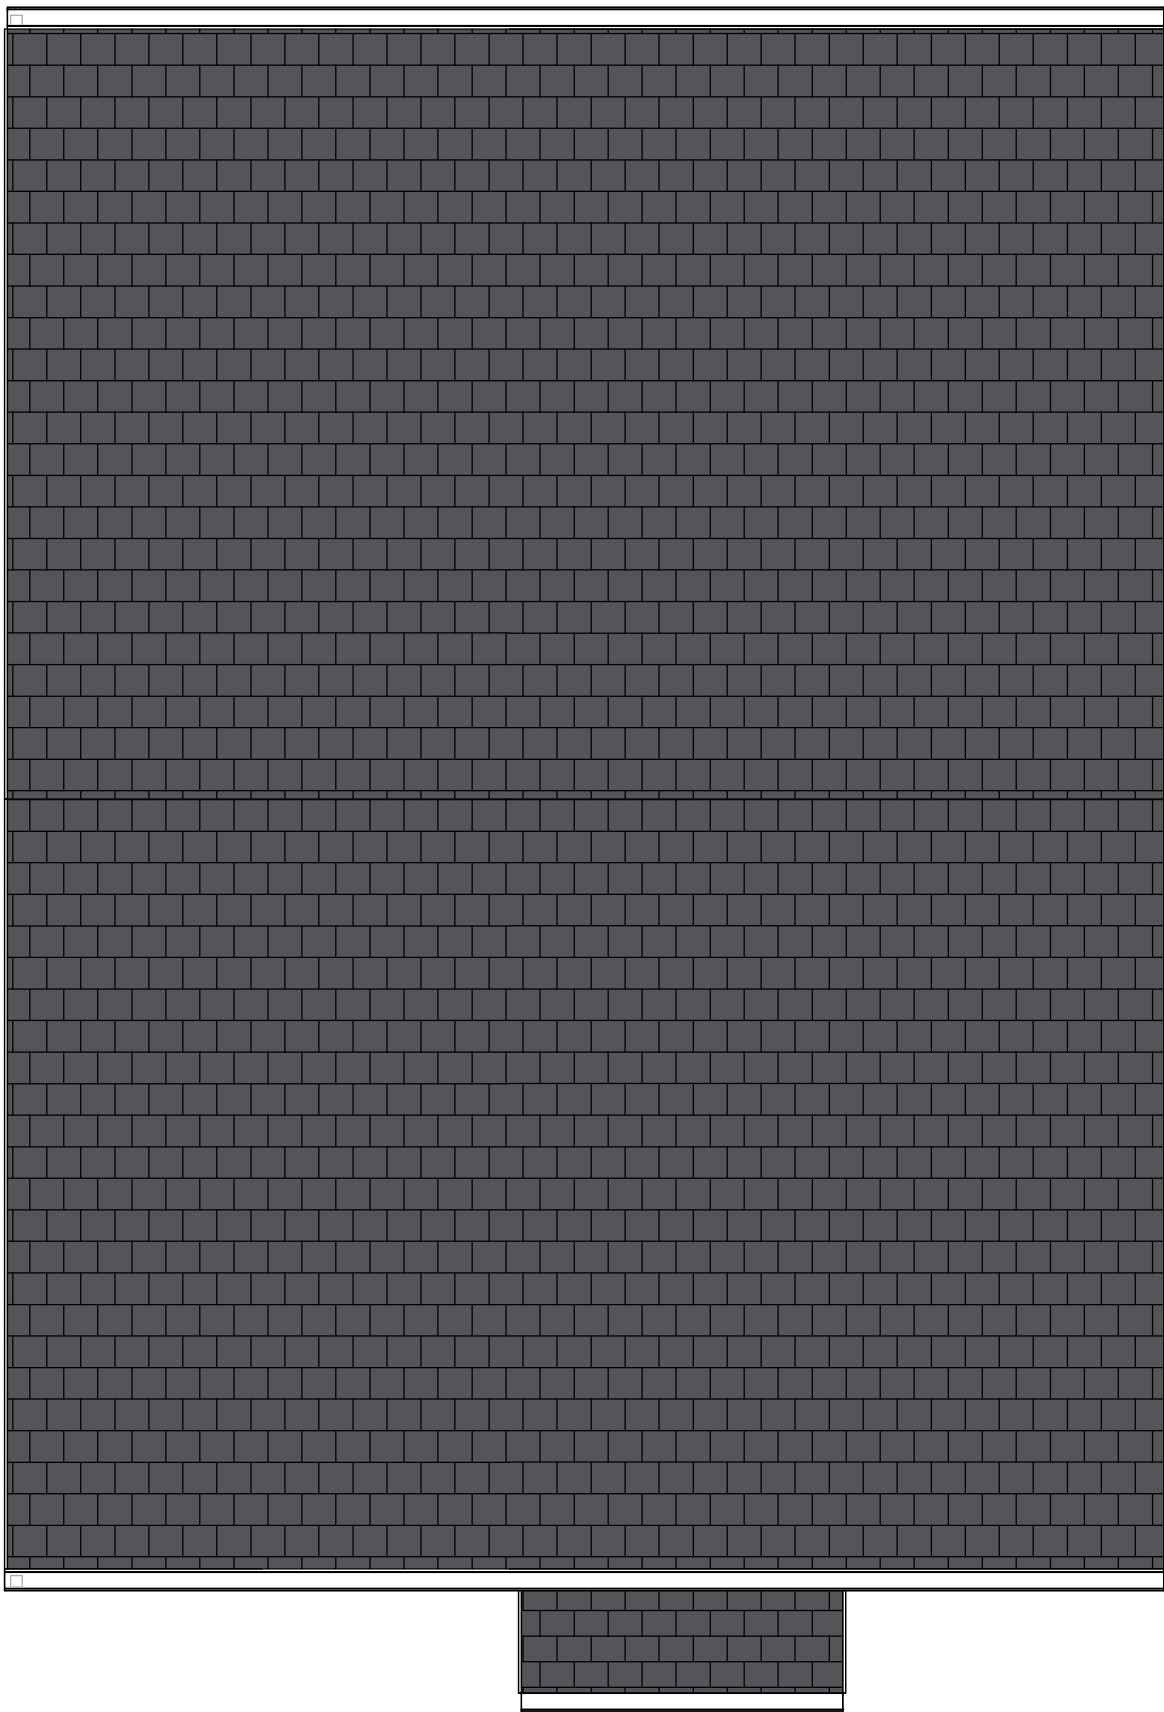


Proposed Roof Plan
1:50

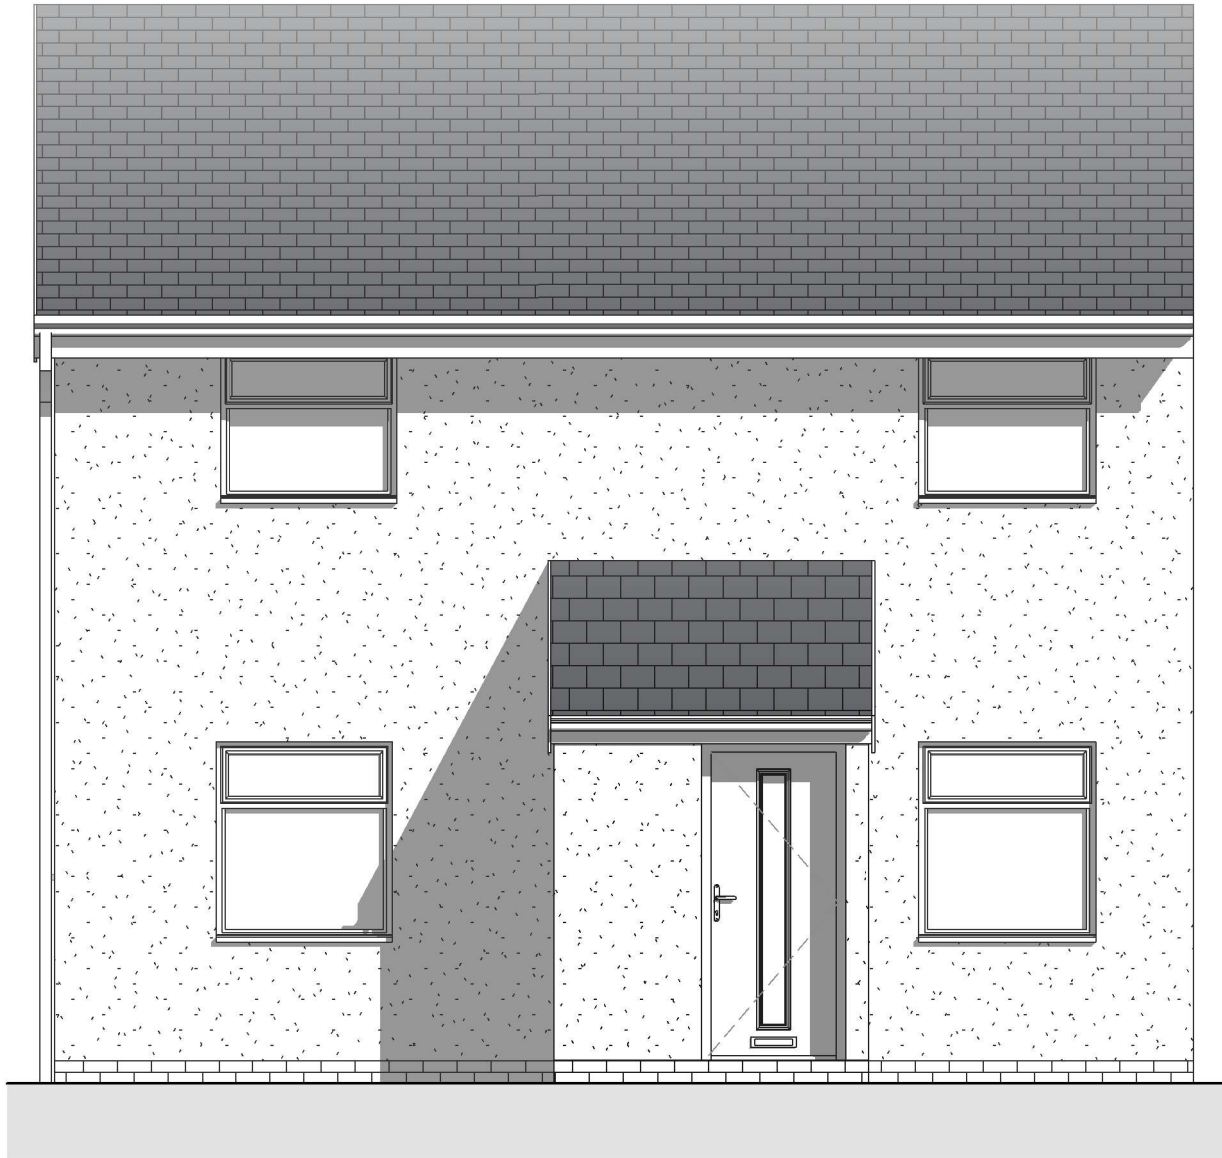

Proposed Front Elevation
1:50

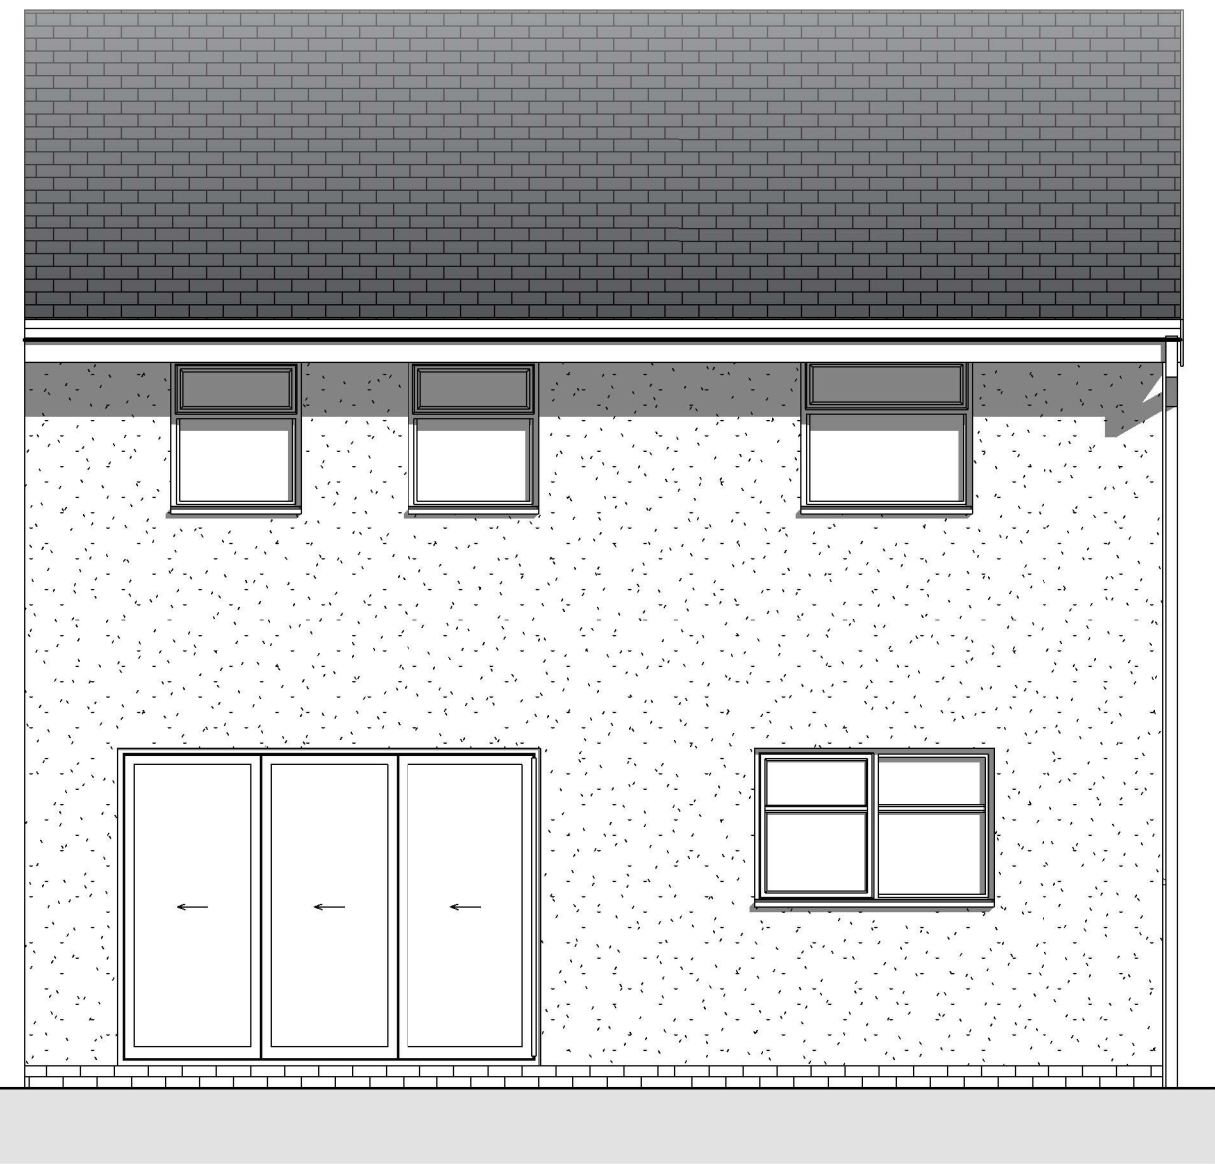

Proposed Rear Elevation
1:50

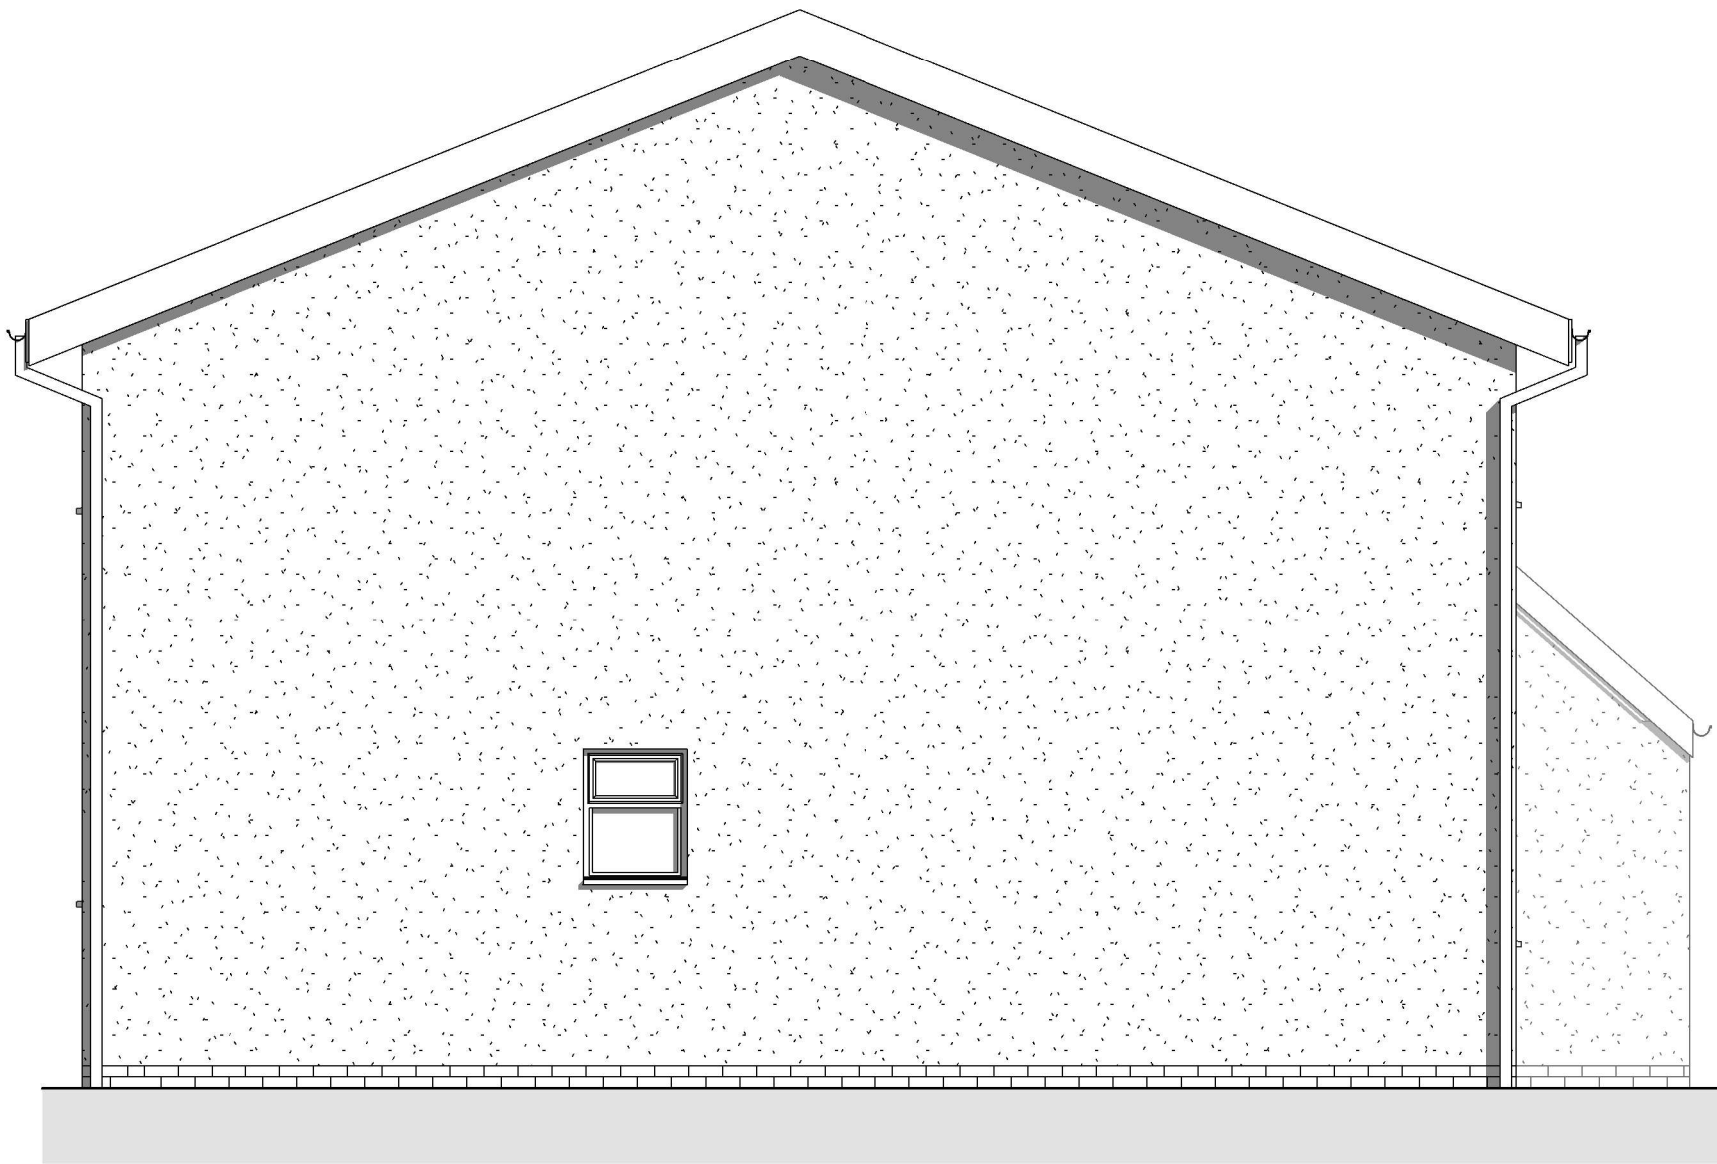

Proposed Side Elevation
1:50



Proposed Side Elevation (no. 11)
1:50

Notes

This drawing is for planning purposes only and is not to be used for construction.
This drawing should be read in conjunction with all other drawings, schedules, and reports forming part of this application.
All proposed works to comply with the relevant Building Regulations and current British Standards.
Existing dimensions, levels, and site conditions to be verified on site prior to any detailed design or construction.
Any discrepancies between this drawing and site conditions to be reported to ABF Design & Consultancy Ltd prior to commencement of works.
Materials and finishes shown are indicative and subject to confirmation at detailed design/Building Regulations stage, unless otherwise specified.

Previous Revisions

No.	Description	Date	By
B	Updated for Planning	04.07.26	F
A	Planning Issue	12.05.26	F

ABF DESIGN

Do not scale from this drawing. Use figured dimensions only, which are displayed in millimeters unless stated otherwise. The contractor is requested to check all dimensions before work is put in hand. Any discrepancies within the drawing should be reported prior to commencement of works.

Copyright of this drawing belongs solely to ABF Design & Consultancy Ltd. This drawing must only be used for the purpose for which it is supplied and its contents must not be reproduced for any purpose without written permission.

Project	9 Swallow Close L33 4DG
Client	David and Tracy
Title	Proposed Floor Plan & Elevations
Number	1231-ABF-XX-ZZ-DR-A-003
Scale	1: 50 at A1
Revision	B
Description	Updated for Planning
Status	Planning
Date	04.07.26

