


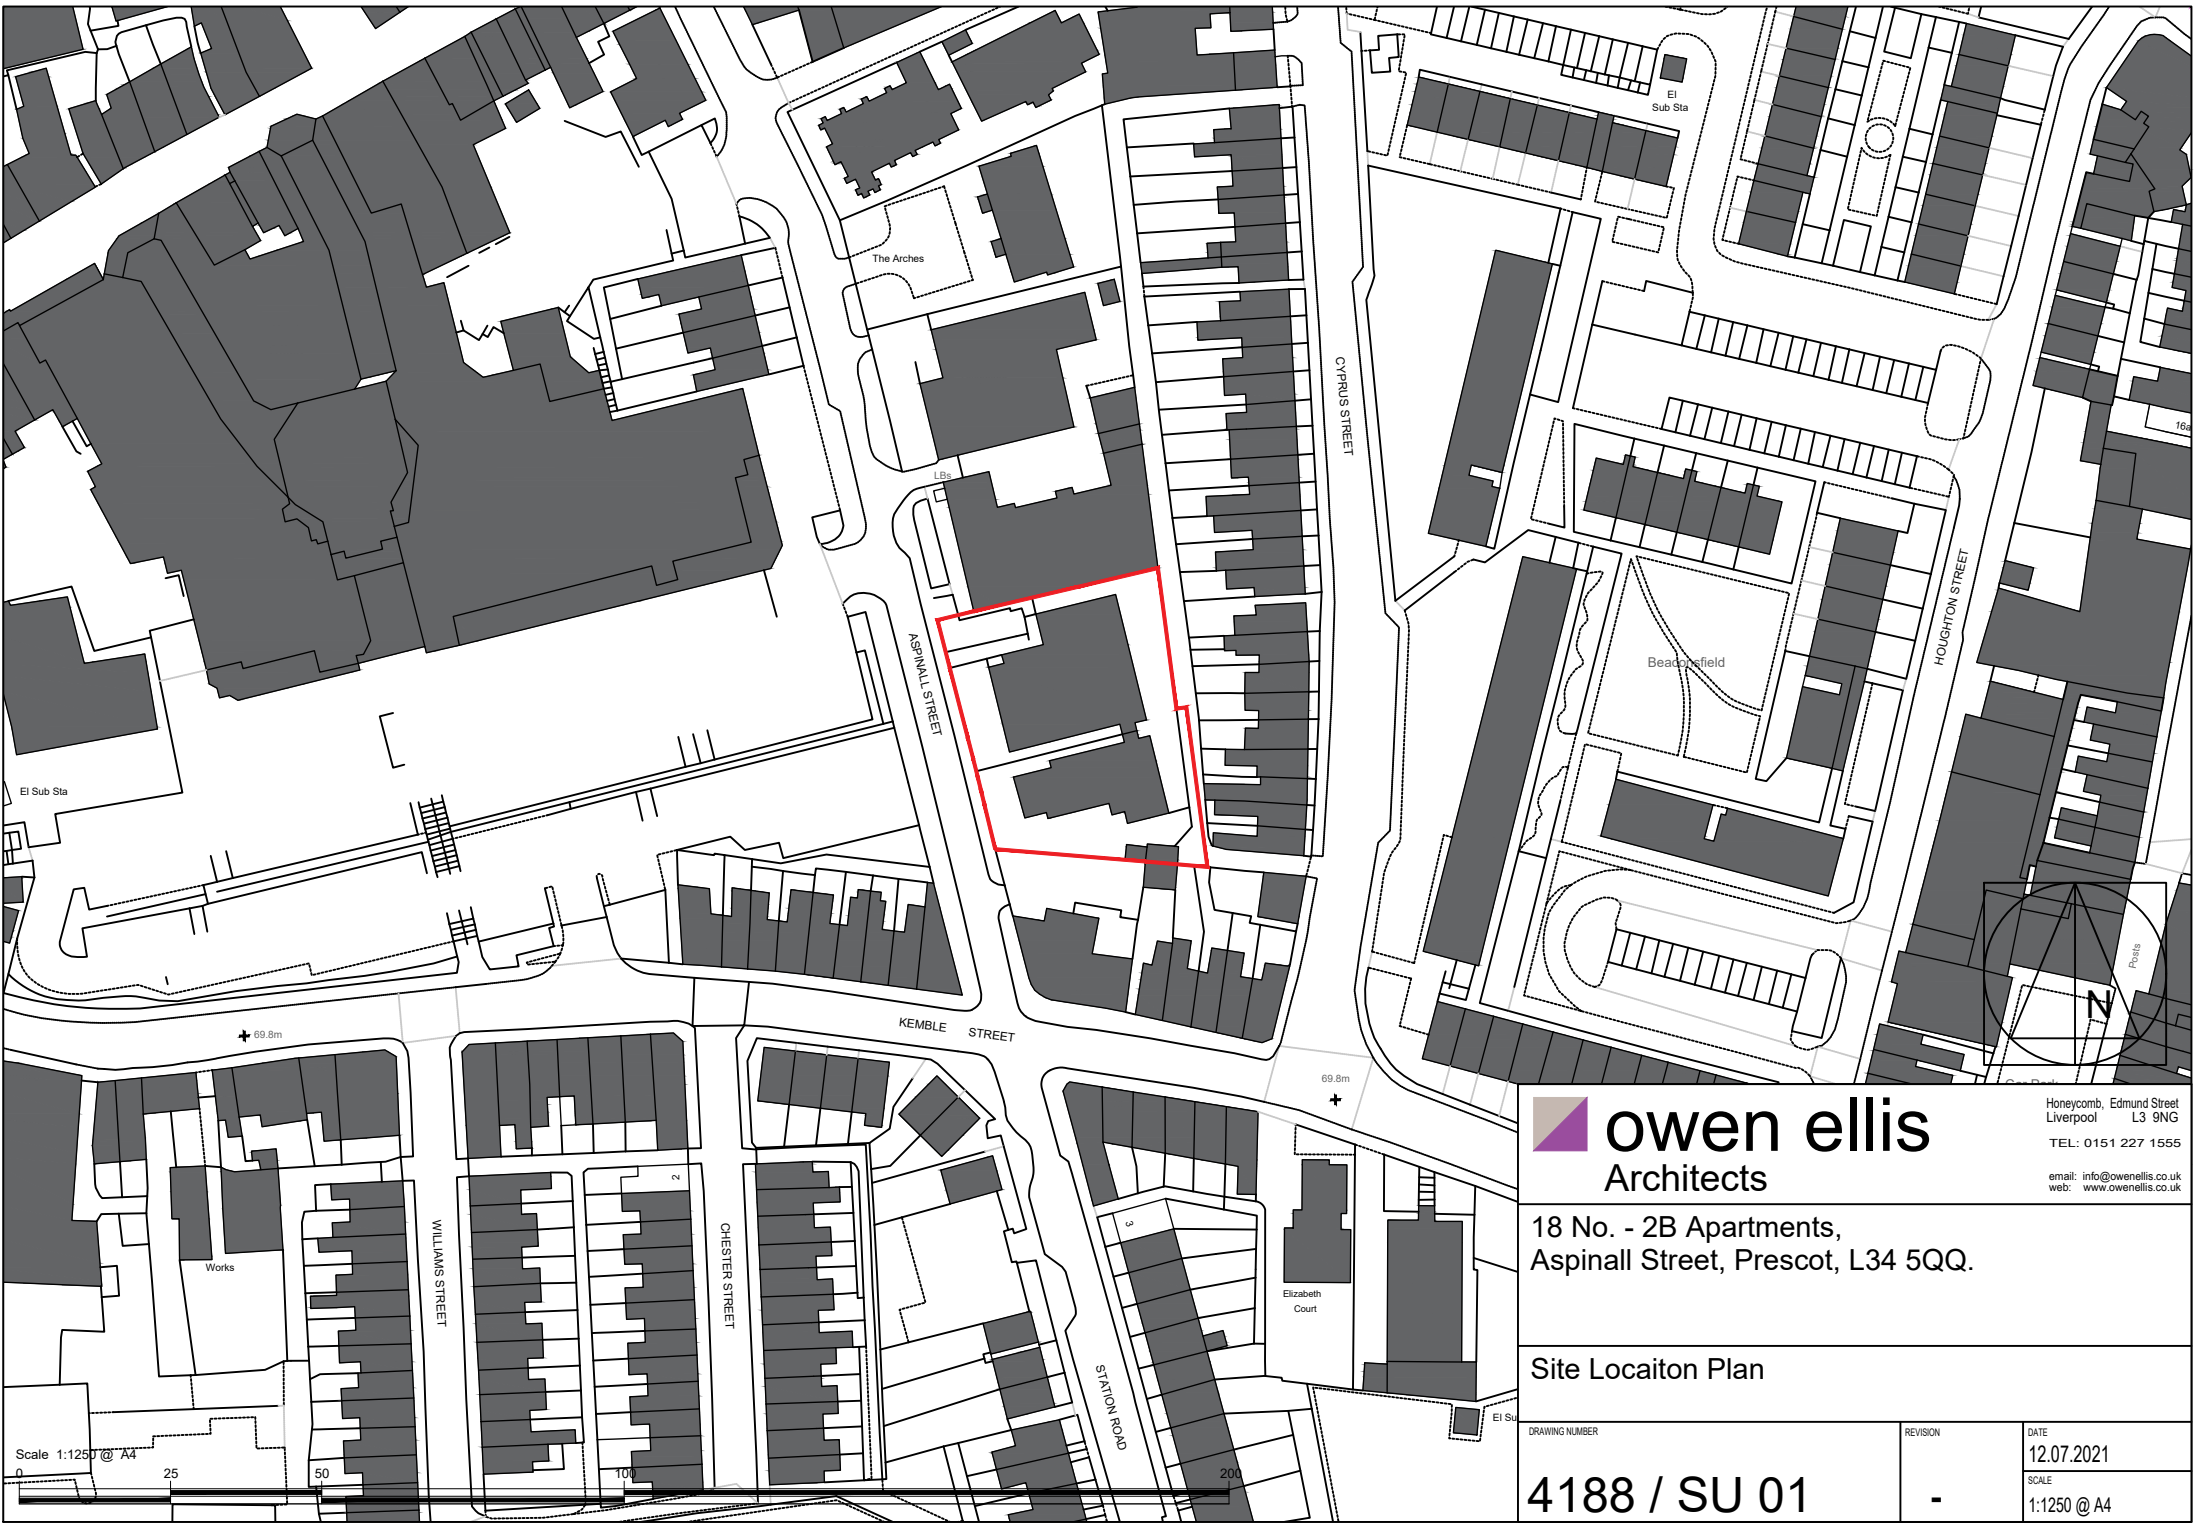

**owen ellis**  
Architects

Honeycomb, Edmund Street  
Liverpool L3 9NG  
TEL: 0151 227 1555  
email: [info@owenellis.co.uk](mailto:info@owenellis.co.uk)  
web: [www.owenellis.co.uk](http://www.owenellis.co.uk)

18 No. - 2B Apartments,  
Aspinall Street, Prescot, L34 5QQ.

Site Location Plan

|                |          |                      |
|----------------|----------|----------------------|
| DRAWING NUMBER | REVISION | DATE                 |
| 4188 / SU 01   | -        | 12.07.2021           |
|                |          | SCALE<br>1:1250 @ A4 |