




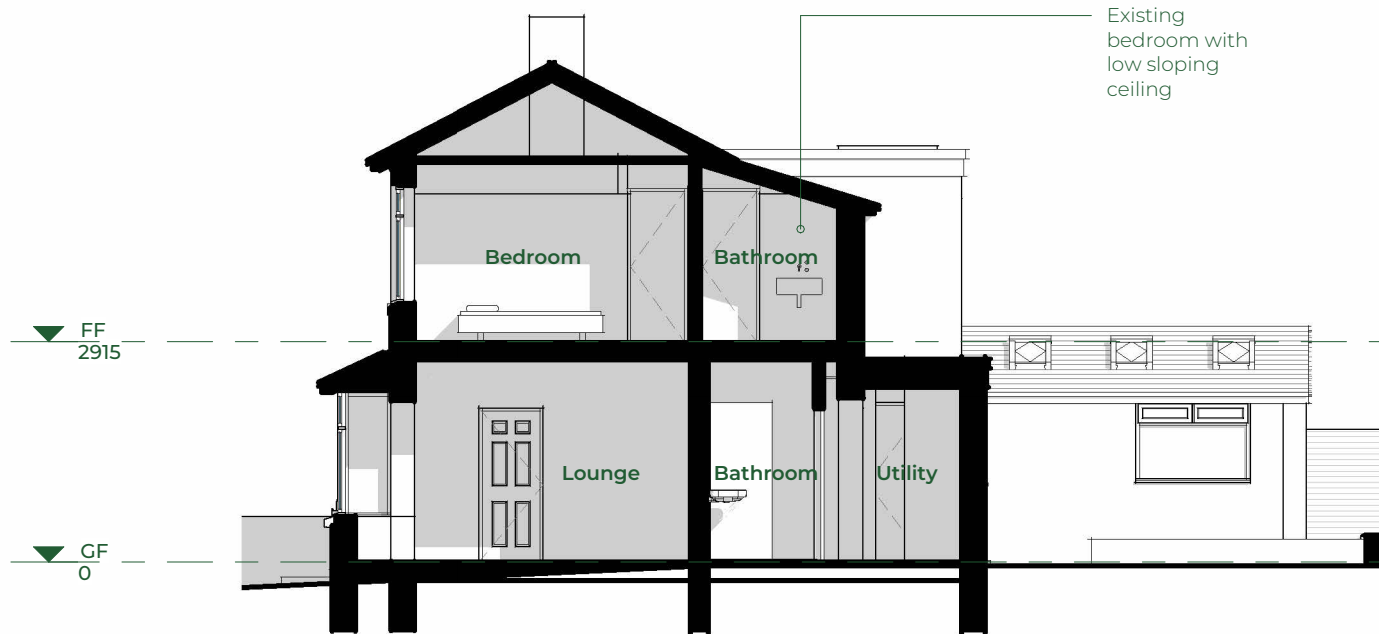

1 Section EX1
1:100

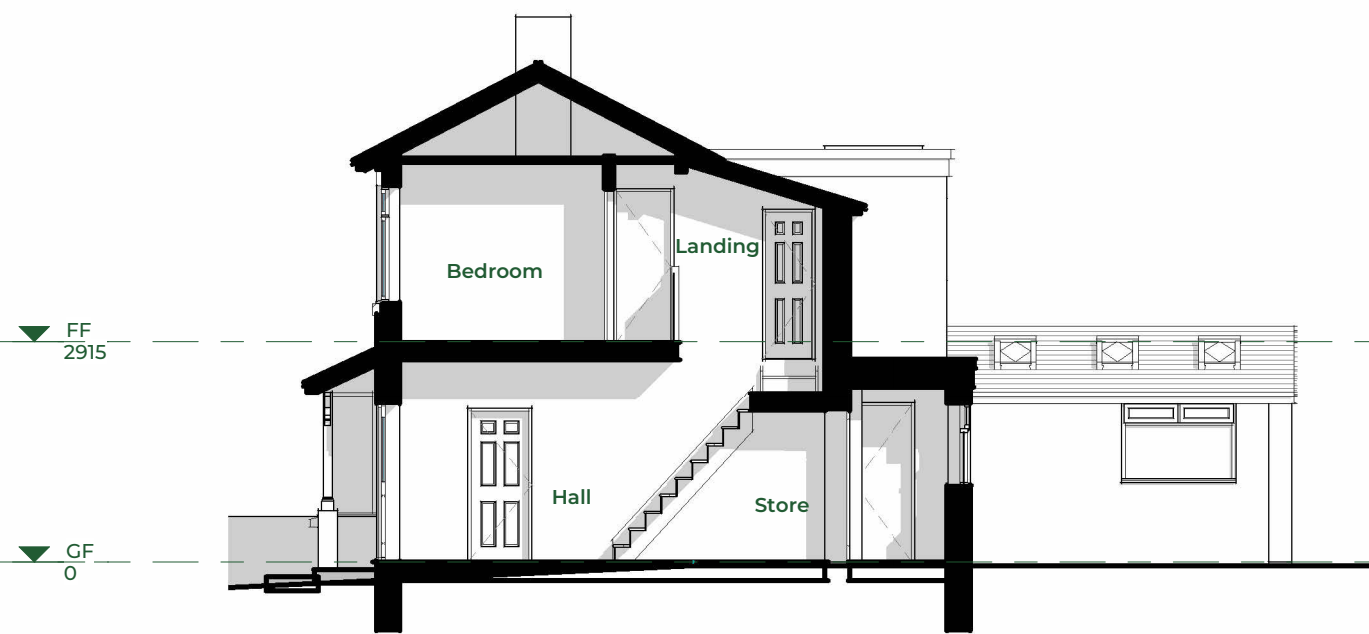

2 Section EX2
1:100

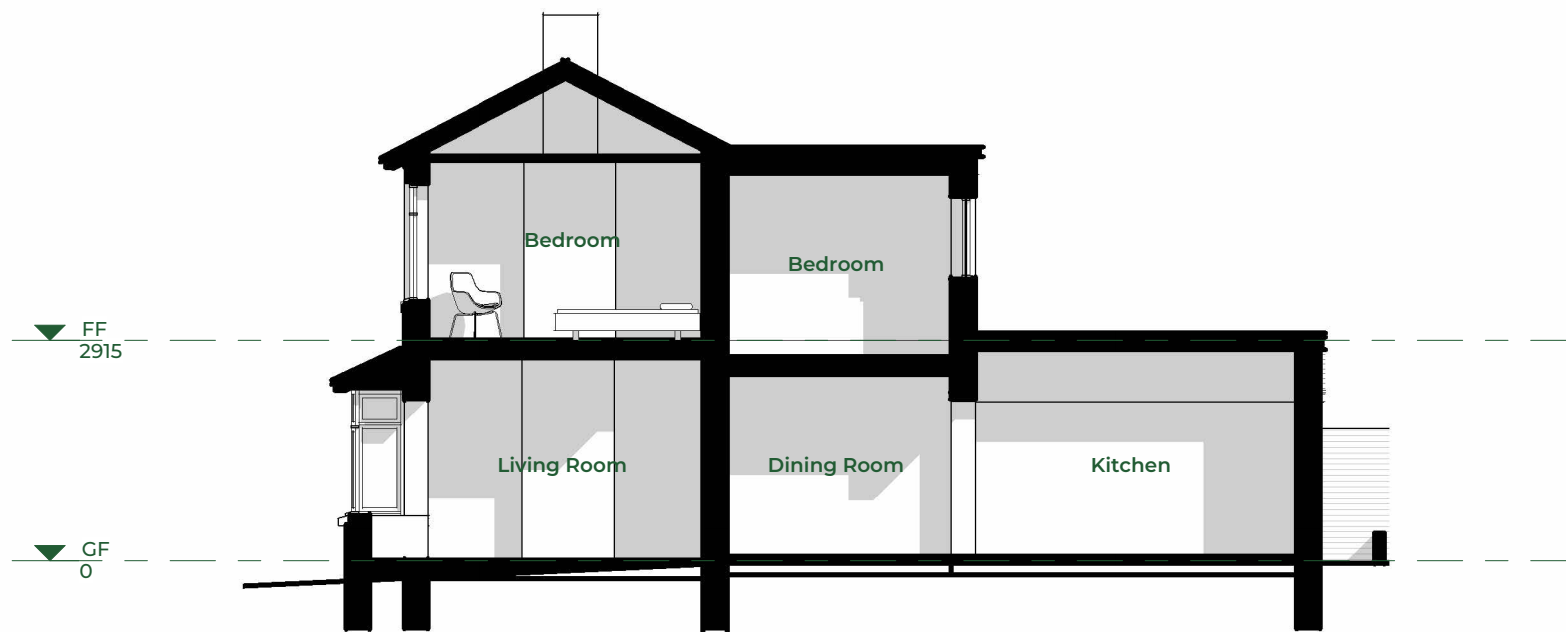

3 Section EX3
1:100

NOTES

REVISION	DATE	DESCRIPTION
P1	04/07/25	Issued For Pre App advice
P2	15/09/25	Updated to reply to Pre-app
-	28/11/25	Printed to PDF for planning application following further pre-app comments

Project
15 Chapel Lane, Cronton

Drawing
Existing Sections

Scales
1: 100 @A3
JOB No.
2521

Drawn
SEB
SERIES
SD

Date
27/05/25
DRAWING No.
05

Status
PLANNING
REVISION
-

ALL DIMENSIONS AND LEVELS ARE TO BE CHECKED BY THE CONTRACTOR(S) AND ANY DISCREPANCIES MUST BE REPORTED TO THE ARCHITECT PRIOR TO THE COMMENCEMENT OF ANY WORK ON SITE. USE WRITTEN DIMENSIONS ONLY AND CHECK SCALE BAR ON PRINTED COPIES.
ALL INFORMATION CONTAINED IN THIS DRAWING BELONGS TO BROMILOW ARCHITECTS LTD. IT MUST NOT BE COPIED OR REPRODUCED IN ANY WAY WITHOUT WRITTEN CONSENT.

bromilow architects ltd
13 Carpenters Lane West Kirby Wirral CH48 7EX
Tel: 0151 625 0942 e: mail@bromilowarchitects.co.uk

bromilow
architects

0 1 2 3 4 5
scale = 1:100