


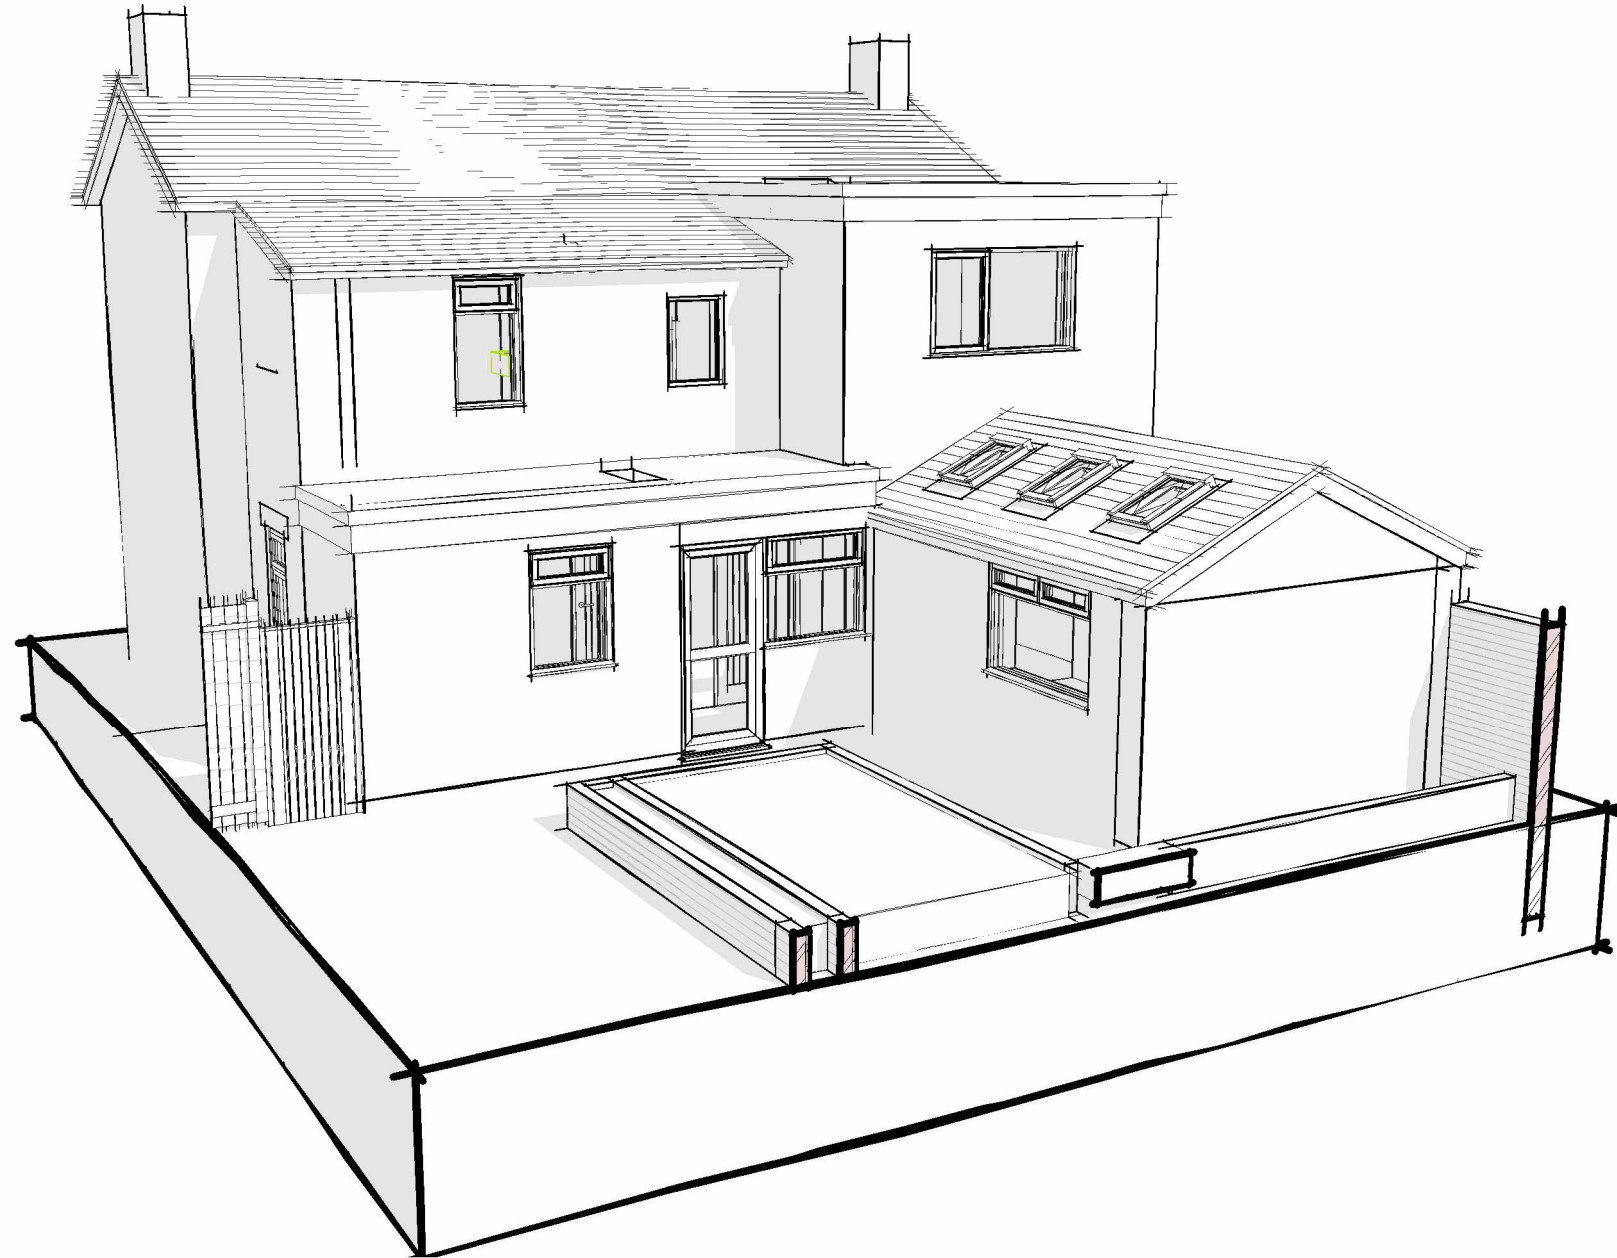

NOTES

REVISION	DATE	DESCRIPTION
P1	04/07/25	Issued For Pre App advice
P2	15/09/25	Updated to reply to Pre-app
-	28/11/25	Printed to PDF for planning application following further pre-app comments

Project
15 Chapel Lane, Cronton
Drawing
3D Perspective View

Scales	Drawn	Date	Status
@A3	SEB	27/05/25	PLANNING
JOB No.	SERIES	DRAWING No.	REVISION
2521	SD	07	-

ALL DIMENSIONS AND LEVELS ARE TO BE CHECKED BY THE CONTRACTOR(S) AND ANY DISCREPANCIES MUST BE REPORTED TO THE ARCHITECT PRIOR TO THE COMMENCEMENT OF ANY WORK ON SITE. USE WRITTEN DIMENSIONS ONLY AND CHECK SCALE BAR ON PRINTED COPIES.
ALL INFORMATION CONTAINED IN THIS DRAWING BELONGS TO BROMILOW ARCHITECTS LTD. IT MUST NOT BE COPIED OR REPRODUCED IN ANY WAY WITHOUT WRITTEN CONSENT.

bromilow architects ltd
13 Carpenters Lane West Kirby Wirral CH48 7EX
Tel: 0151 625 0942 e: mail@bromilowarchitects.co.uk

bromilow
architects