




Site Section A
Scale: 1 : 100

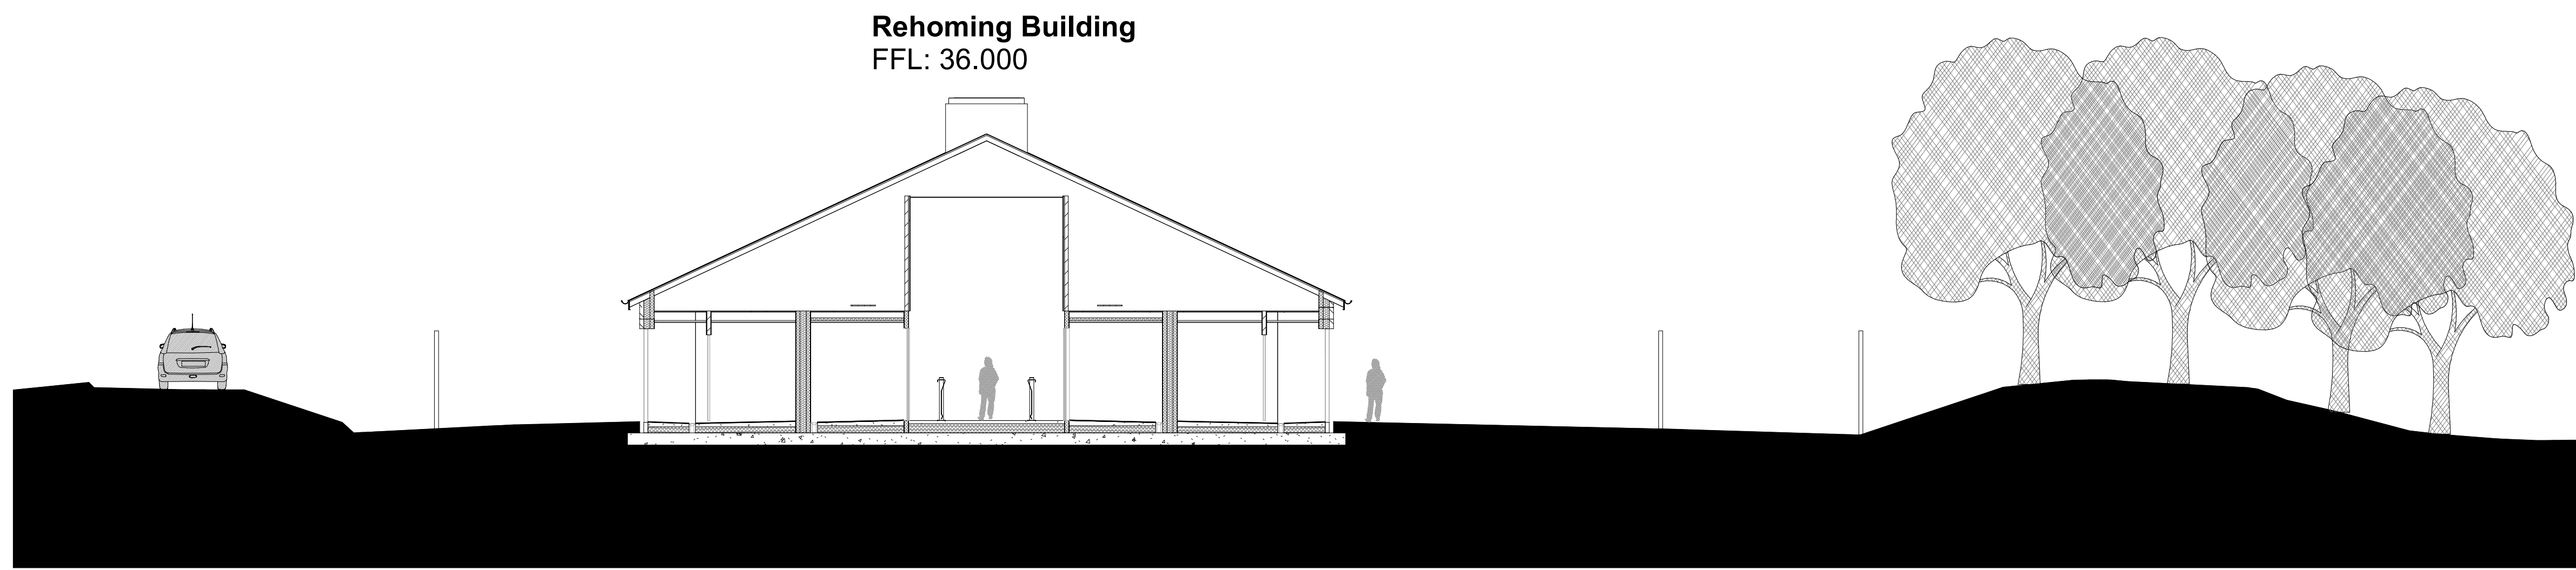

Site Section B
Scale: 1 : 100

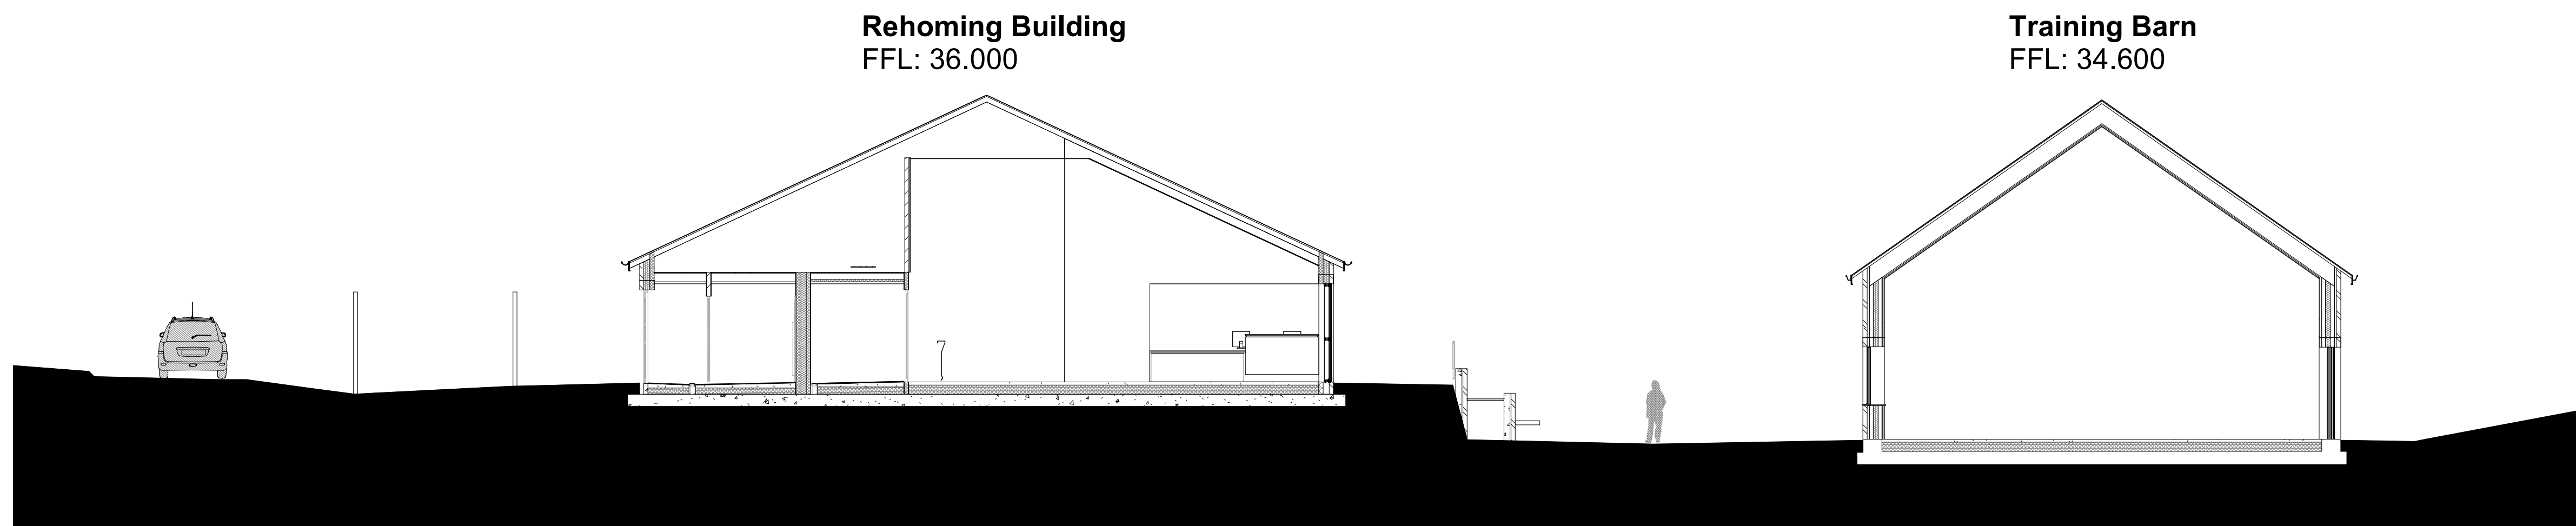

Site Section C
Scale: 1 : 100

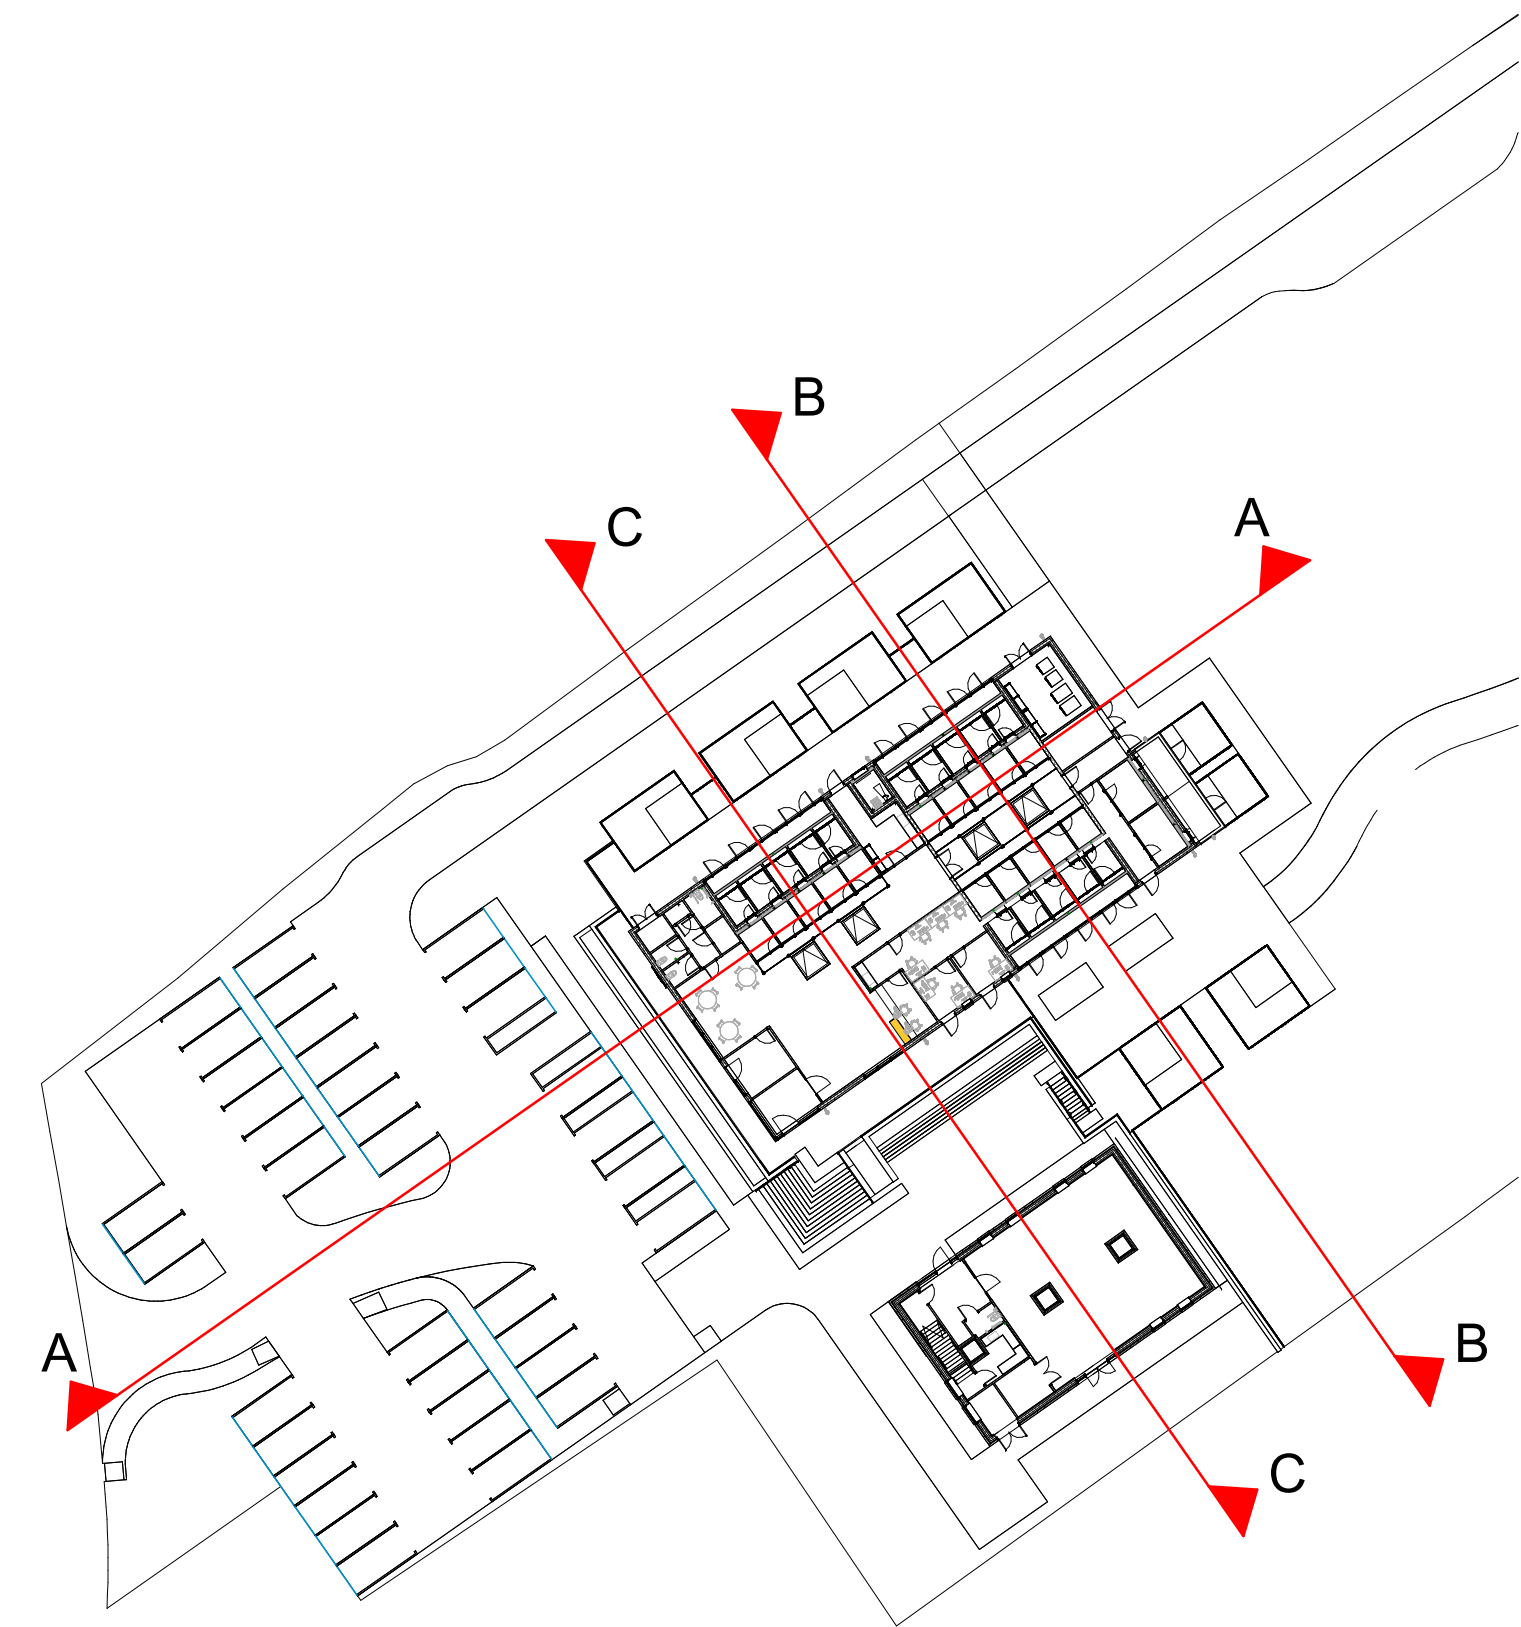

A Site sections amended following comments from Planning 29.04.24

Rev Revision Note Date

Authority : JS

powelldobson ARCHITECTS

Cardiff · Swansea · London

t: +44 (0)33 33 201 001 www.powelldobson.com @PDArchitects



Site

Dogs Trust - Merseyside

Drawn:	Checked:	Date:	Scale:
JS	OSRH	27.02.24	As indicated

PDA Job Ref:	Revision
22013	A

PDA	-	EX	-	XX	-	PL	-	A	-	(90)	9301
Originator	Volume	Level	File Type	Discipline	Number						

Title:
Site Section

Status: S2- Issued for Information

This drawing must not be scaled.
Figured dimensions and levels to be used.
Any inaccuracies must be notified to the architect.
Detail drawings and large scale drawings take precedence over smaller drawings.

THIS DRAWING IS COPYRIGHT ©

A0