
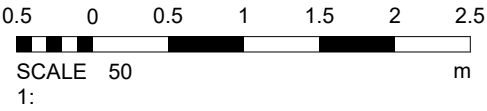
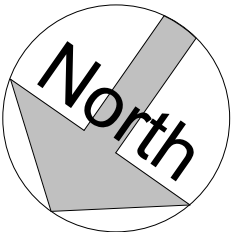


Area Schedule (GIA)1	
Level	Area
00_Ground	44.66 m²

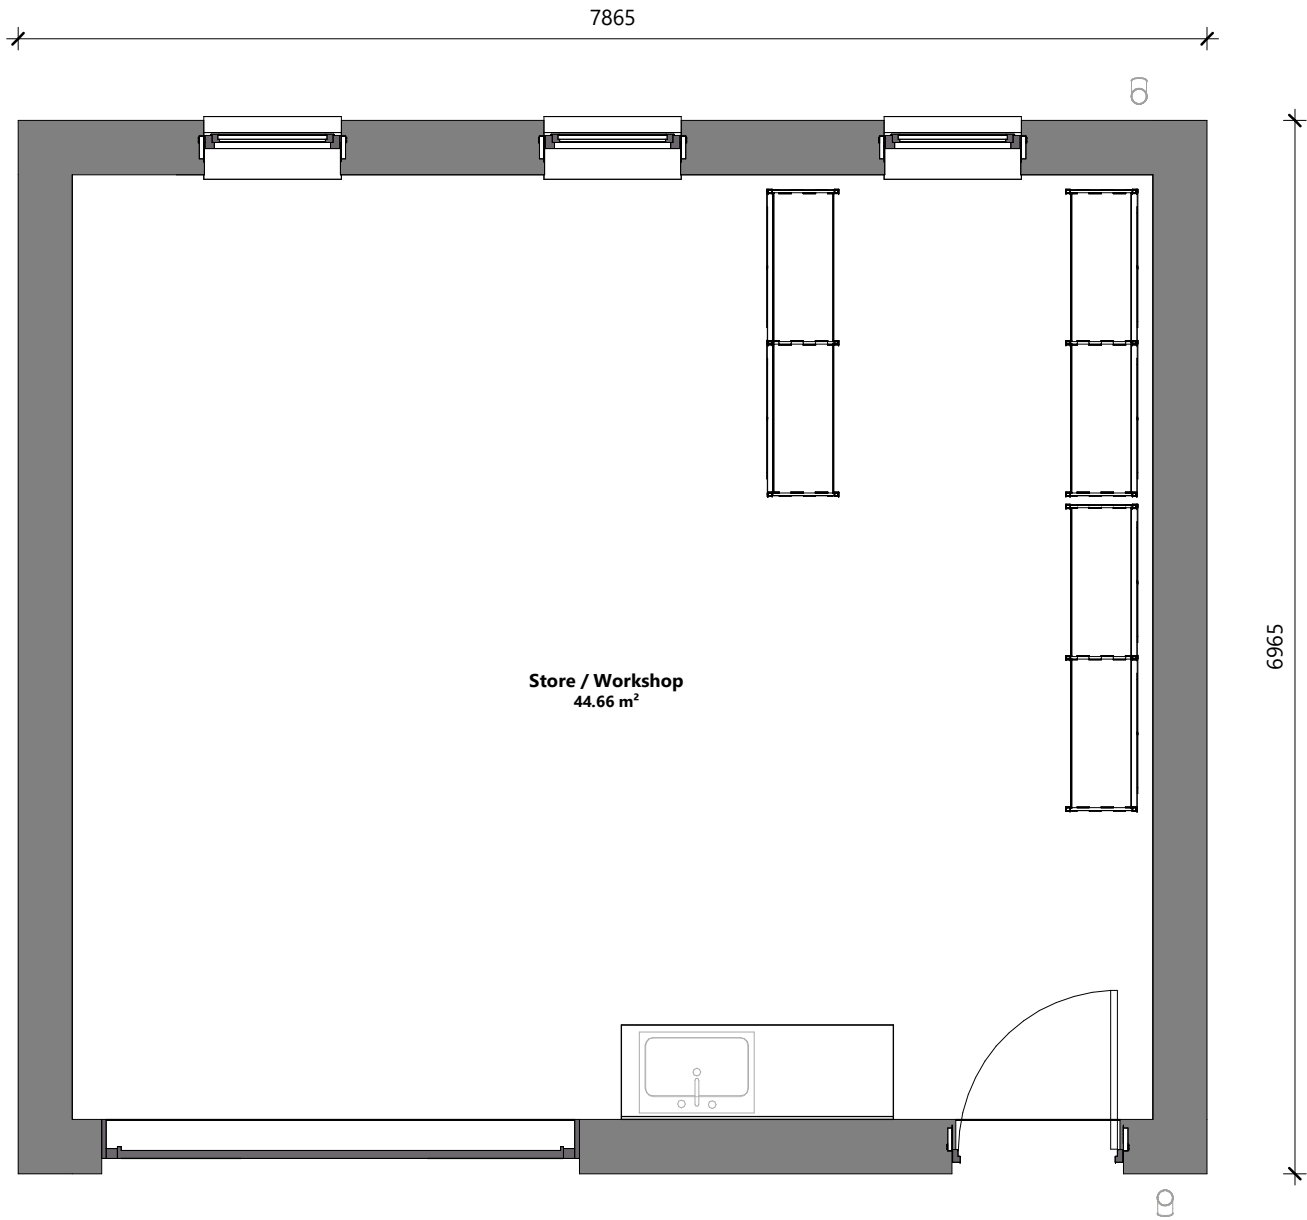

E	Building amended following value engineering exercise - JS	24.04.24
D	Overall dimensions added to drawing - JS	03.10.23
C	North arrow indicated on plan - JS	10.07.23
B	GIA Schedule added to drawing - JS	14.06.23
A	Plan amended following developments to elevations - JS	22.03.23

Rev	Revision Note	Date
-----	---------------	------

powelldobson

Cardiff . Swansea . London **ARCHITECTS**

www.powelldobson.com [@PDArchitects](https://twitter.com/PDArchitects)

t: +44 (0)33 33 201 001



Maintenance Store

Dogs Trust - Merseyside

Drawn: JS	Checked: OSRH	Date: 28.02.23	Scale: 1 : 50
PDA Job Ref: 22013		Revision E	

PDA- Origin	MS - Vol	00 - Level	- File Type	PL - Dis.	A - (05) Number	1000
----------------	-------------	---------------	----------------	--------------	--------------------	------

Title: Ground Floor GA

Status: S2- Issued for Information

This drawing must not be scaled.
Figured dimensions and levels to be used.
Any inaccuracies must be notified to the architect.
Detail drawings and large scale drawings take precedence over smaller drawings.

THIS DRAWINGS IS COPYRIGHT ©

A3