

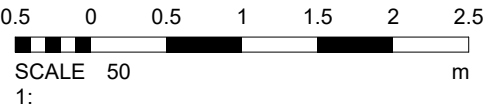


Area Schedule (GIA)	
Name	Area
Ground Floor	182.47 m²
First Floor	53.28 m²

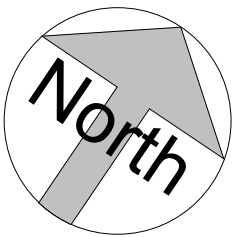

A	Building amended following value engineering exercise - 24.04.24	JS
Rev	Revision Note	Date

powelldobson
Cardiff . Swansea . London **ARCHITECTS**
www.powelldobson.com @PDArchitects
t: +44 (0)33 33 201 001

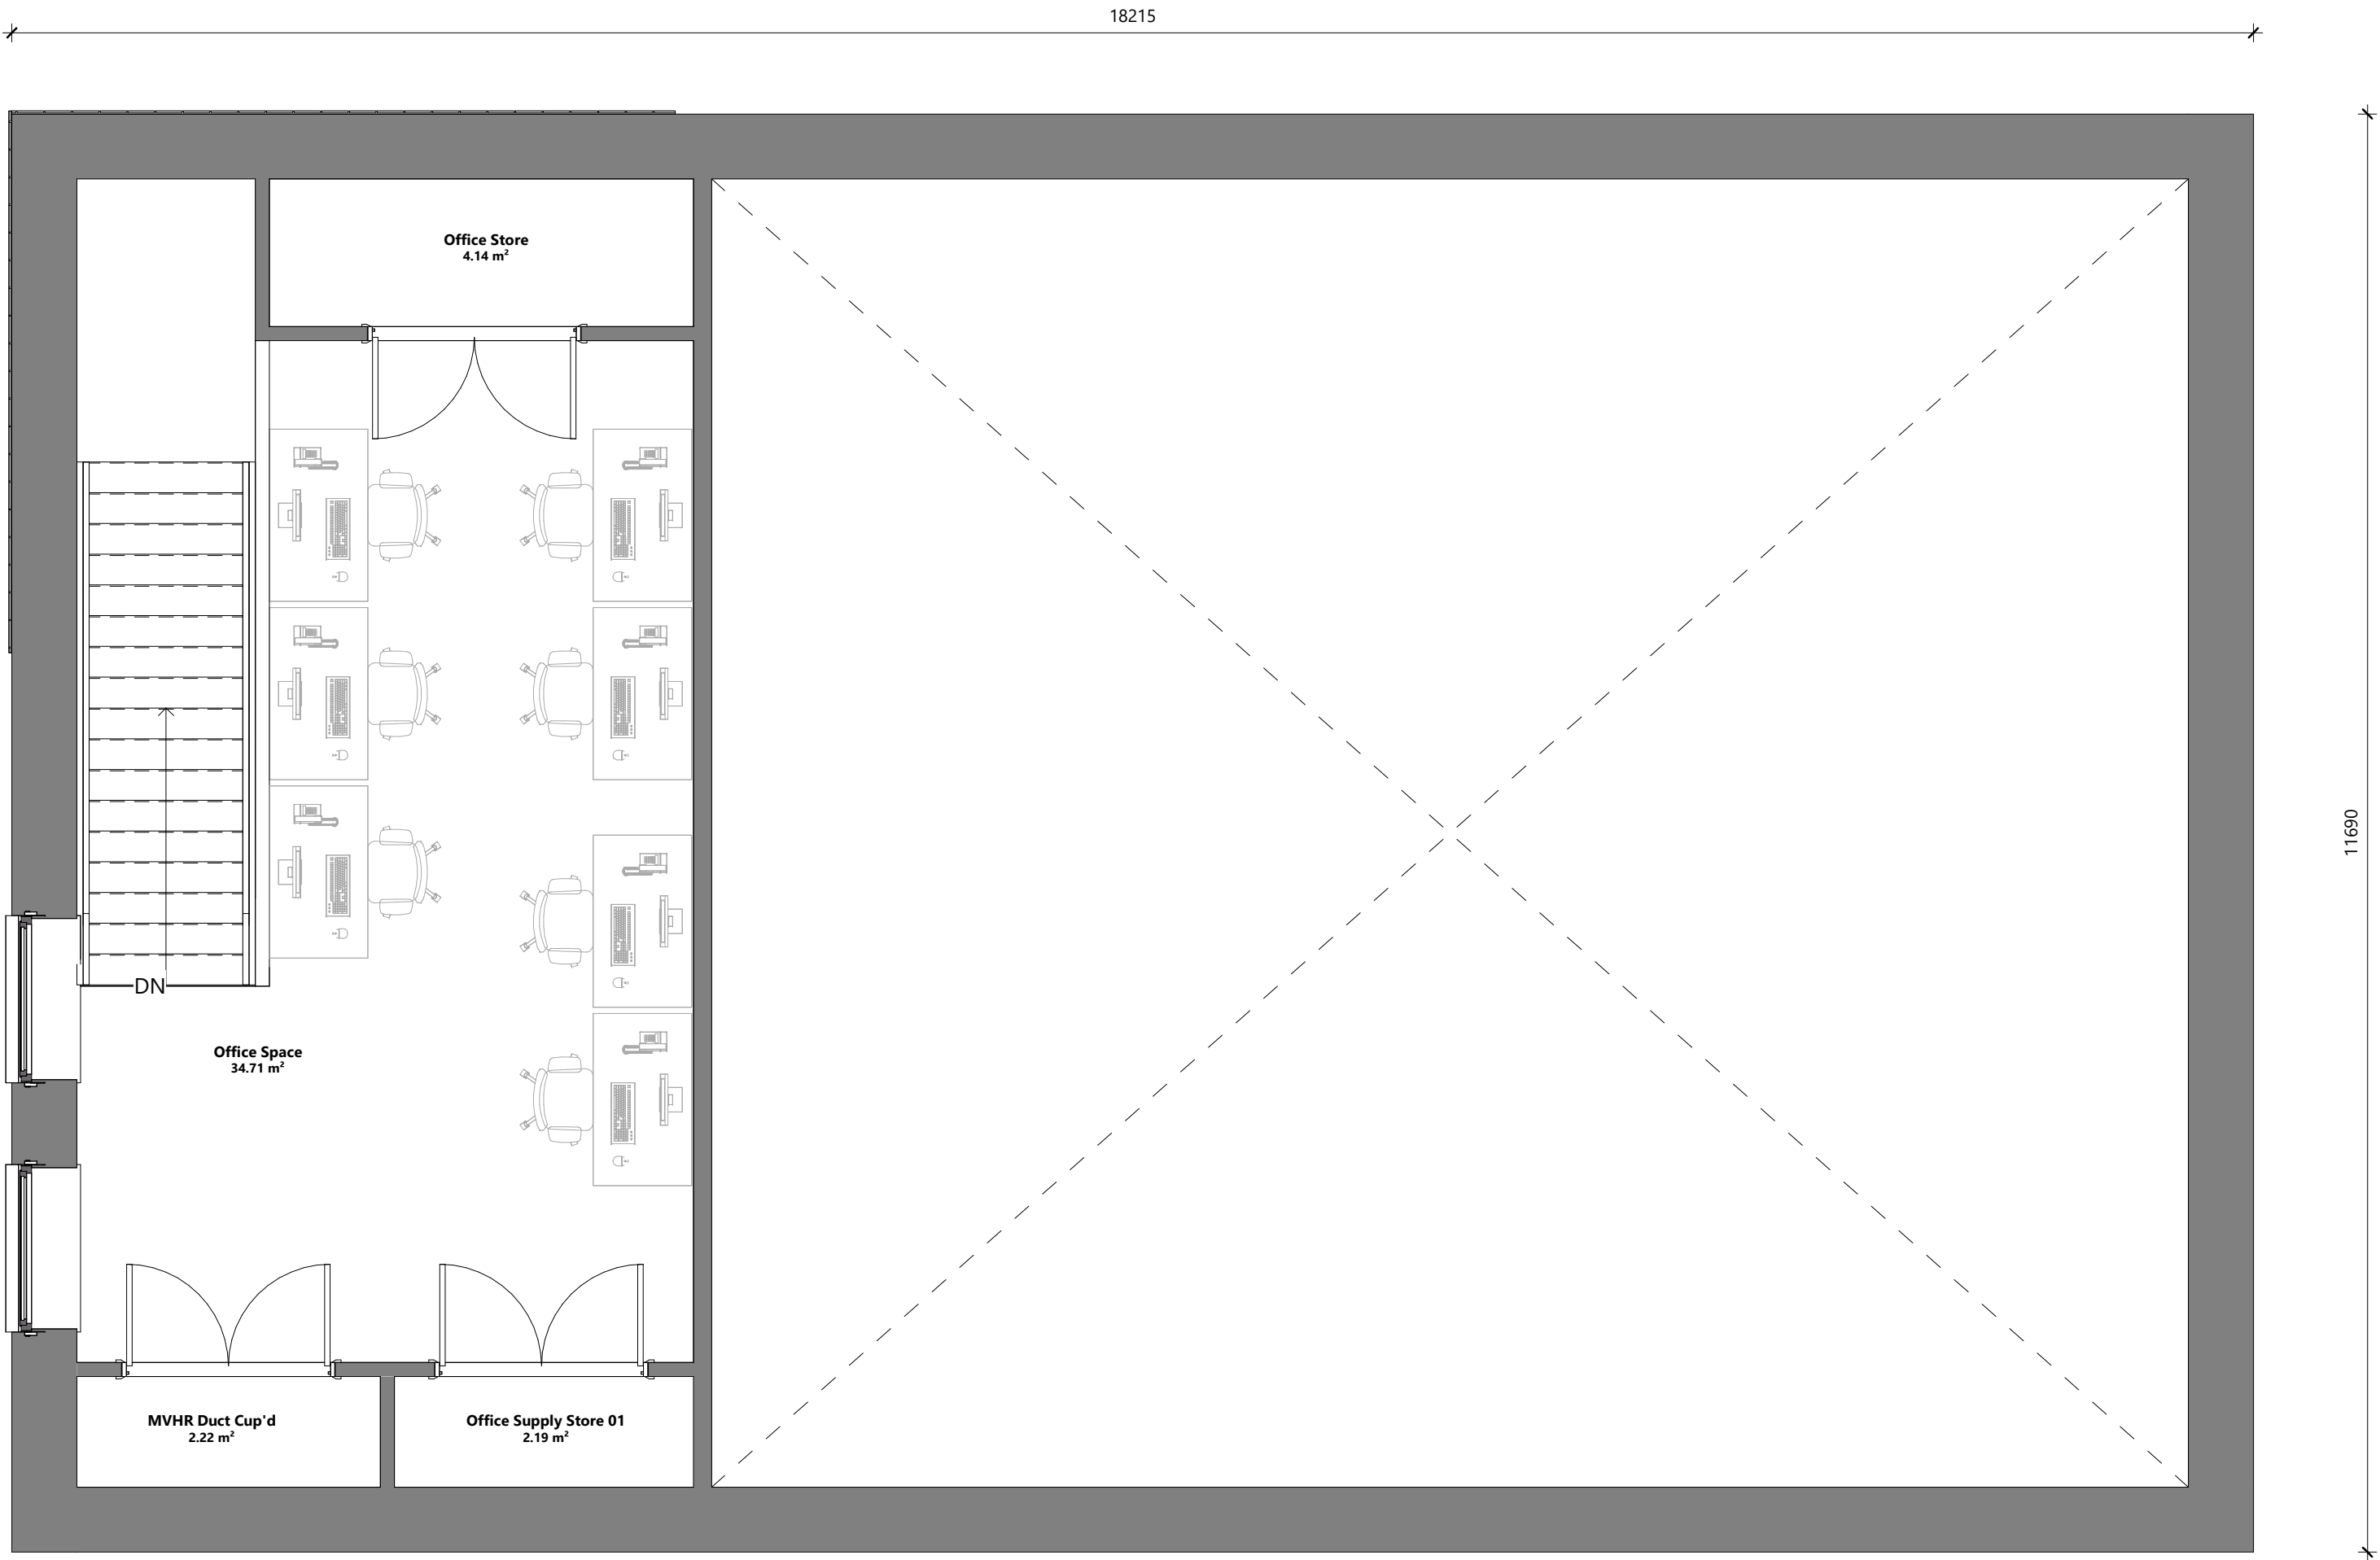

Training Barn

Dogs Trust - Merseyside

Drawn:	Checked:	Date:	Scale:
JS	OSRH	26.02.24	1 : 50
PDA Job Ref:		Revision	
22013		A	

PDA - TB - 01 - PL - A - (05) 1001

Originator	Volume	Level	File Type	Discipline	Number
------------	--------	-------	-----------	------------	--------

Title: First Floor GA

Status: S2- Issued for Information

This drawing must not be scaled.
Figured dimensions and levels to be used.
Any inaccuracies must be notified to the architect.
Detail drawings and large scale drawings take precedence over smaller drawings.

THIS DRAWINGS IS COPYRIGHT ©

A2