


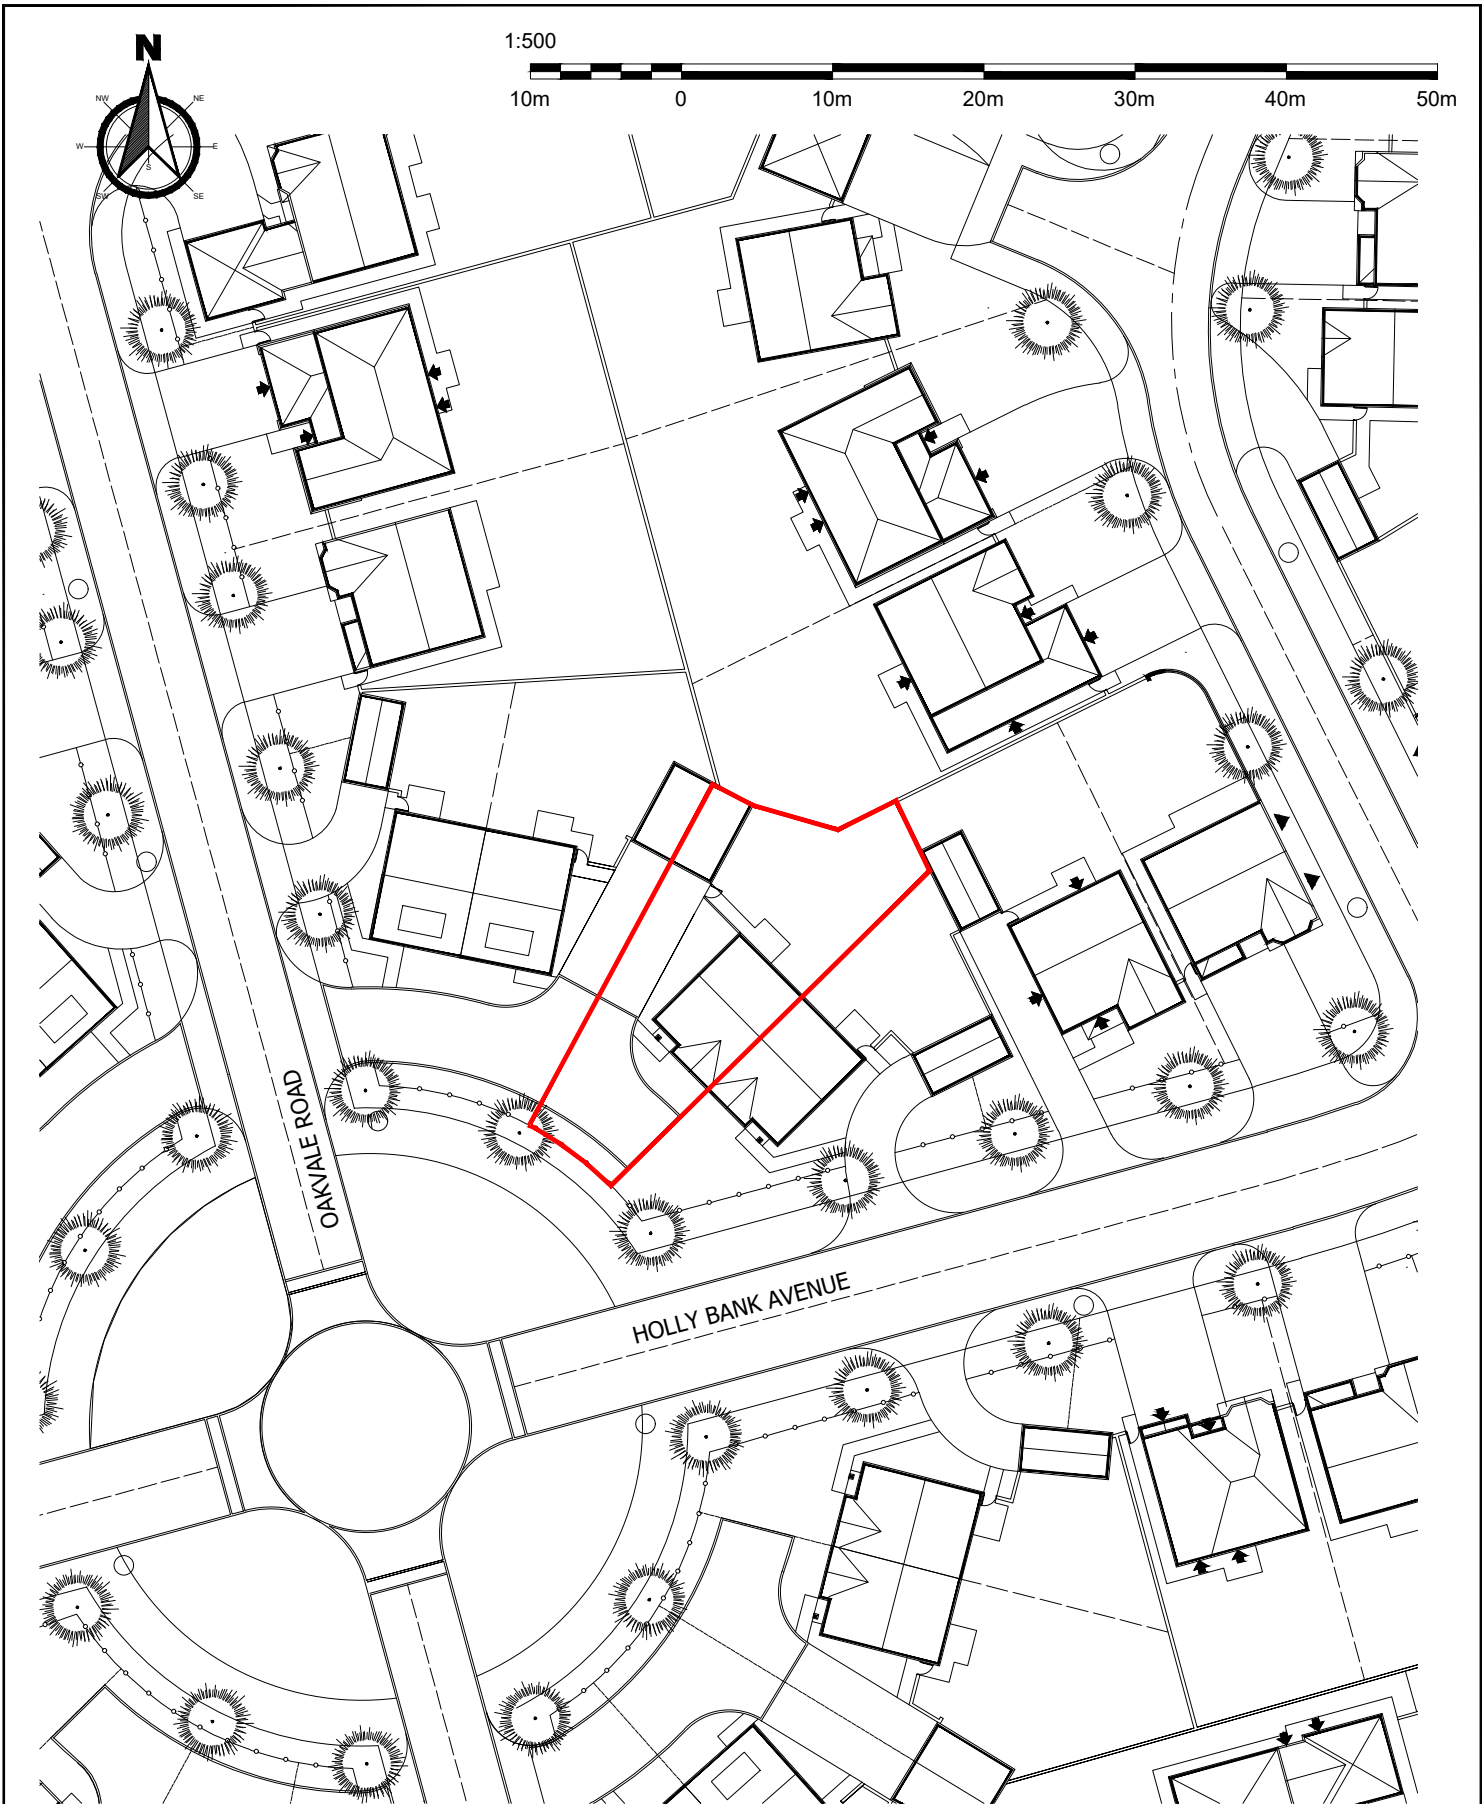

A Drawing notes corrected. 19.07.21

| PLANNING ISSUE                               |   |            |           |       |          |
|----------------------------------------------|---|------------|-----------|-------|----------|
| Project Description                          | Scale   | Paper Size | Date      | Drawn | Revision |
| Proposed Single Storey Rear & Side Extension | 1:500   | A4         | June 2021 | AD    | A        |
| Site Address                                 | Drawing No.<br>20R/PD/01   |            |           |       |          |
| 2 Oakvale Road                               | Note   |            |           |       |          |
| Knowsley                                     | All dimensions/levels are to be checked on site and any discrepancies to be referred back to Architect prior to proceeding.   |            |           |       |          |
| L14 7AP                                      | All specifications, materials and workmanship to be in accordance with current Building Regulations.   |            |           |       |          |
|                                              | All component sizes and references are to be checked prior to materials order. The position of existing drain runs are to be checked and confirmed on site prior to proceeding with the works. All relevant boundary positions are to be dimensionally checked prior to proceeding with the works. |            |           |       |          |
| Drawing Title                                | This drawing is the copyright © and shall not be altered, copied, photographed or reproduced in any way without the consent of the Architect.   |            |           |       |          |
| Site Location Plan                           |   |            |           |       |          |