




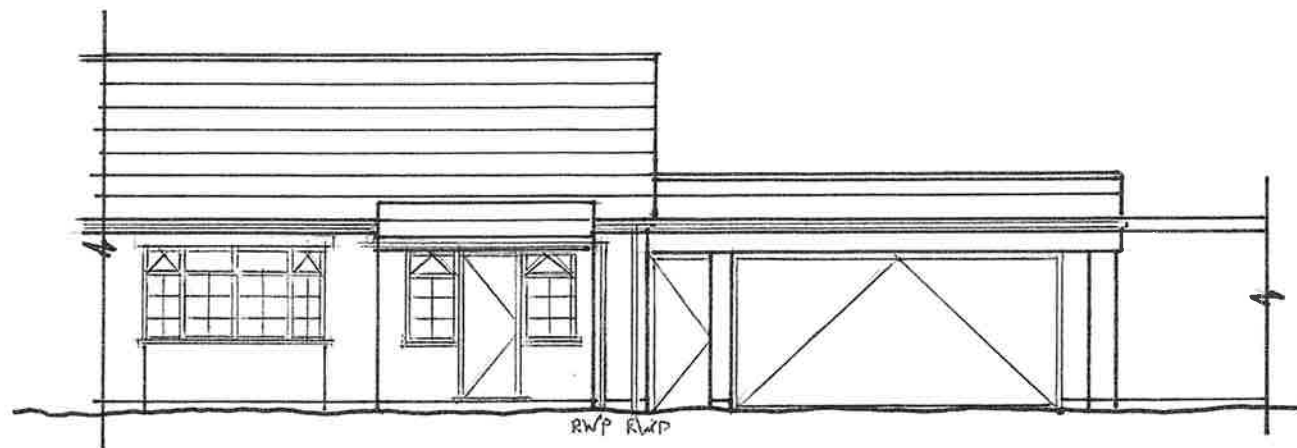


EXISTING FRONT

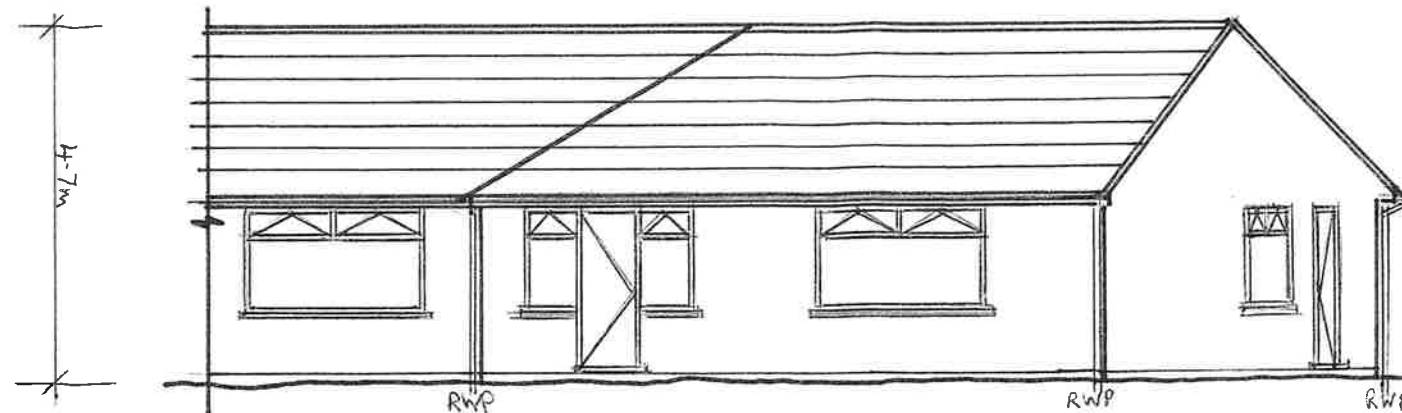

PROPOSED FRONT

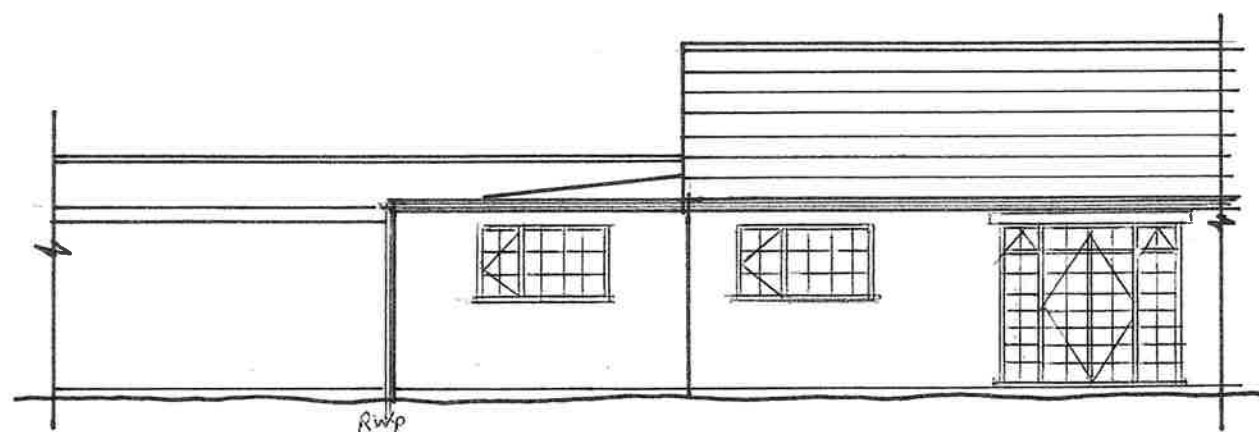

EXISTING REAR

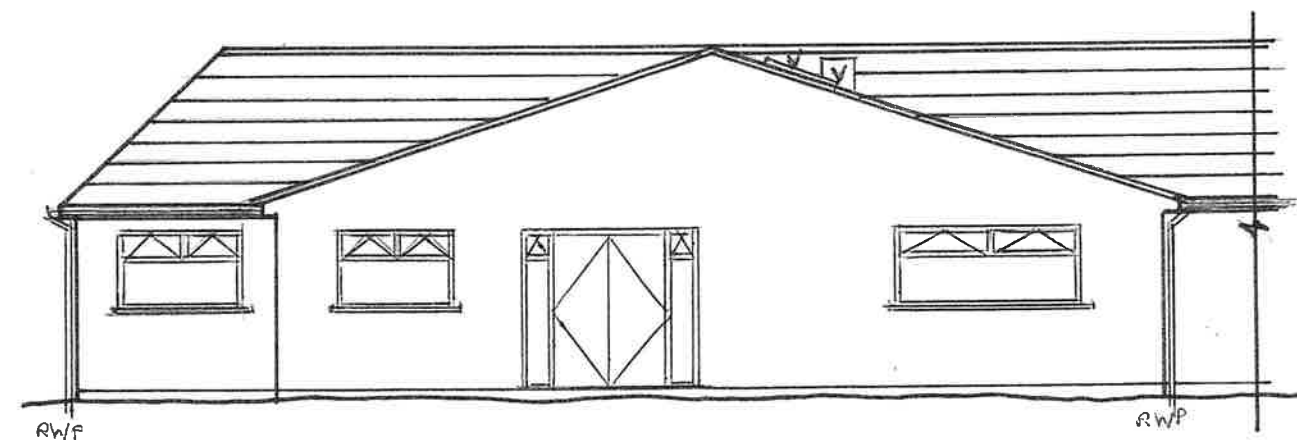

PROPOSED REAR

NOTE:
RWP: RAIN WATER PIPE

1:100 0 1 2 3 4 5 METERS

APPLICANT:
MR CHRIS WRIGLEY

SITE ADDRESS:
29 MELLING WAY
OLD HALL ESTATE
KIRKBY
L32 1TN

DRAWING TITLE:
ELEVATIONS

SCALE:
1:100

DATE:
6 JULY '26

DRAWING NO:
3 OF 4

BARRY GILFOYLE