
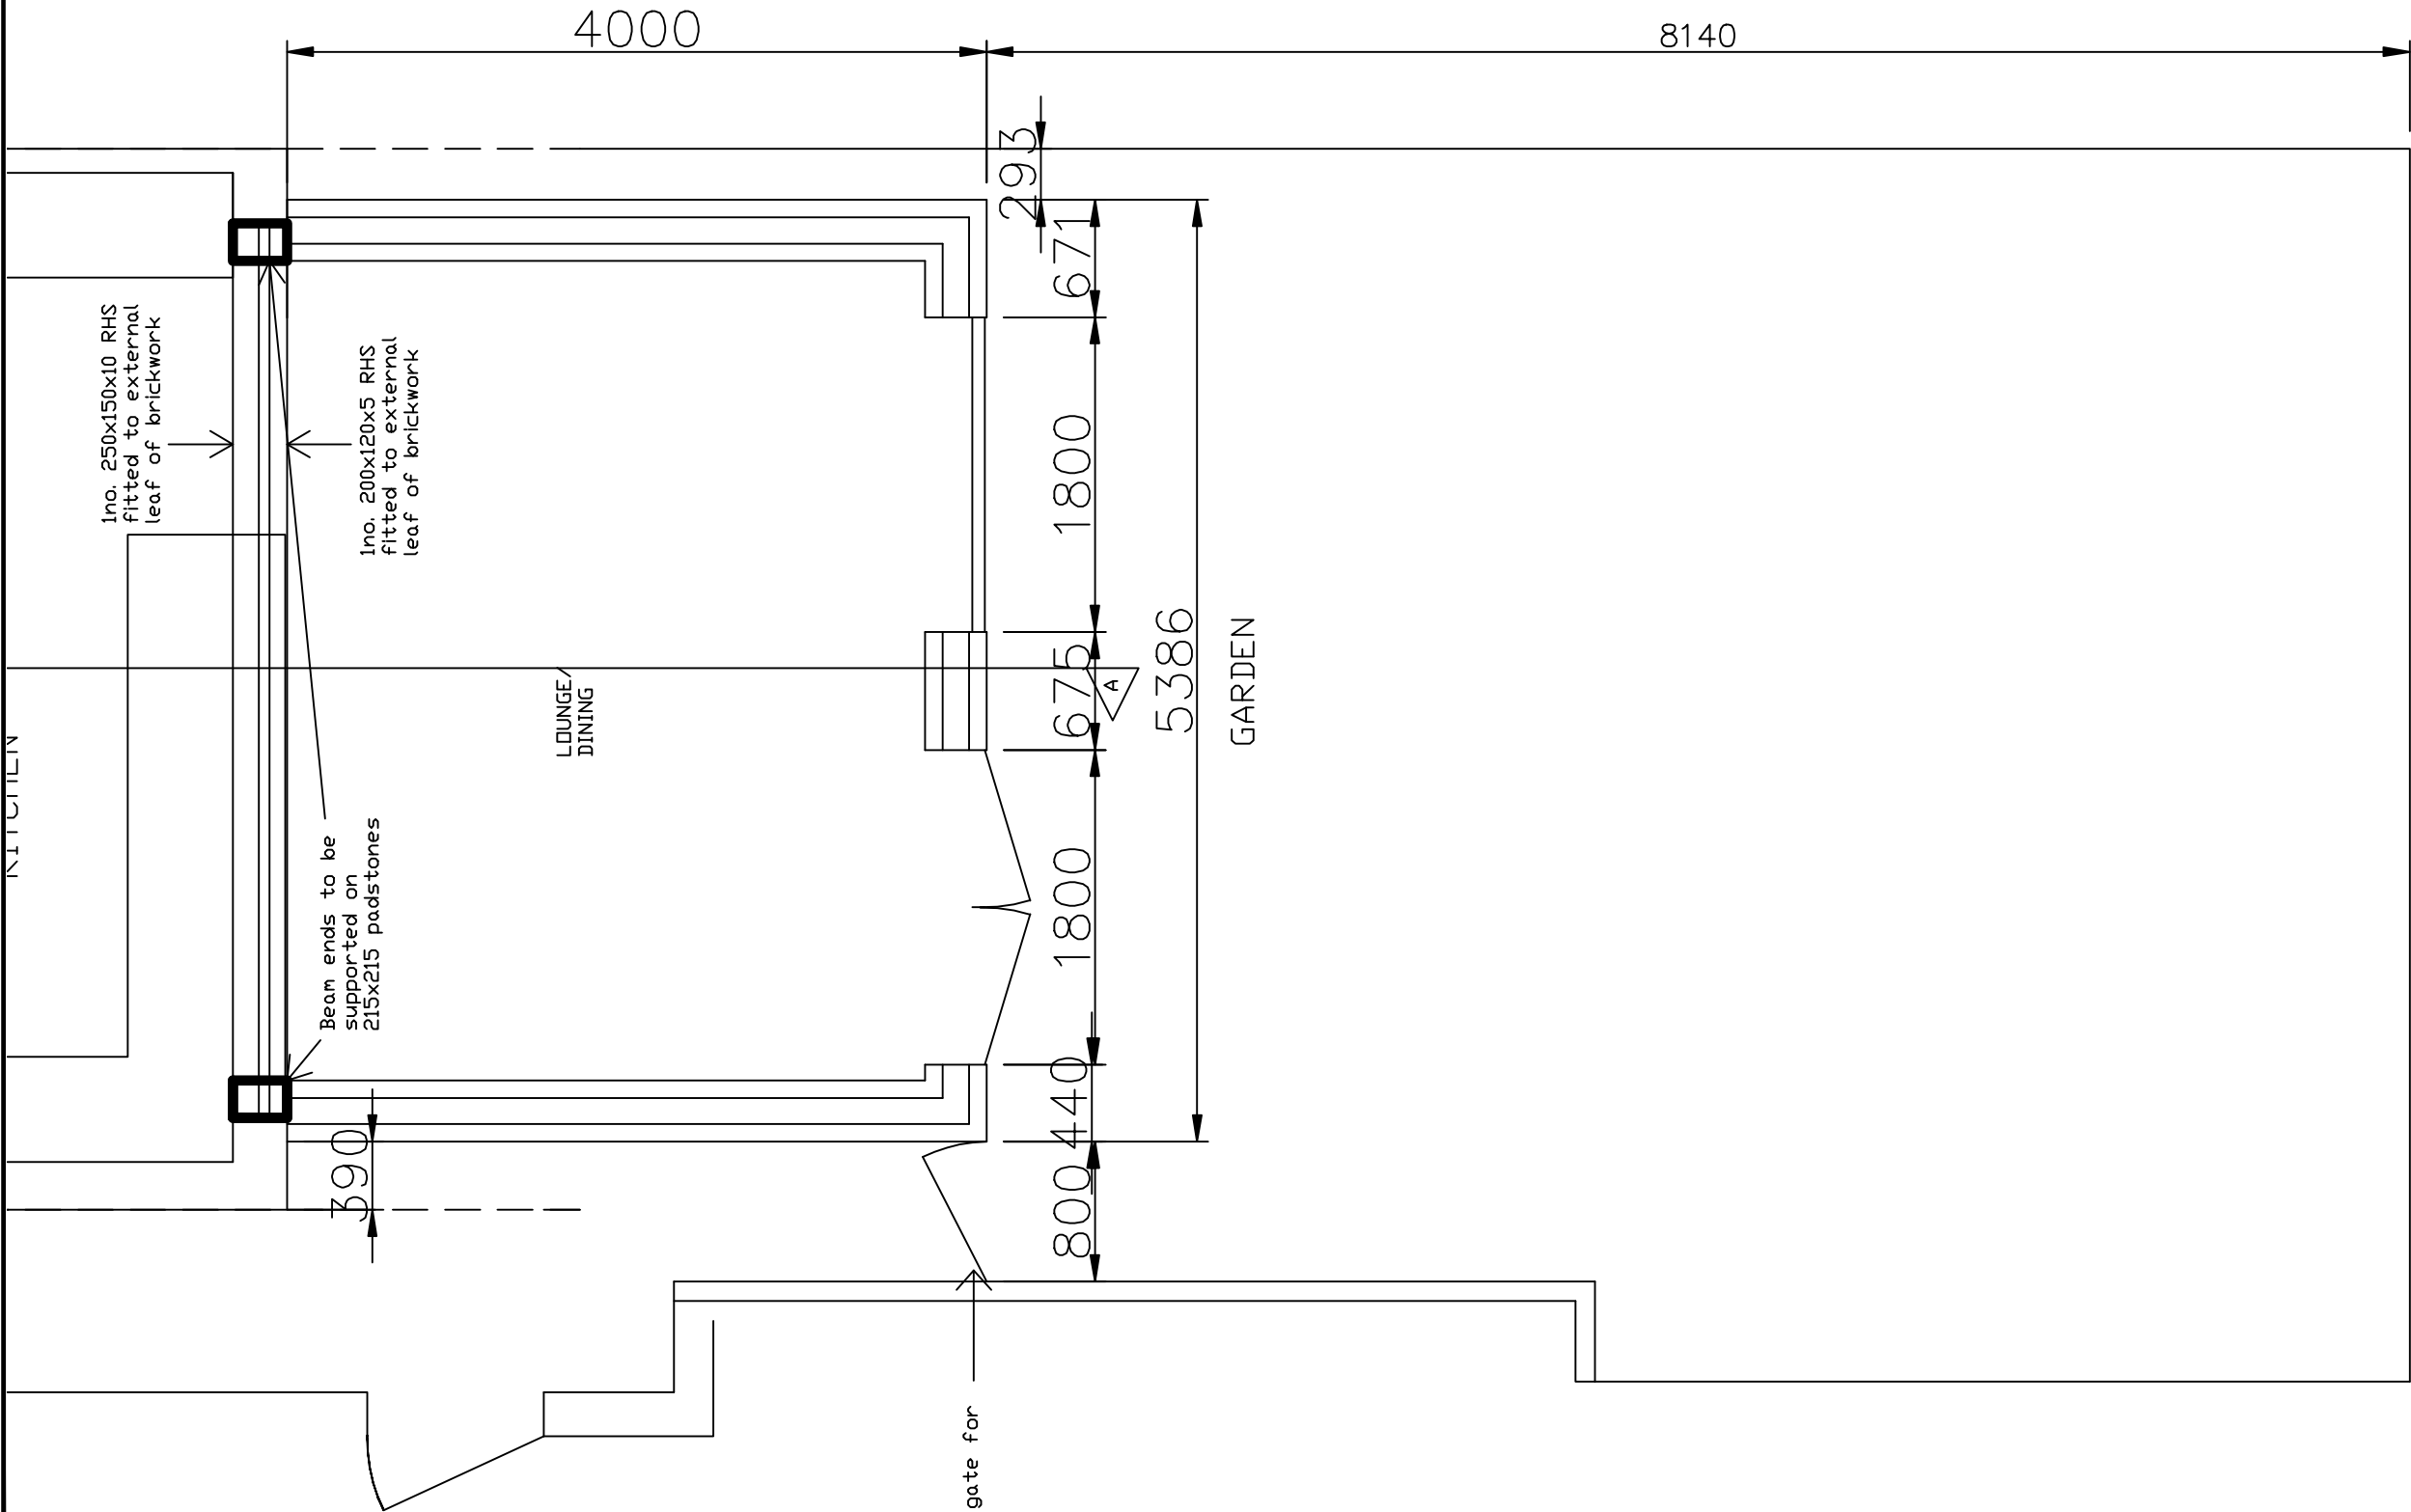


GROUND FLOOR
SETTING OUT

PROVISIONAL

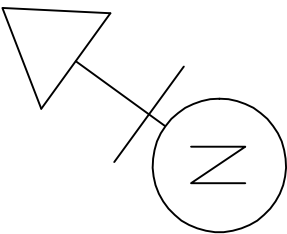

THIS DRAWING IS NOT TO ANY GIVEN SCALE.

Rev Date Revision

Project
Ground Floor
Setting Out

Title
38 Wellcroft Road
L36 7TB

Scale	Date	20/04/2025
Drawn	Chk	Drg No
AD		A