




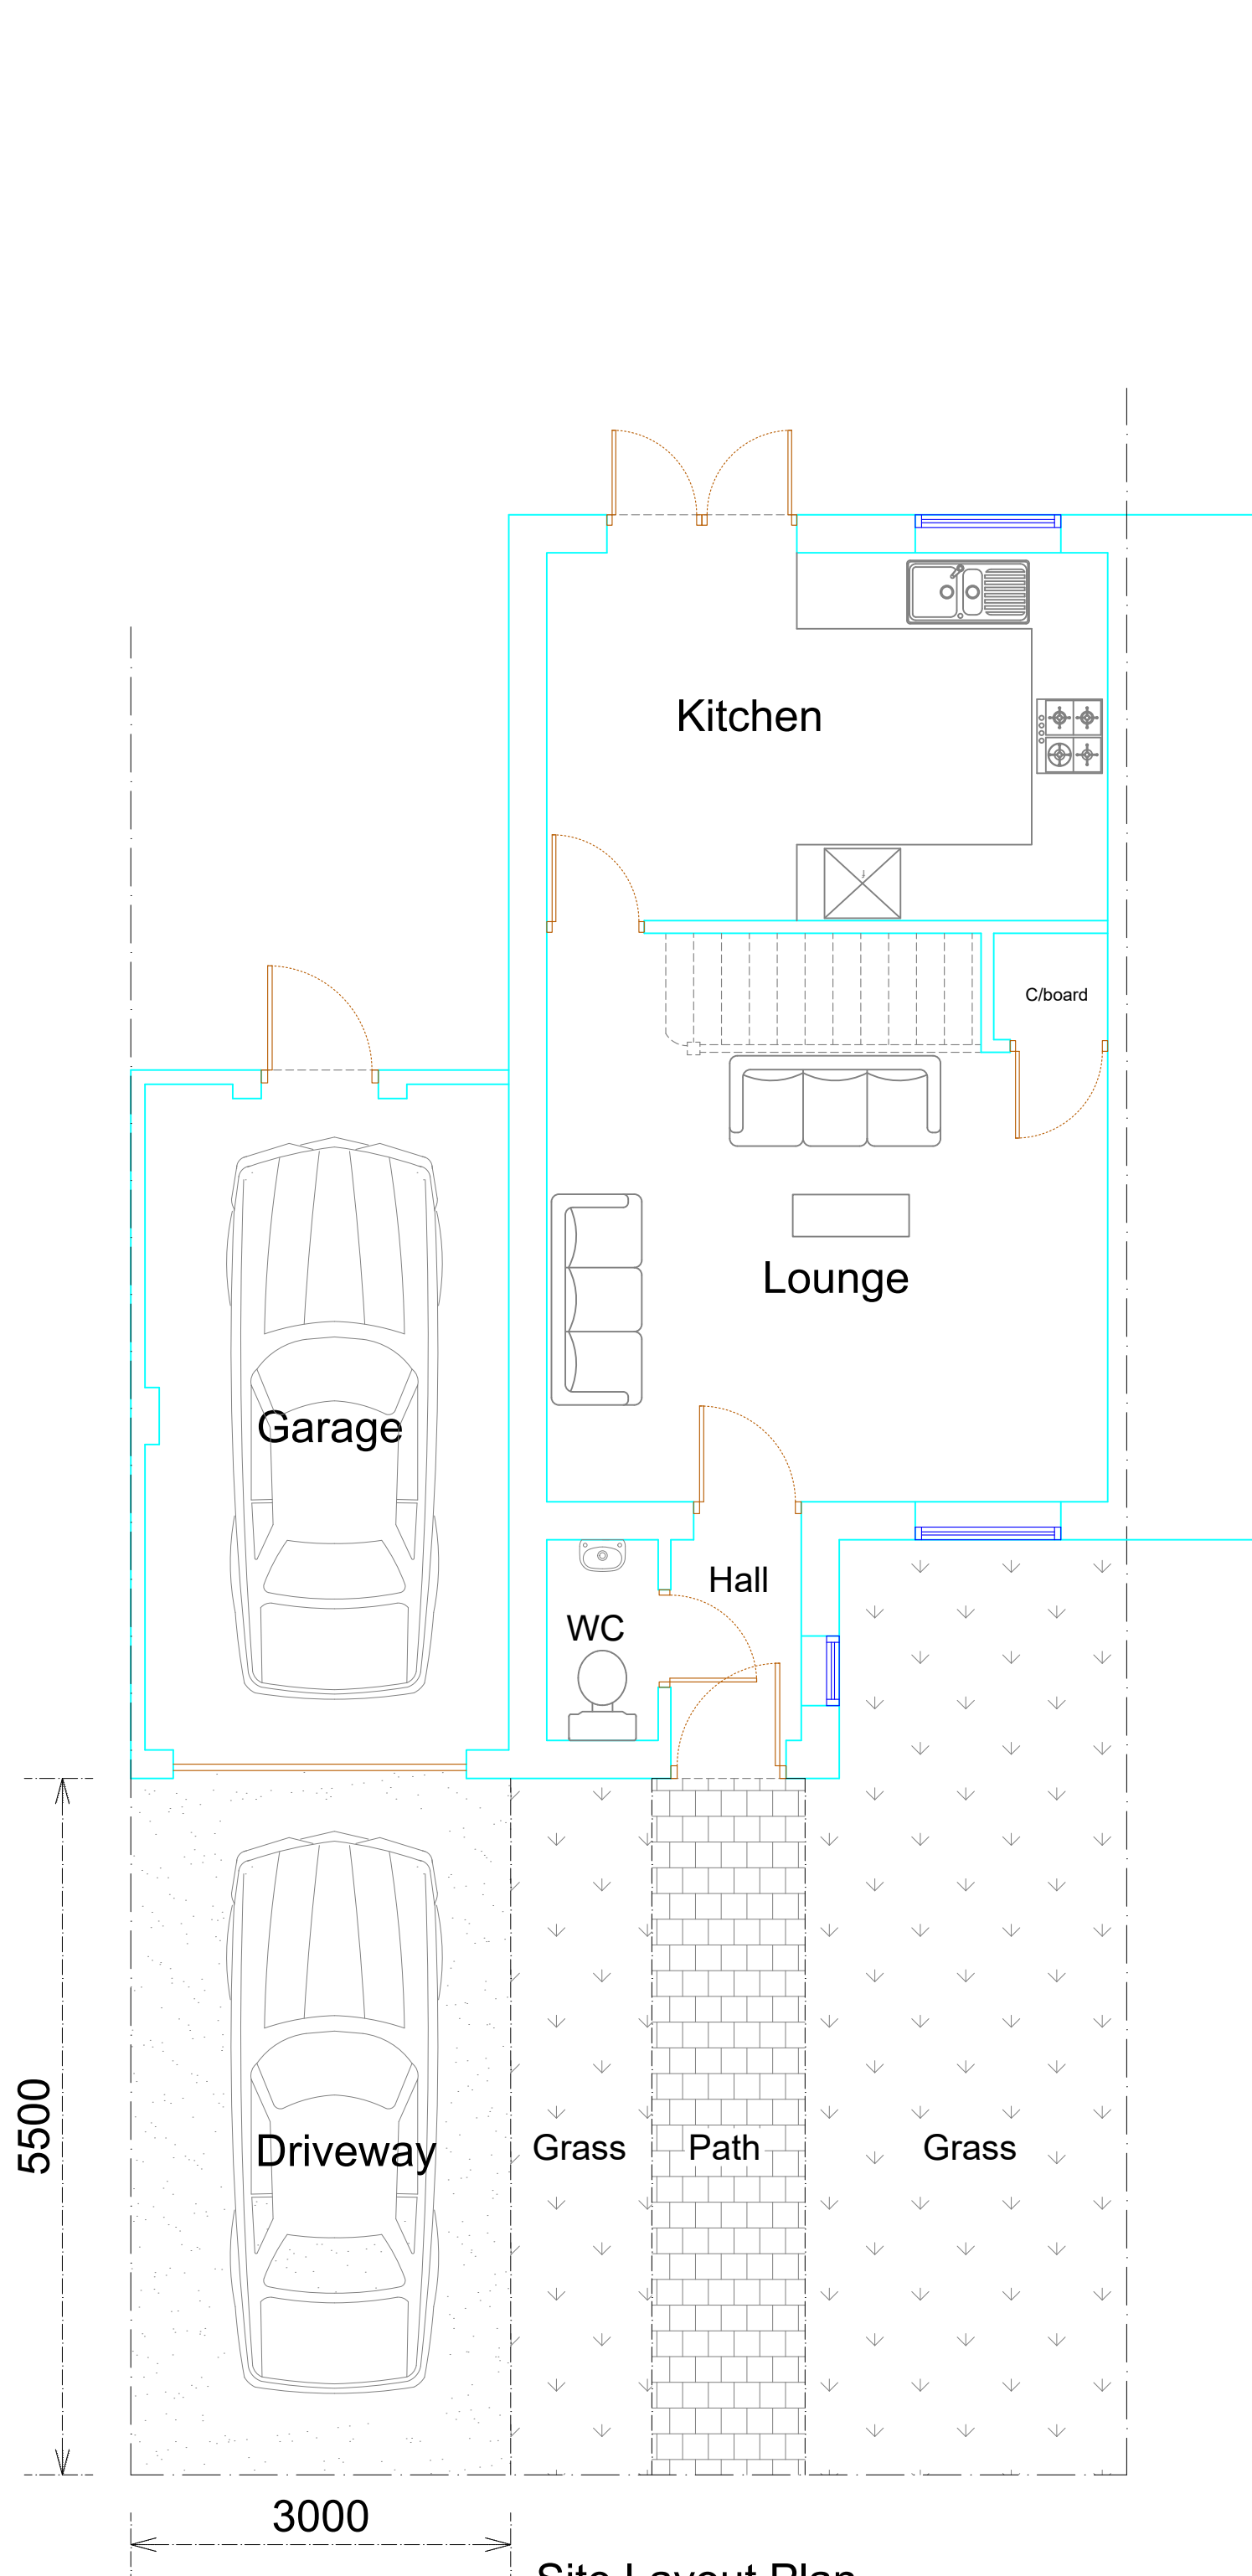

Site Layout Plan
As Existing

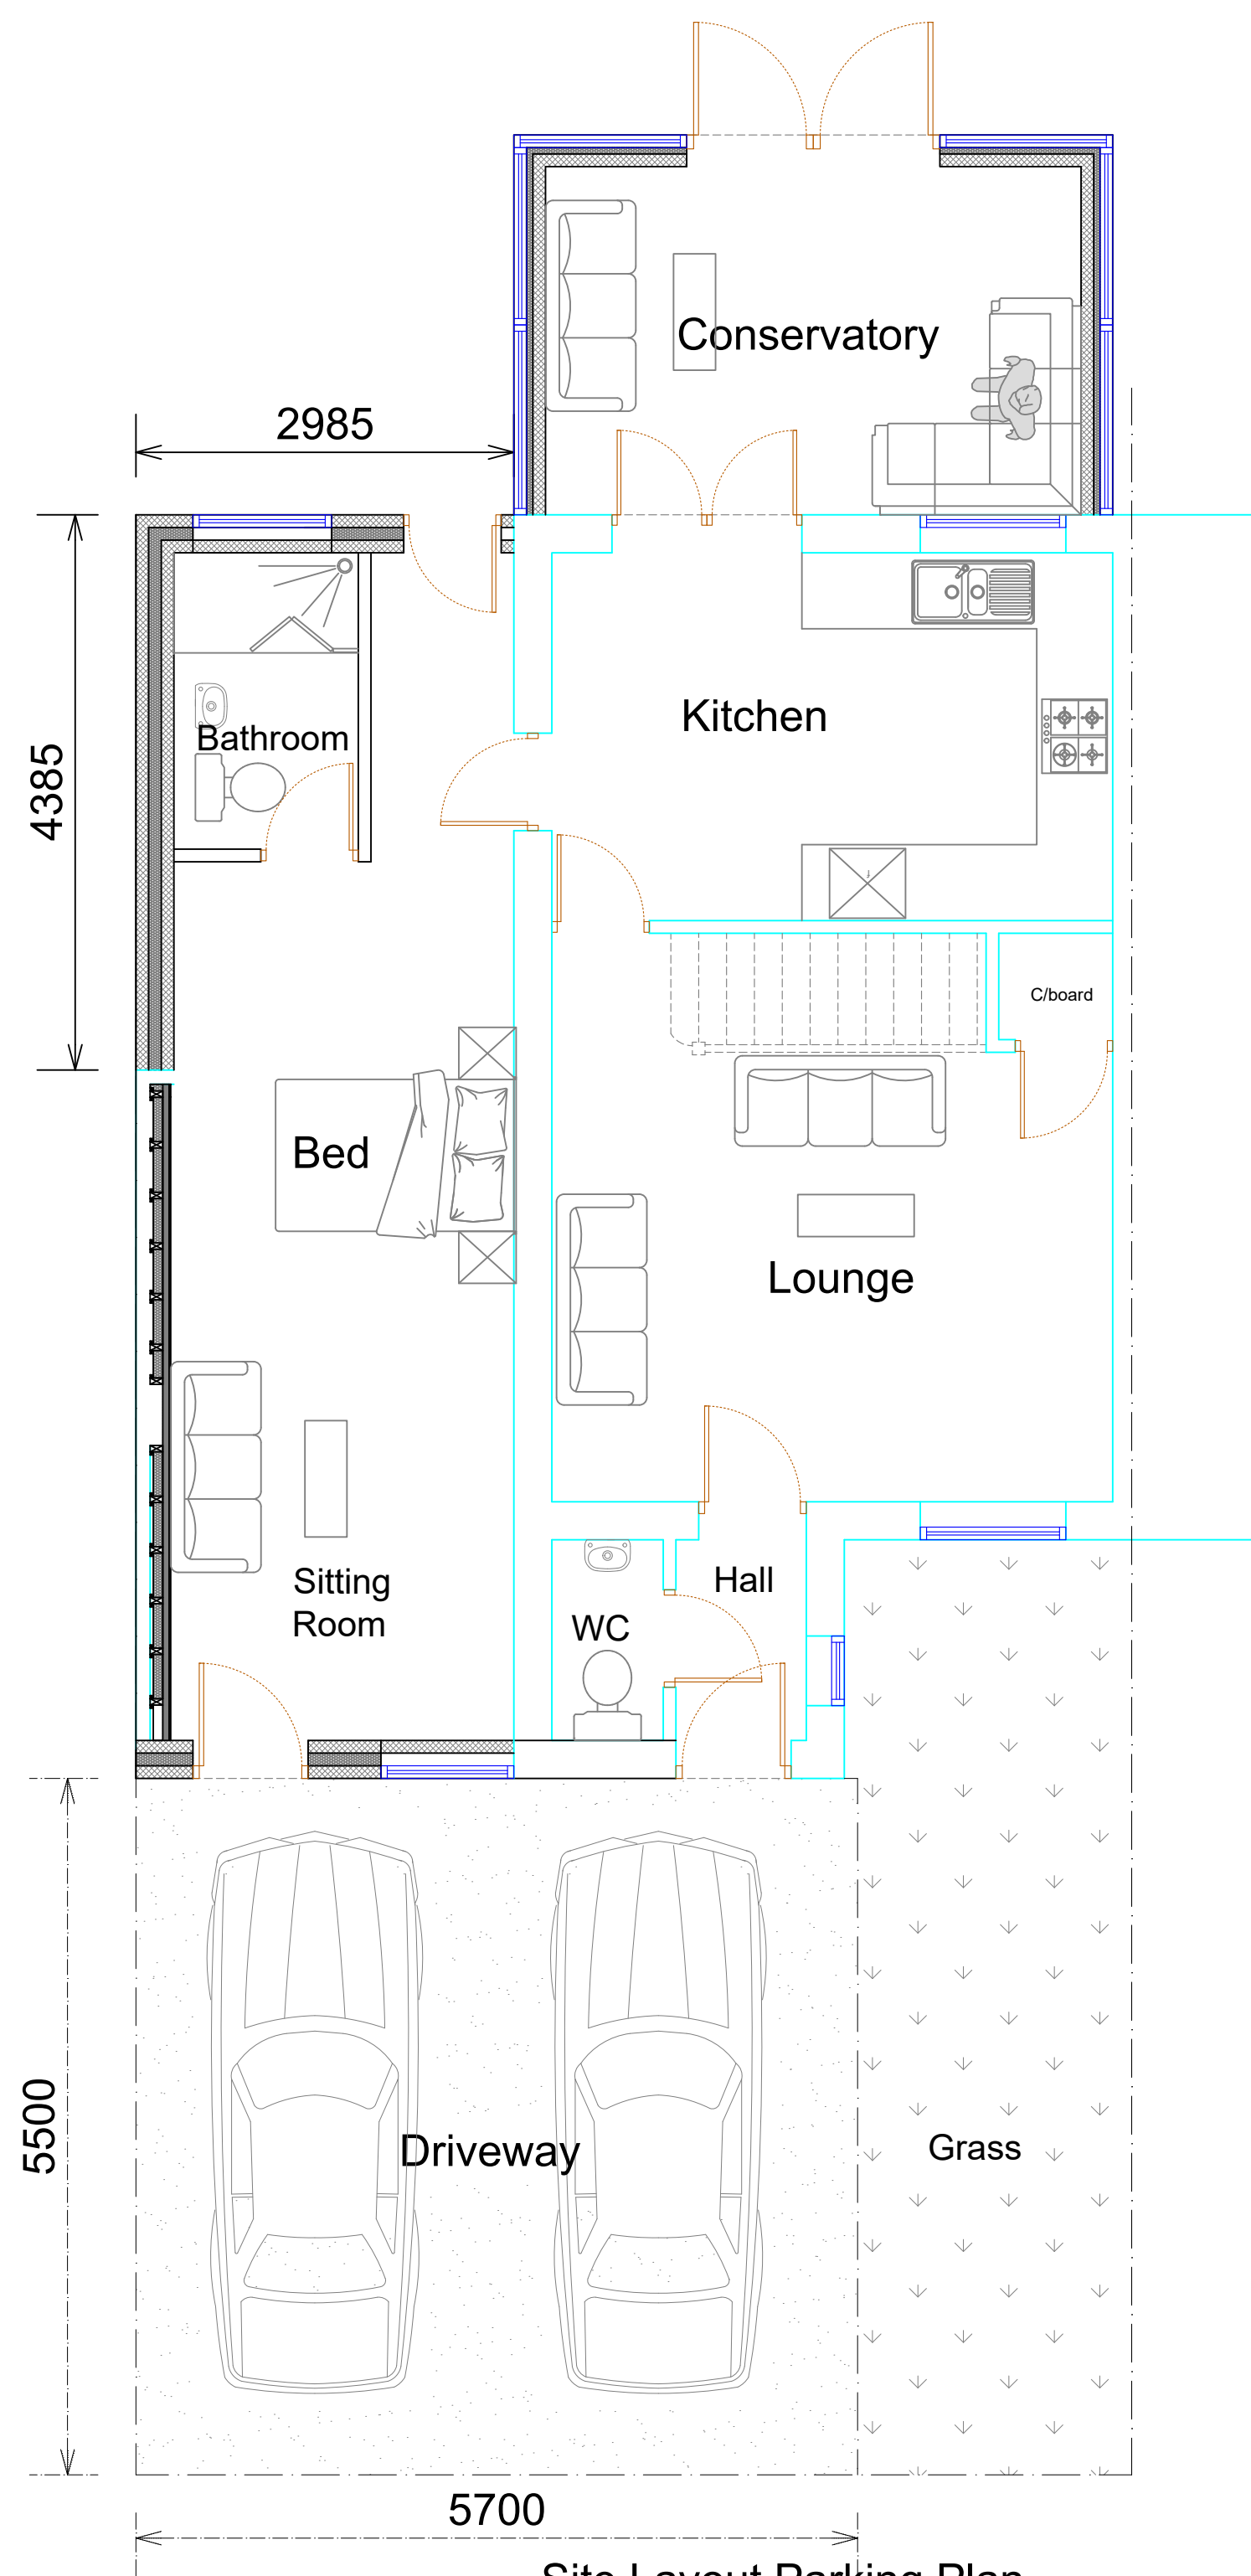

Site Layout Parking Plan
As Proposed

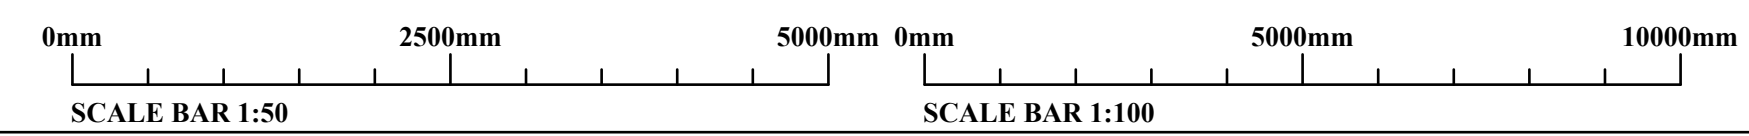

Rev	Description	Date
Project GARAGE CONVERSION AND SINGLE STOREY REAR EXTENSIONS AT 50 MARDALE ROAD, HUYTON. LIVERPOOL. L36 3TS		
Client MR D STANIFORD		
Contract. No.	Drg. No.	Revision
	3	
Scale		1:50
By		MCC
Chkd		Date
		JUNE 2021
Drawing Title EXISTING AND PROPOSED SITE PARKING PLANS		
MAT DESIGN LIMITED Town Planning & Building Control Consultants 17 BROOKSIDE AVE ECCLESTON ST. HELENS WA10 4RN Telephone:07850203448 E-mail:miketa@blueyonder.co.uk		