

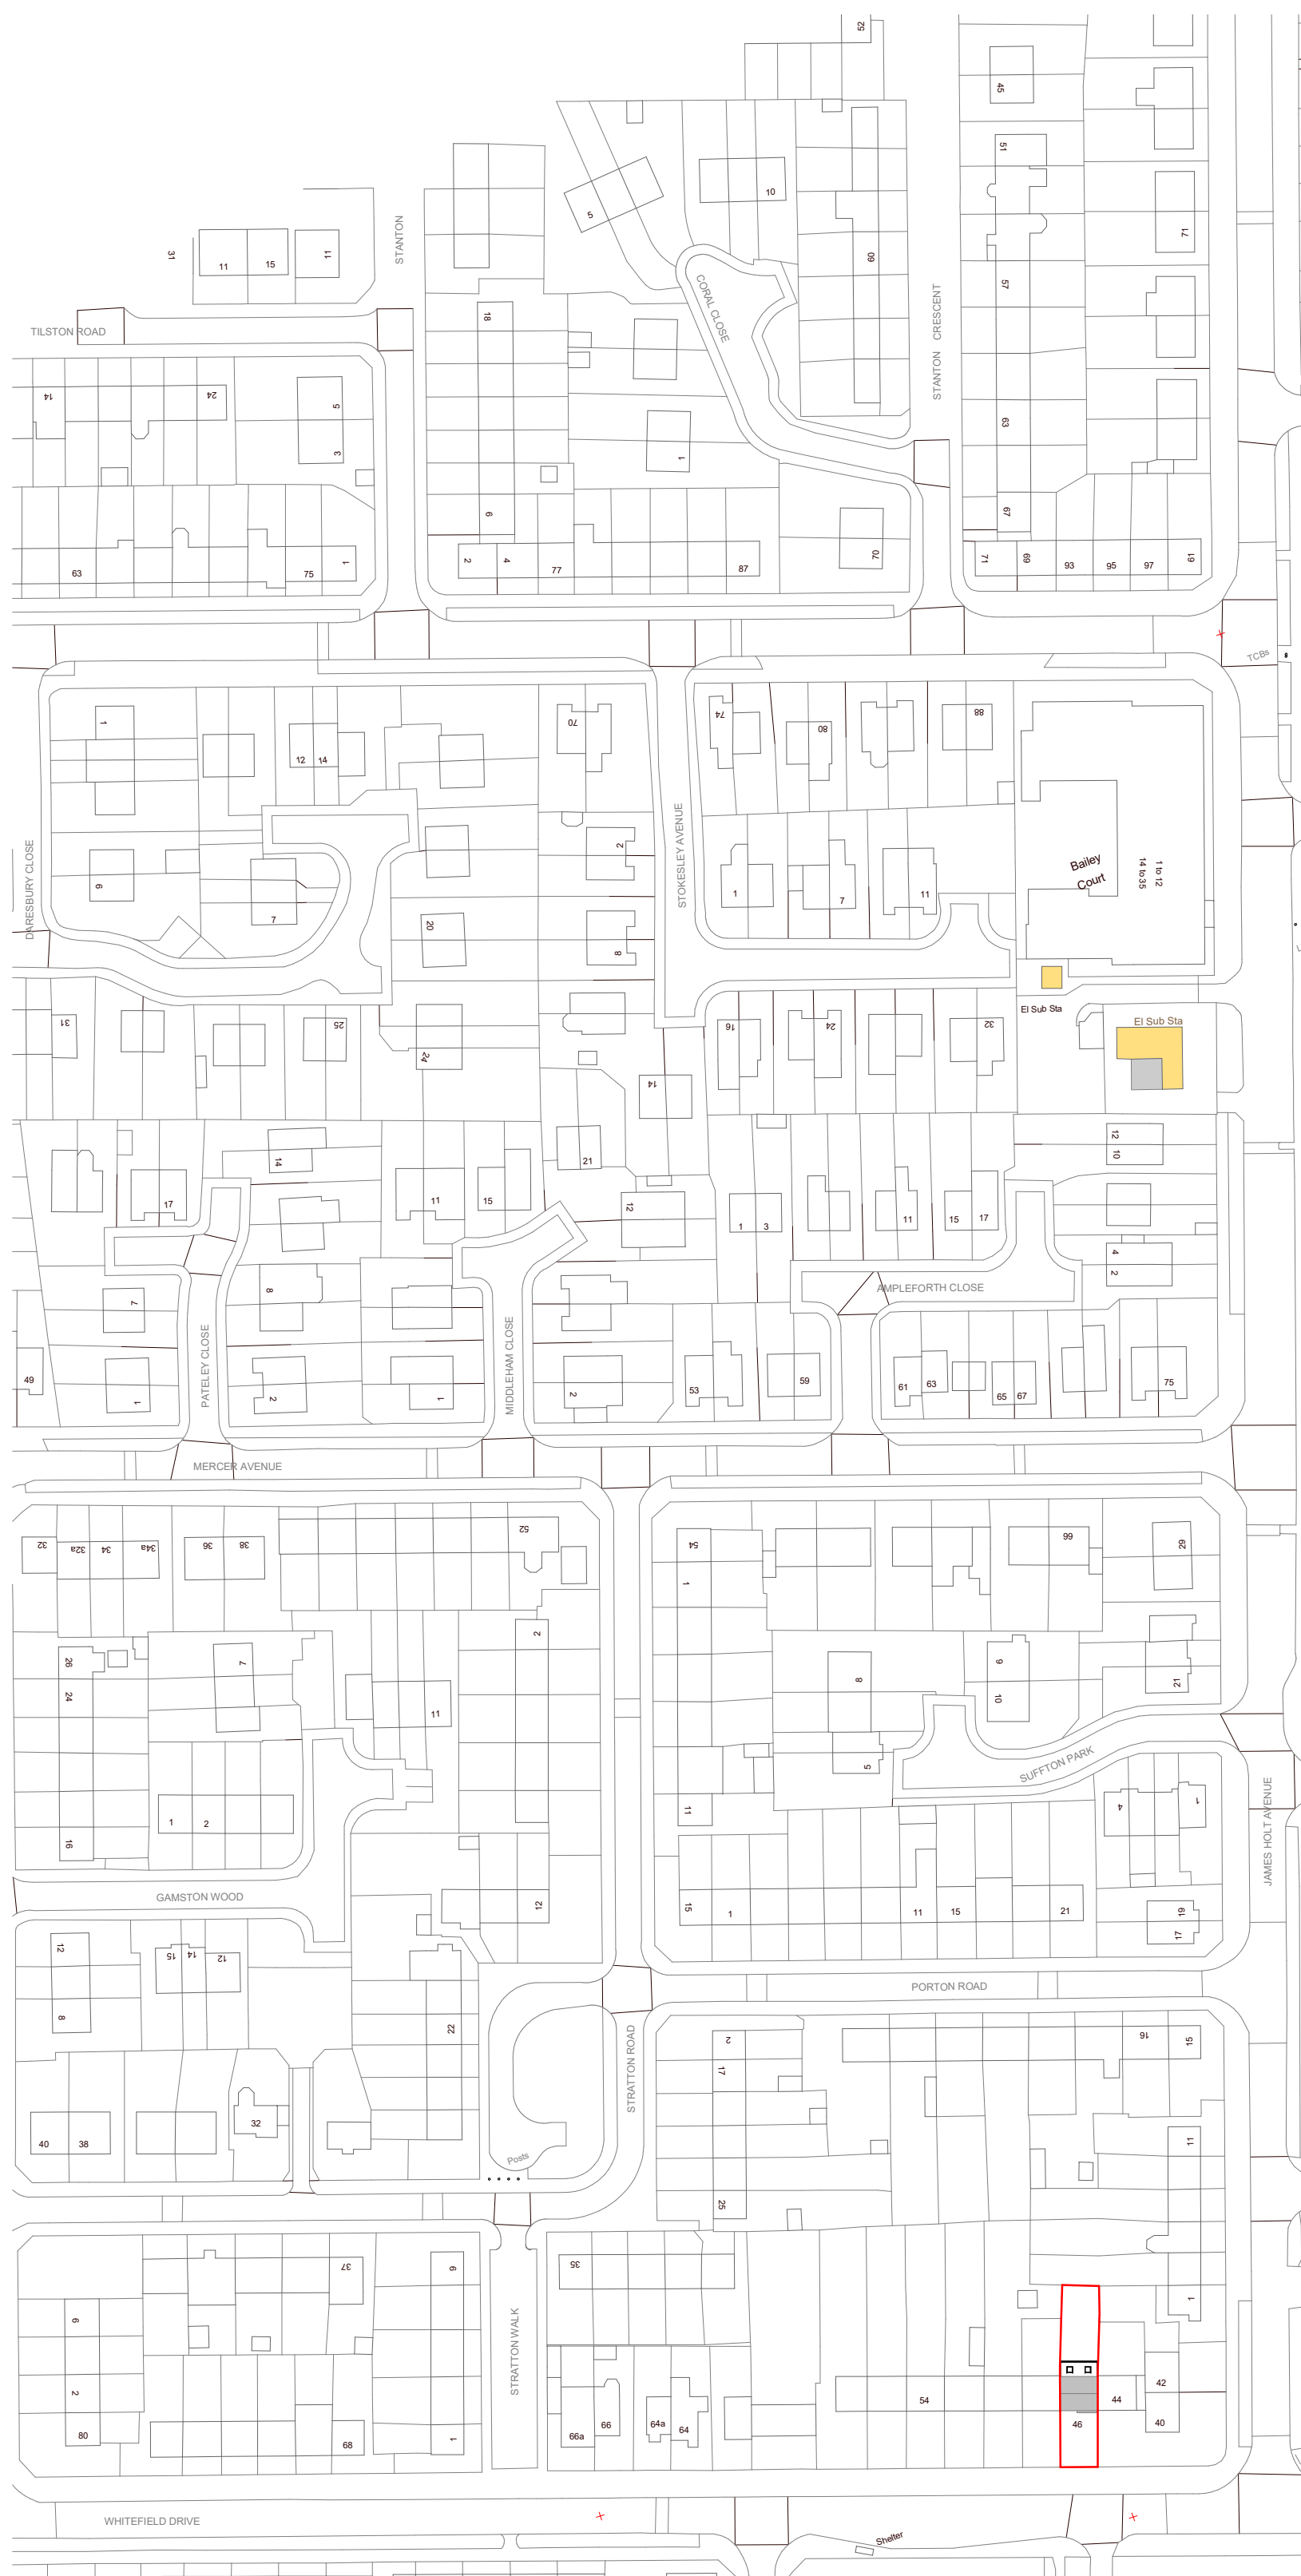


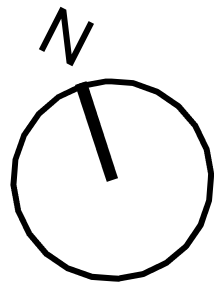


Location Plan

1 : 1250

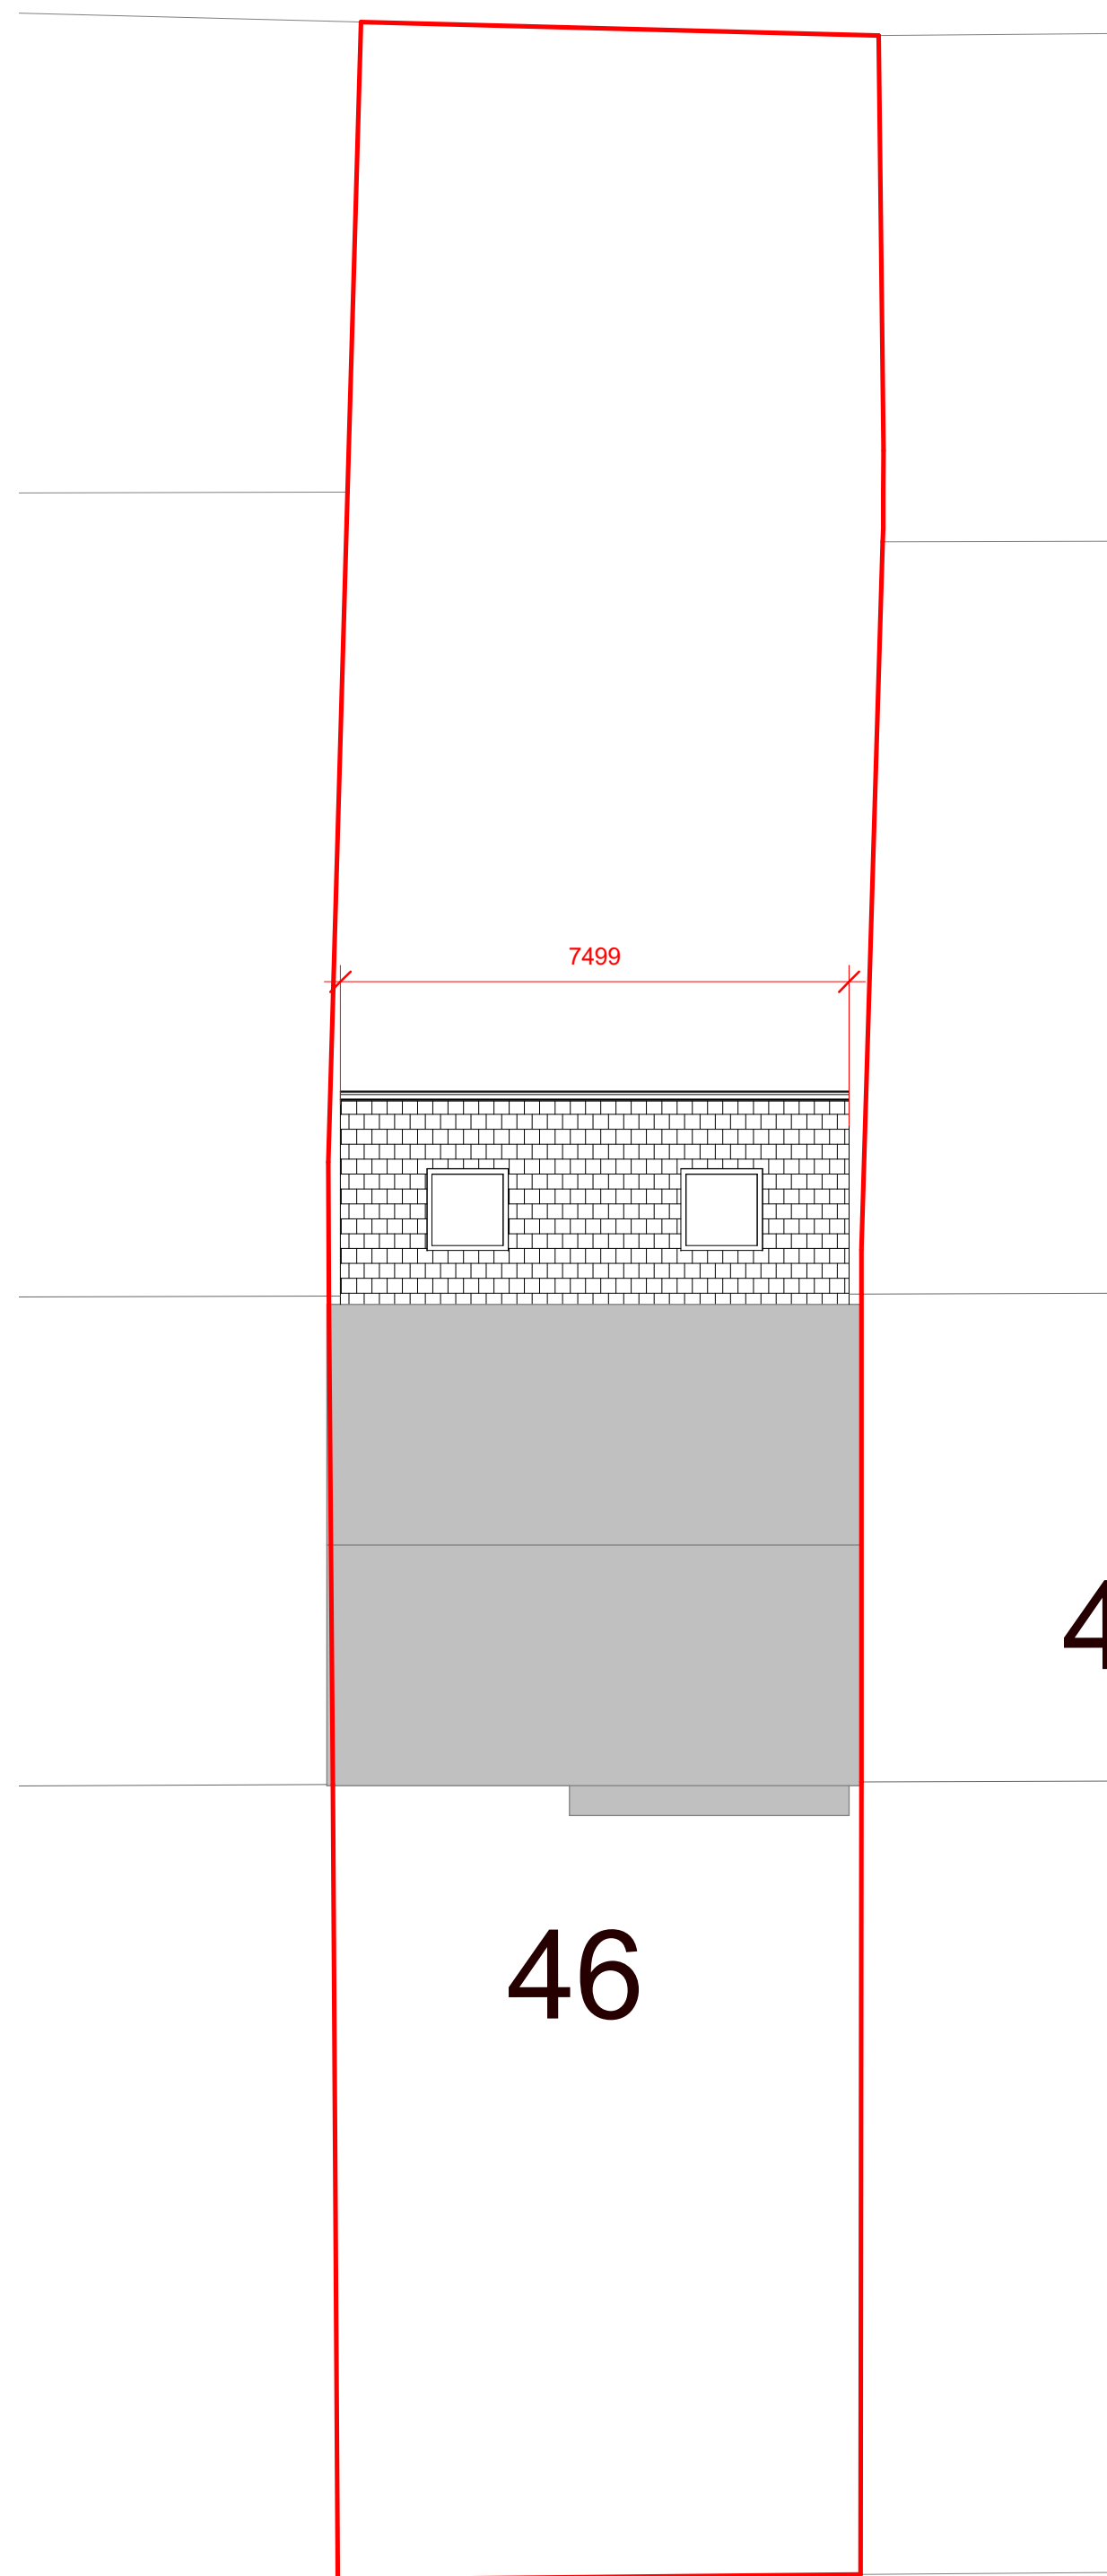


Site Plan

1 : 100

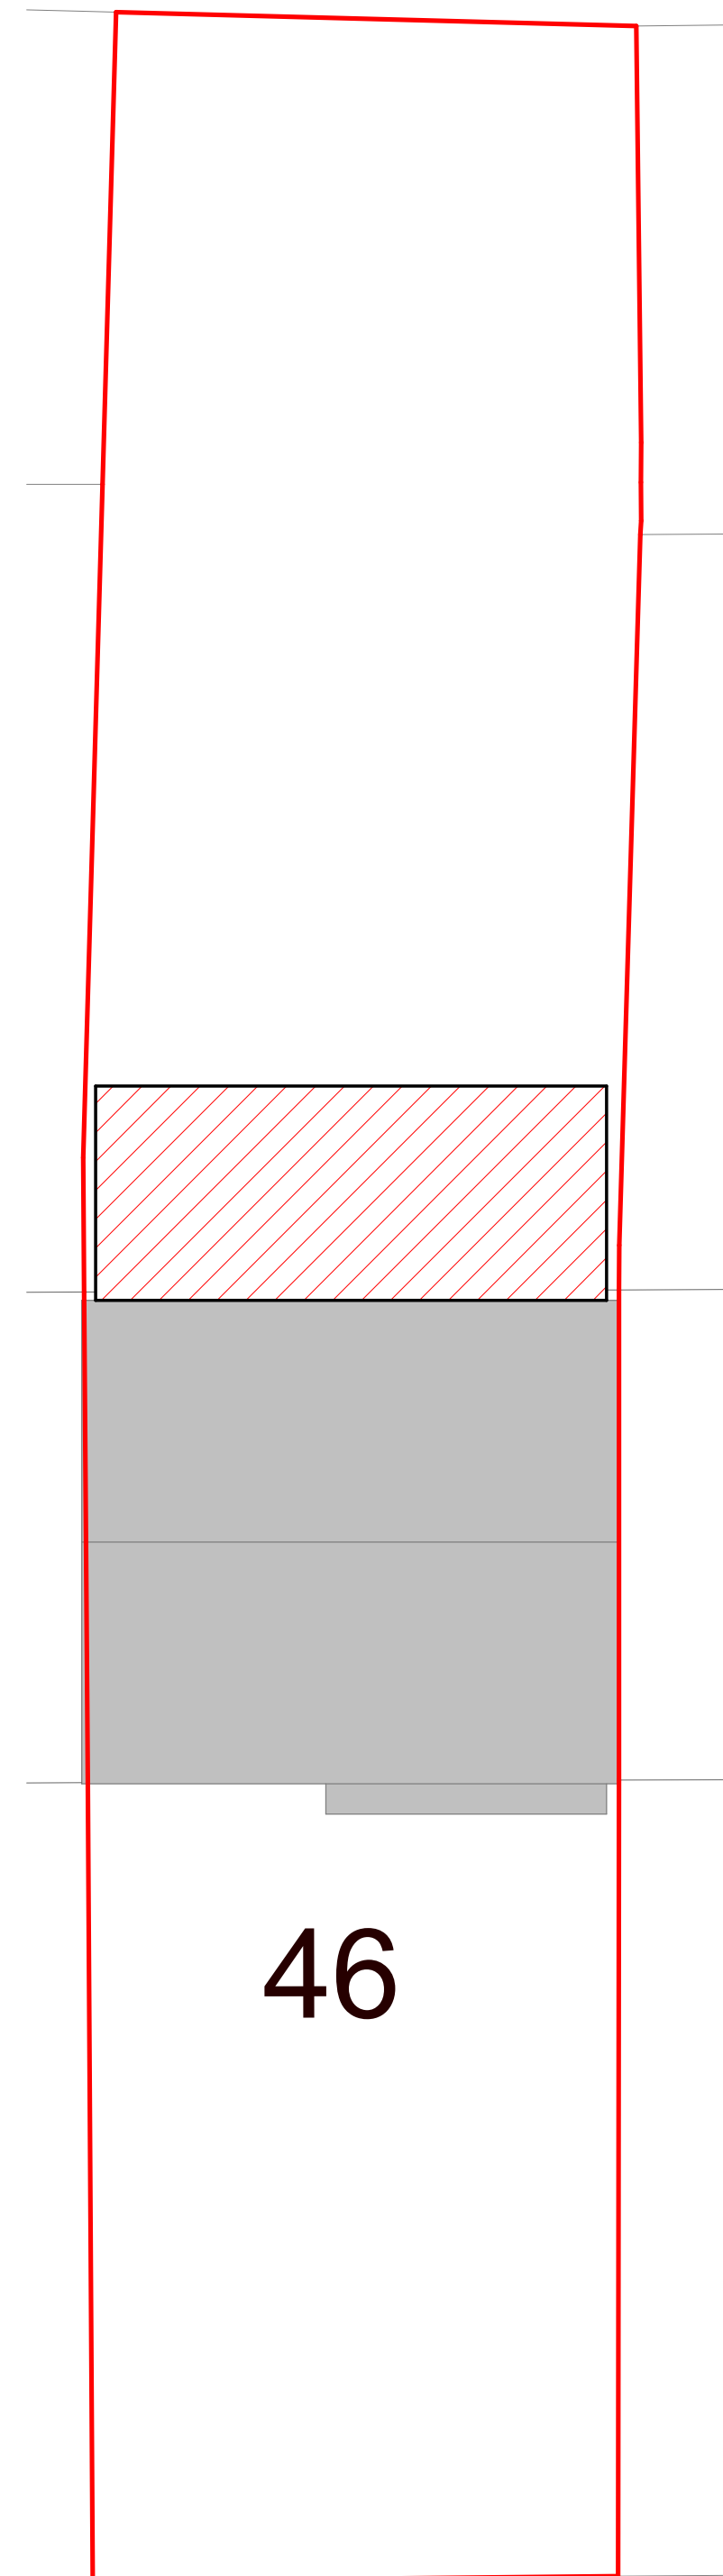

Block Plan

1 : 100

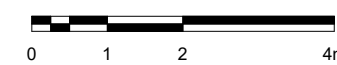

Notes

- [illegible]

Previous Revisions

No.	Description	Date	By
A	Issued for planning	15/01/22	GB



ARCHITECTURE

Project	46 Whitefield Road
Client	Owen Byrne
Title	Location, Site and Block Plans
Number	BAR-WHI-PL-DR- LP-01
Scale	As indicated
Revision	A
Description	Issued for planning
Status	Planning
Drawn	GE
Date	15/01/22