


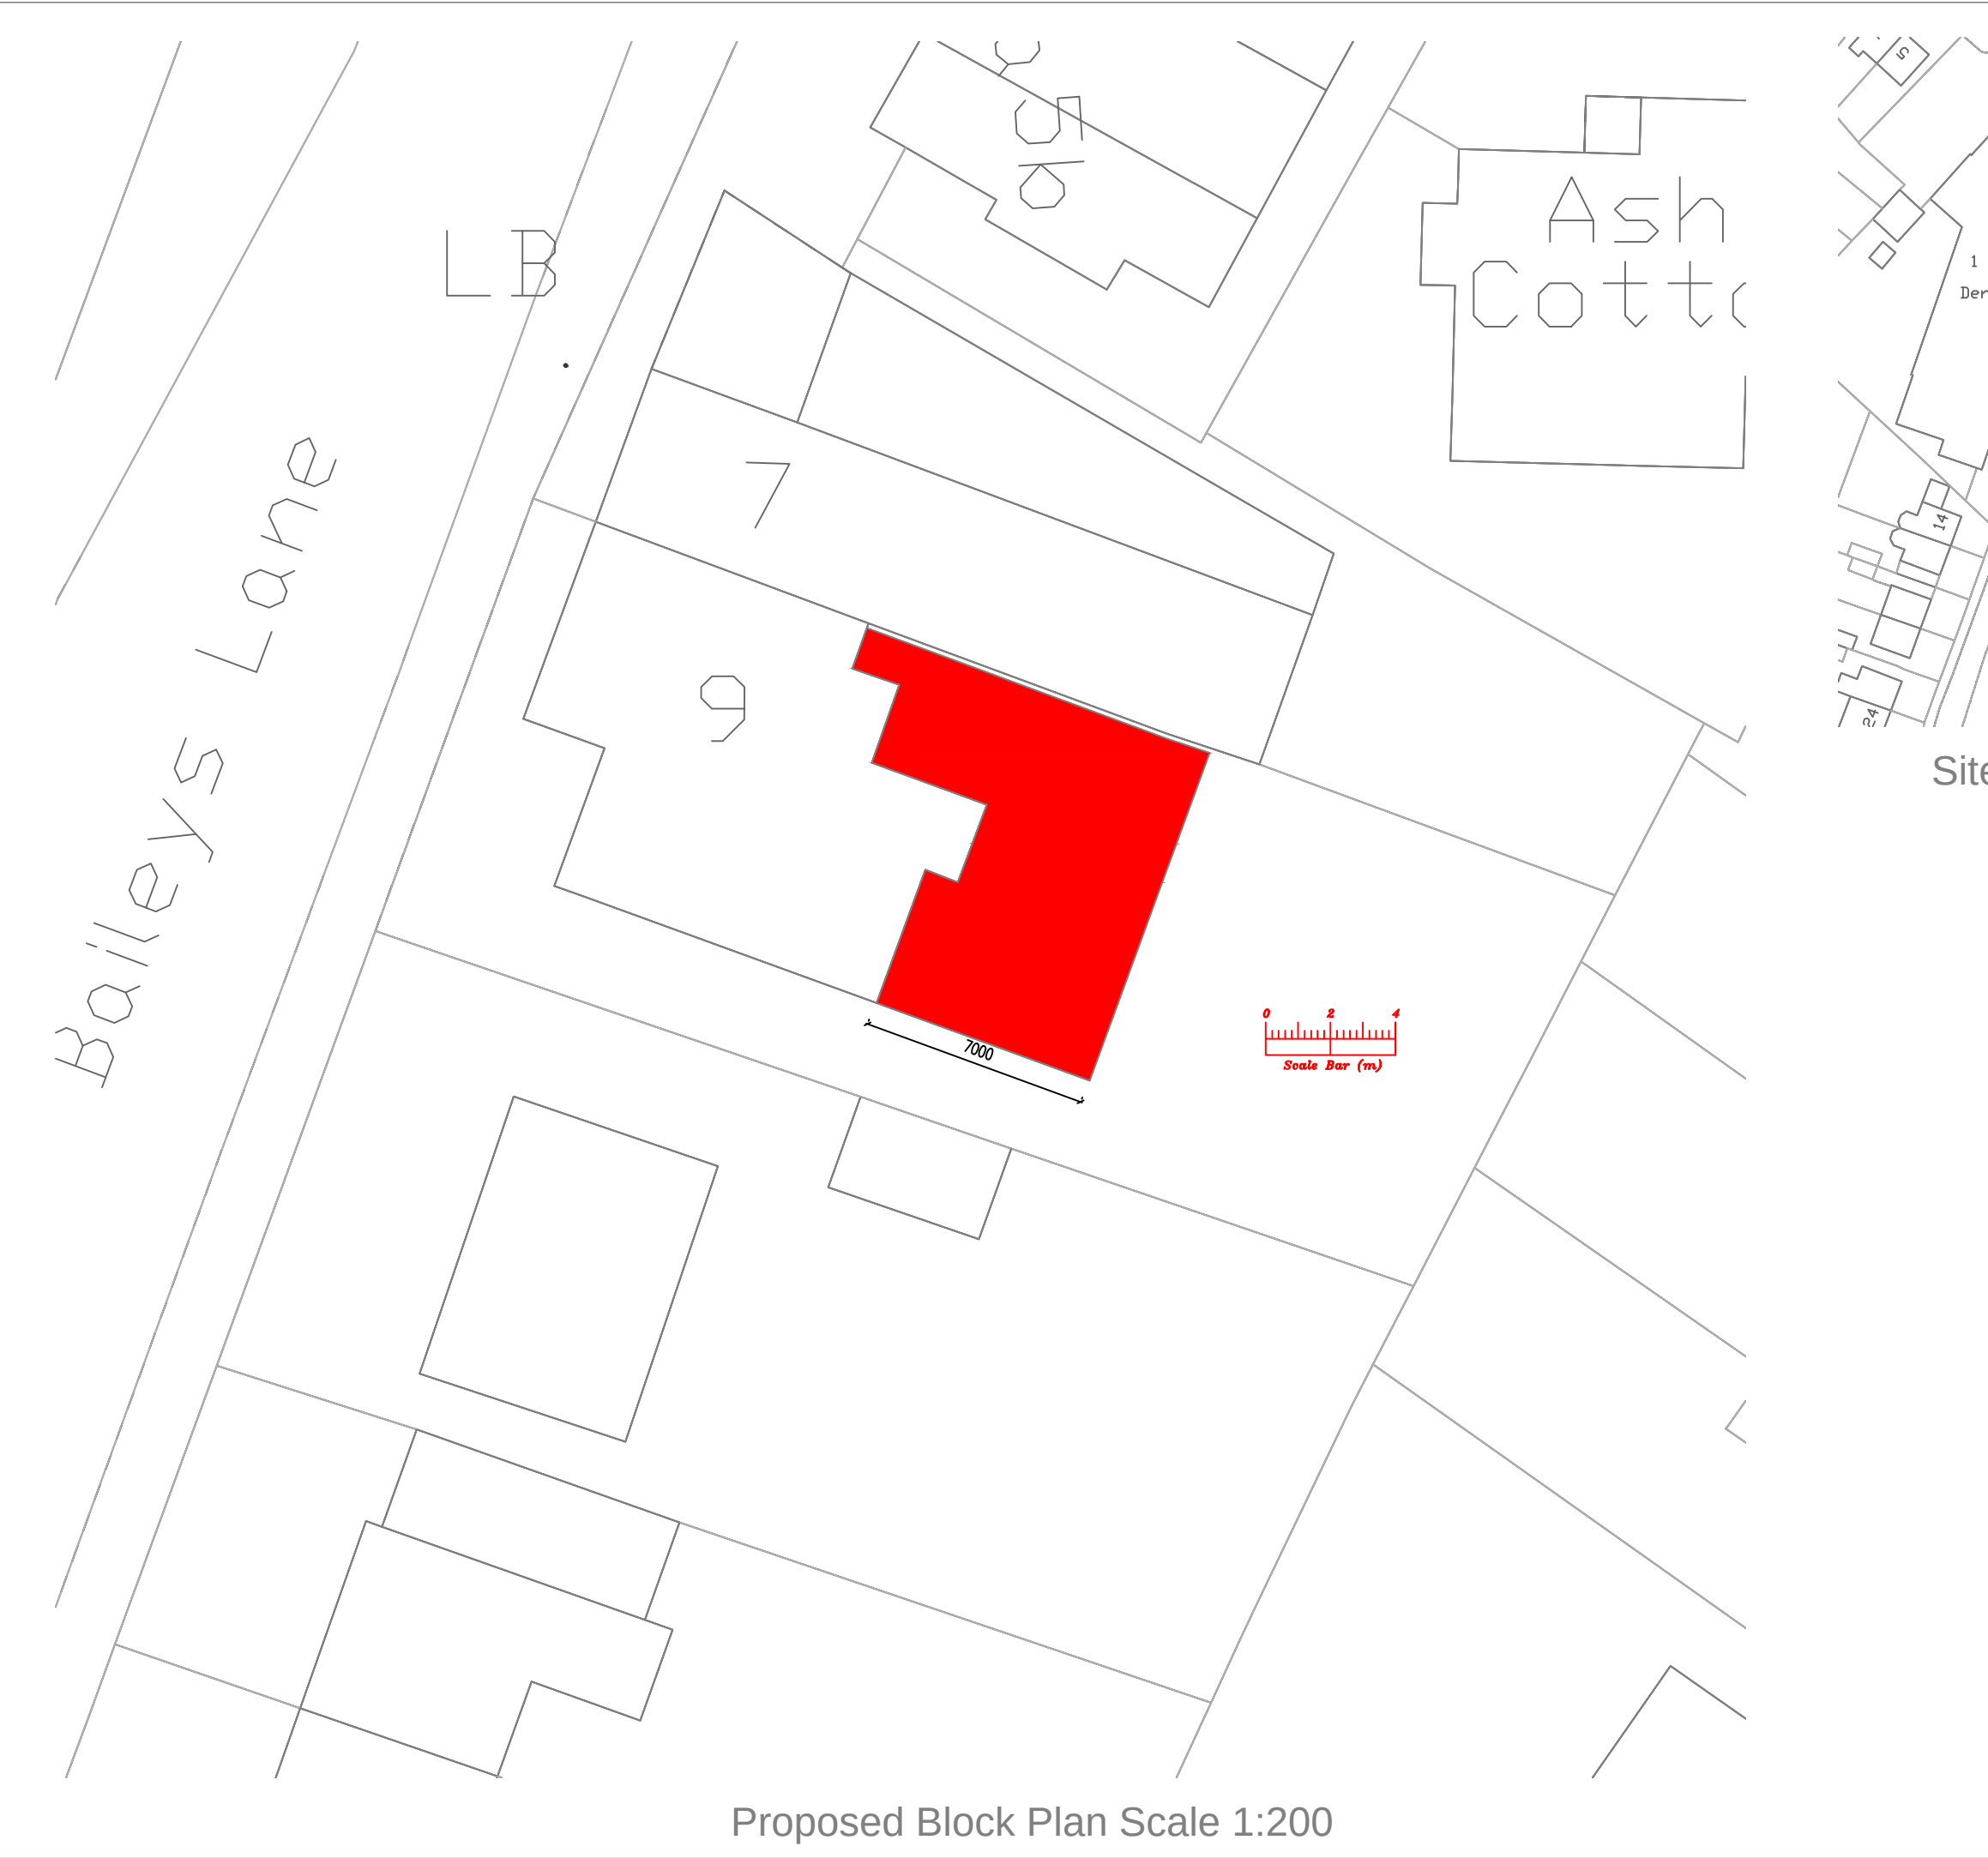

Address
9 Baileys Lane, L26

Drawing title
Site Location Plans

Chkd	Appvd	date	scale 1:1250/1:200 © A3	drawn
------	-------	------	----------------------------	-------

DRAWING No. 006	rev
-----------------	-----