


This architectural elevation drawing depicts a long, single-story building with a minimalist, grid-based facade. The structure is composed of large rectangular panels separated by thin vertical and horizontal lines. A central entrance is marked by a slightly recessed area. To the right, a section of the building features a series of small, square windows arranged in a row. The drawing is a black and white line sketch, emphasizing geometric forms and proportions.

ELEVATION A

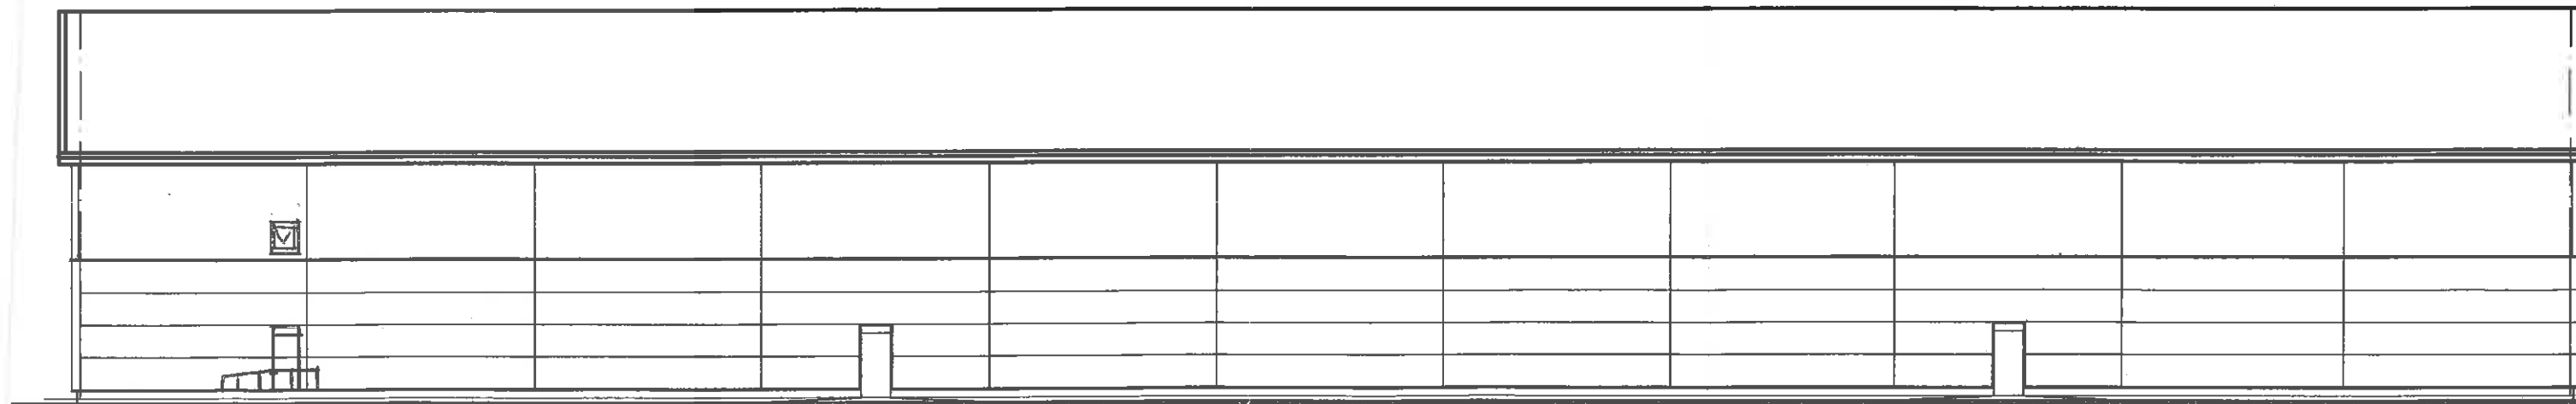


ELEVATION C



DATE 23-11-21
EXISTING ELEVATIONS
DRAWING NO 1002

BLENDS FOODS, KNOWSLEY


RevNo	Revision note	Date	Signature	Checked
-------	---------------	------	-----------	---------

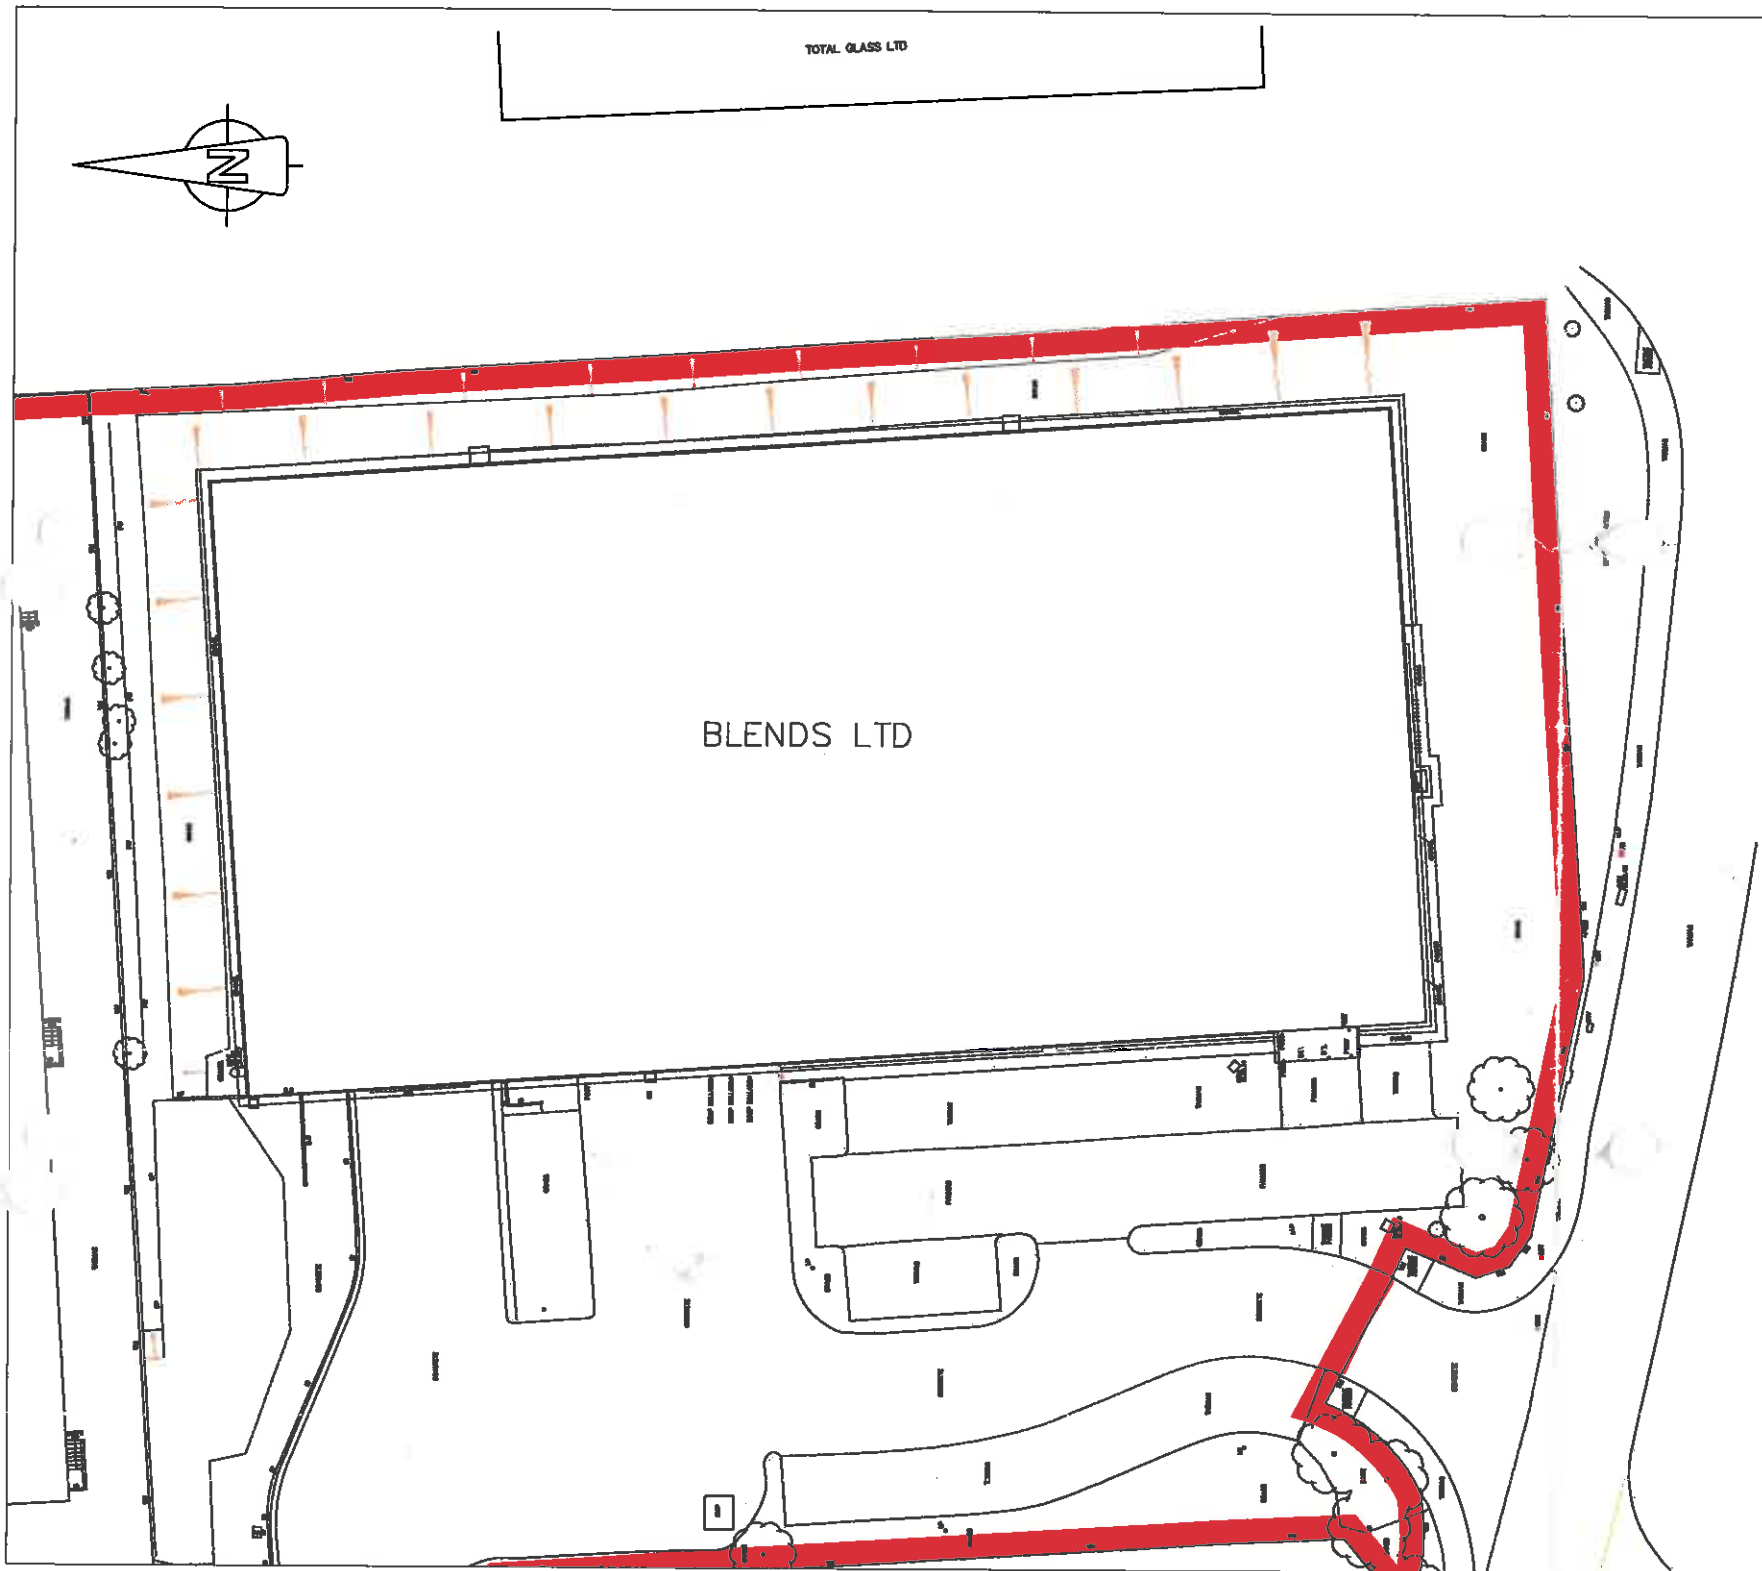

BLOCK PLAN - SCALE 1:500

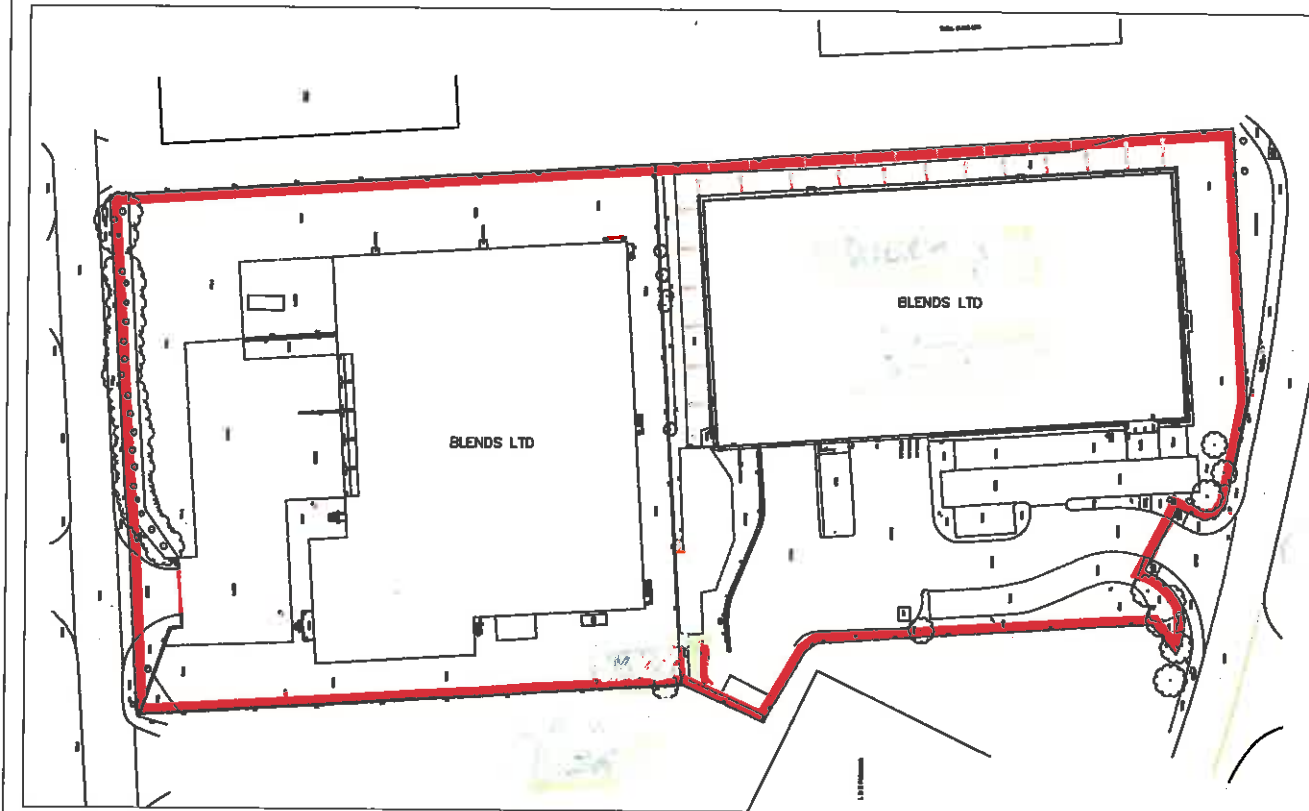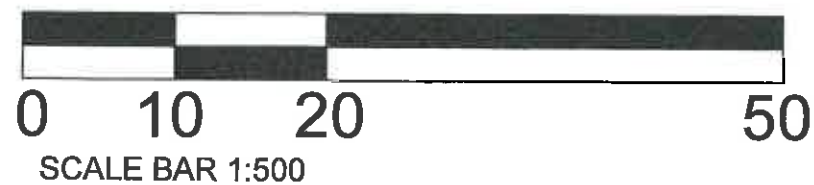

LOCATION PLAN - SCALE 1:1250

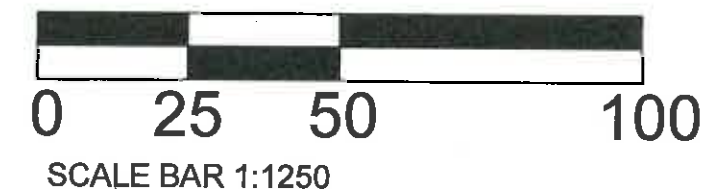

PROJECT: BLENDS LTD
BLENDS HOUSE
OVERBROOK LANE
KNOWSLEY BUSINESS PARK

CLIENT: BLENDS FOODS LTD

Drawing Title

LOCATION / BLOCK PLAN

Renaissance Studio, No 1 Derby St, Leigh, Lancashire WN7 4PF
Telephone: 01942 676360 . Fax: 01942 682084
Email: info@pabarchitects.co.uk . www.pabarchitects.co.uk

Drawing No.
1863-BR-01

Date:
MARCH 2019

Scale:
1:1250 / 1:500 @ A3

Revision:

Issue:
BUILDING CONTROL