


All dimensions shall be verified by the Contractor(s) on site prior to work commencing and relevant orders being placed. Do not scale from this drawing and only work to written dimensions. Any discrepancies to be brought to the attention of the Contract Administrator for instructions prior to proceeding.


DRAWING STATUS:

PLANNING

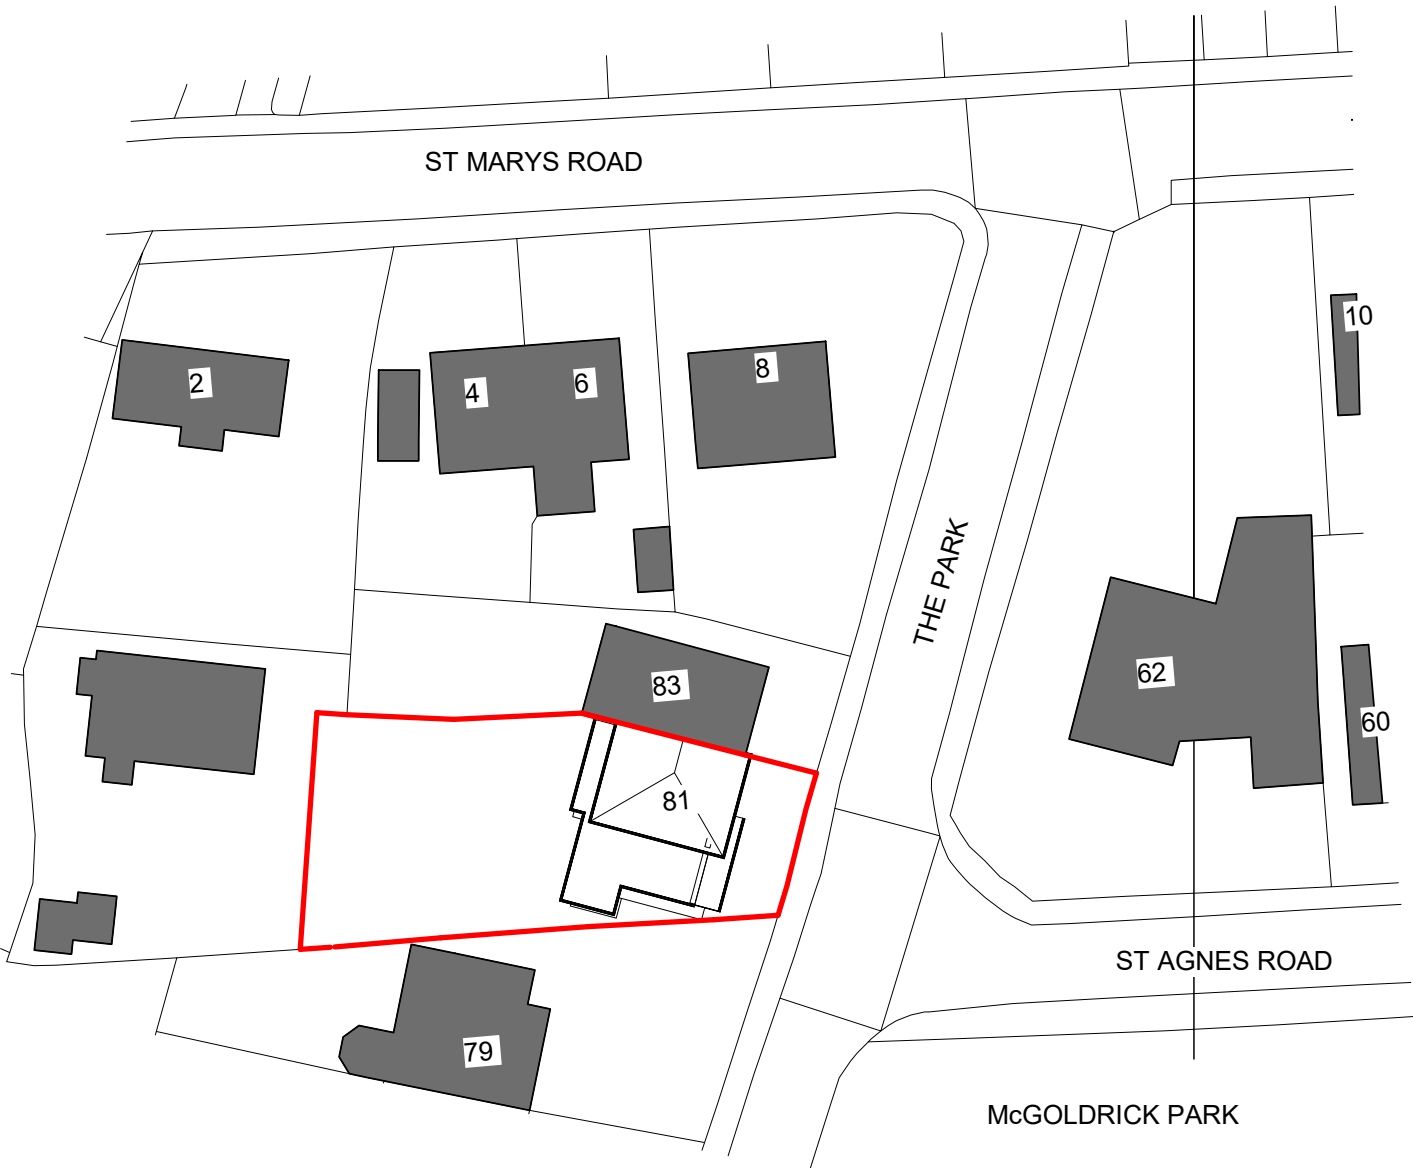

Site Location Plan

1 : 500

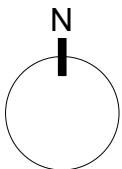

Scale 1:500

REV	DATE	COMMENT
-----	------	---------

CLIENT:

P.PIORUN

PROJECT:

U41. NO 81 THE PARK

DRAWING:

SITE LOCATION PLAN

DRAWING N°:

U41-AABW-A-(00) 0001

REV	STATUS	SCALE	CHECKED	DRAWN
		1 : 500	GW	GW
SHEET	DATE			
A4	03/11/21			

AUDER-BW
ARCHITECTS