




EXISTING

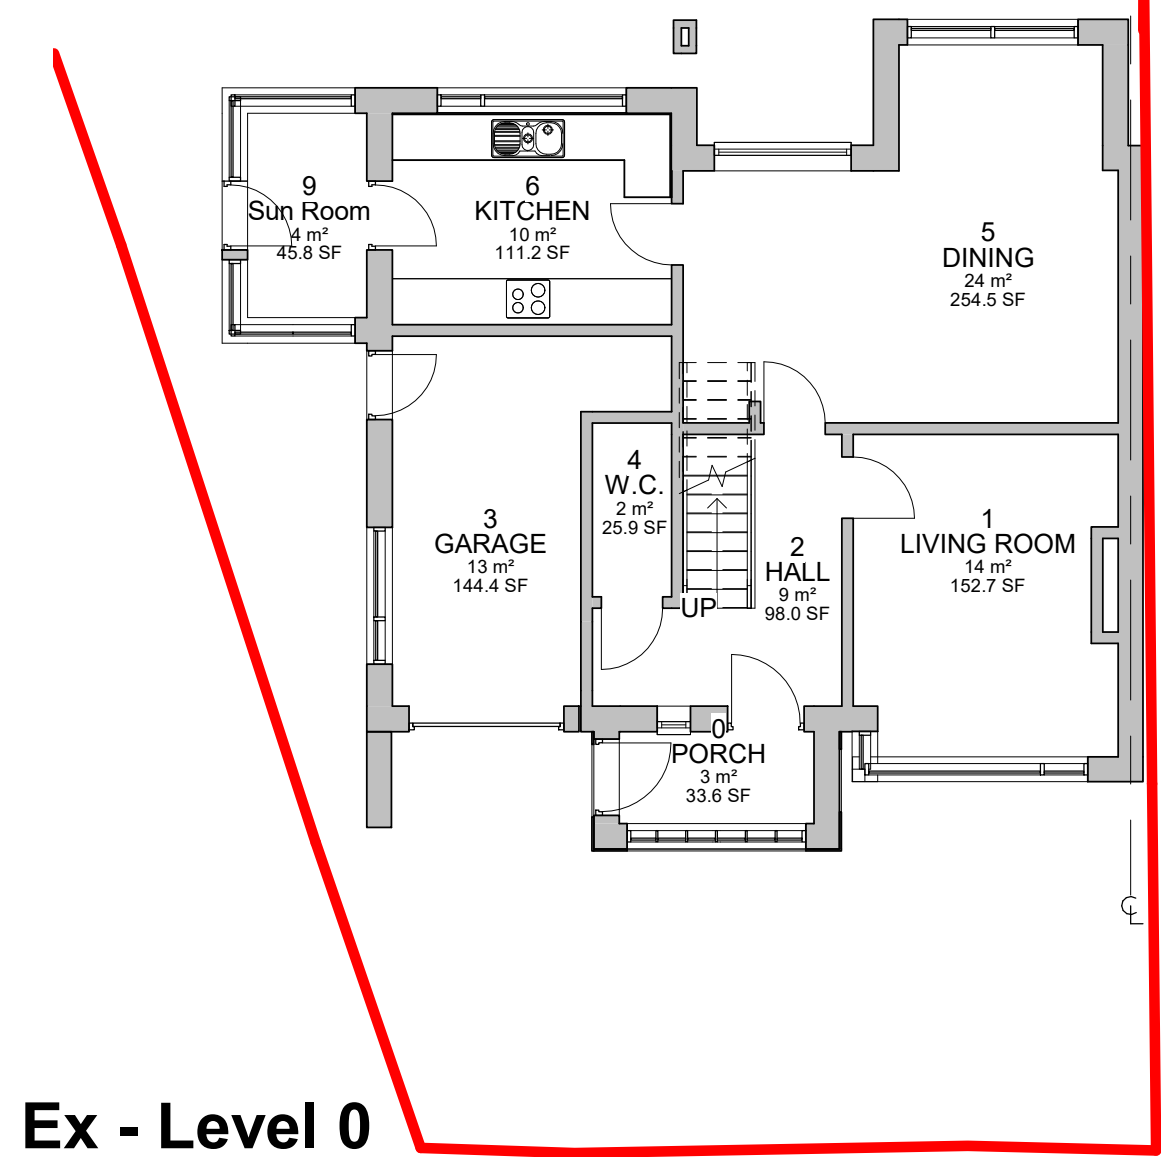

Ex - Level 0
1 : 100

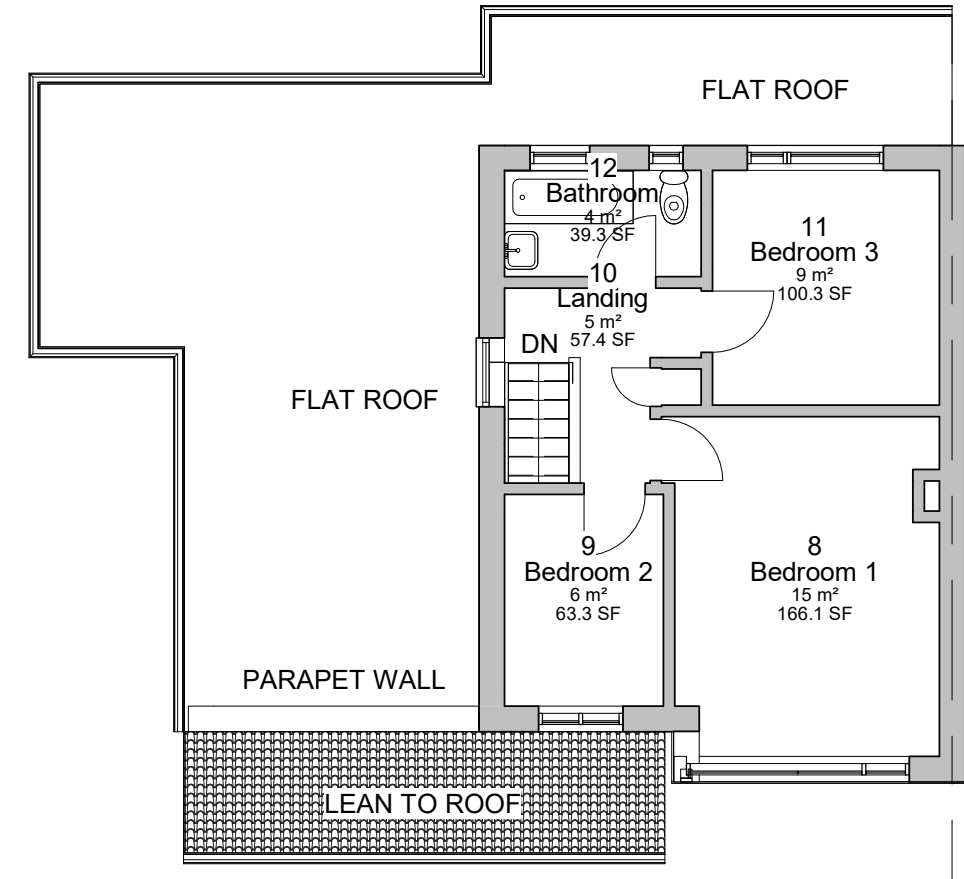


Ex - Level 1
1 : 100

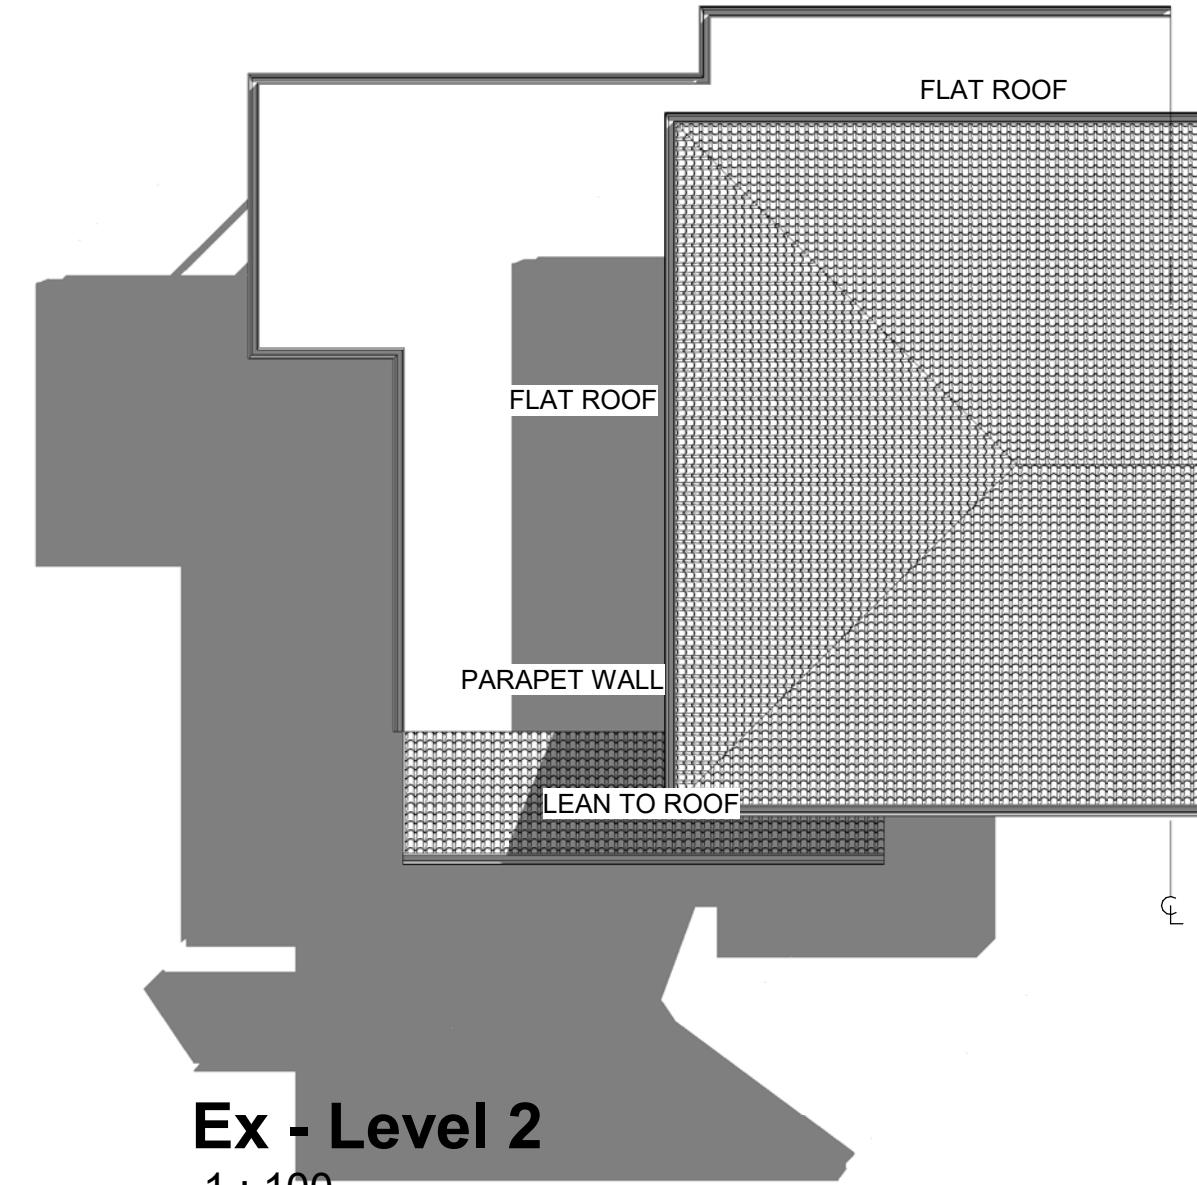

Ex - Level 2
1 : 100




Site
1 : 500

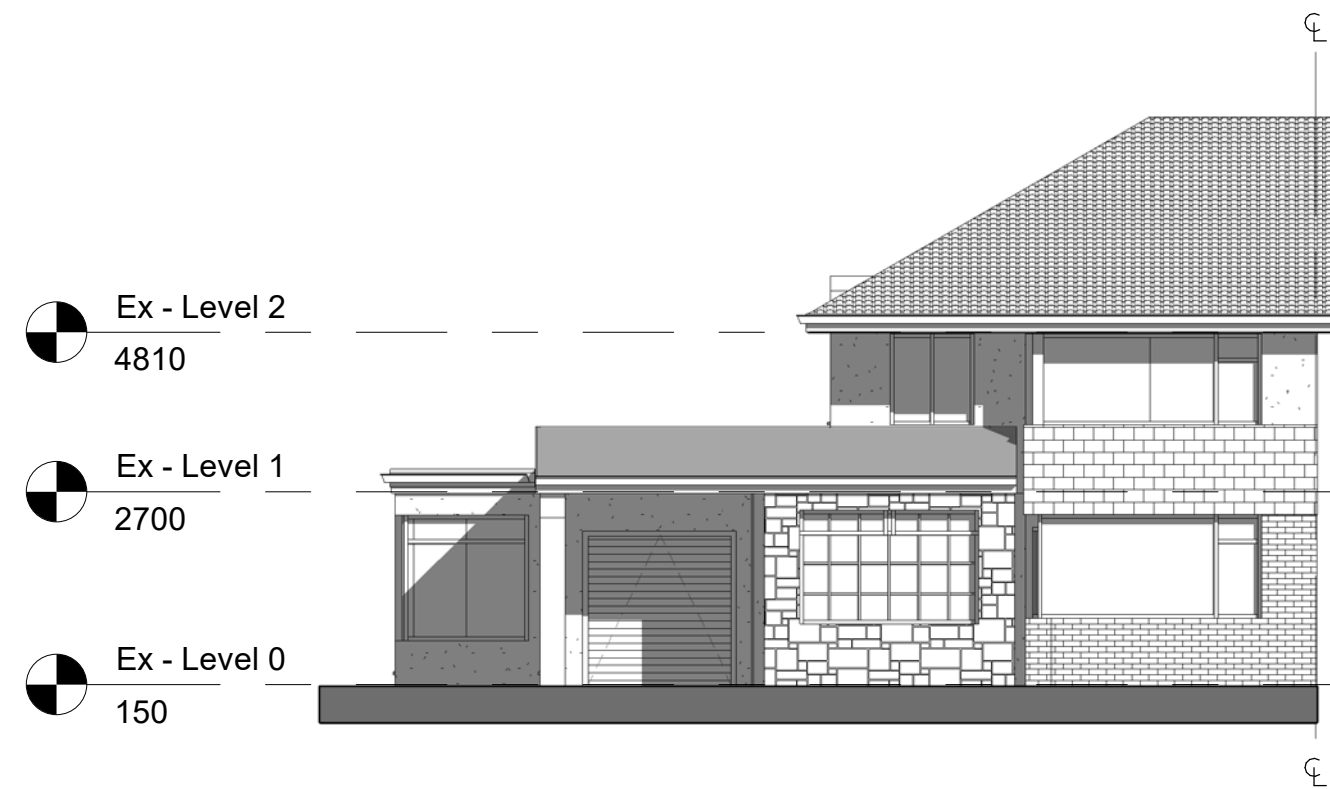


Ex - Front - East
1 : 100




Ex - Side - South
1 : 100

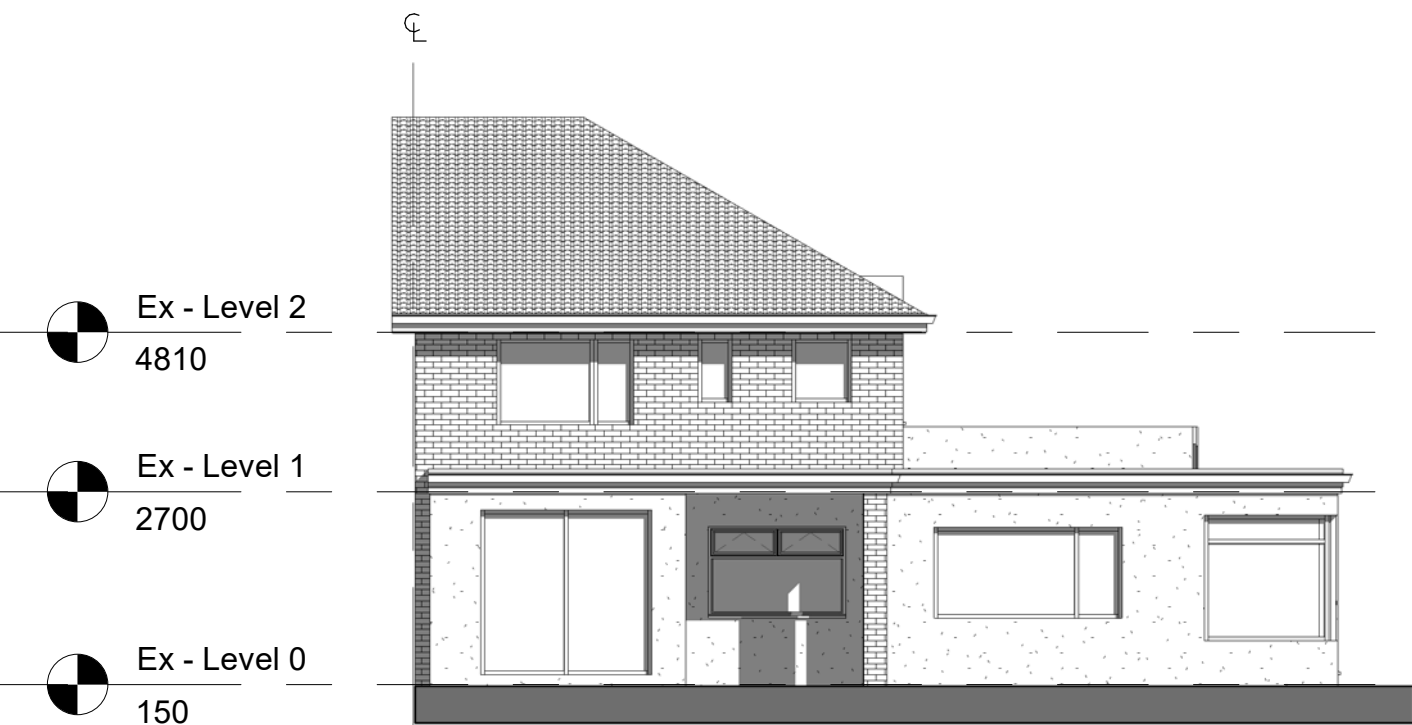


Ex - Rear - West
1 : 100

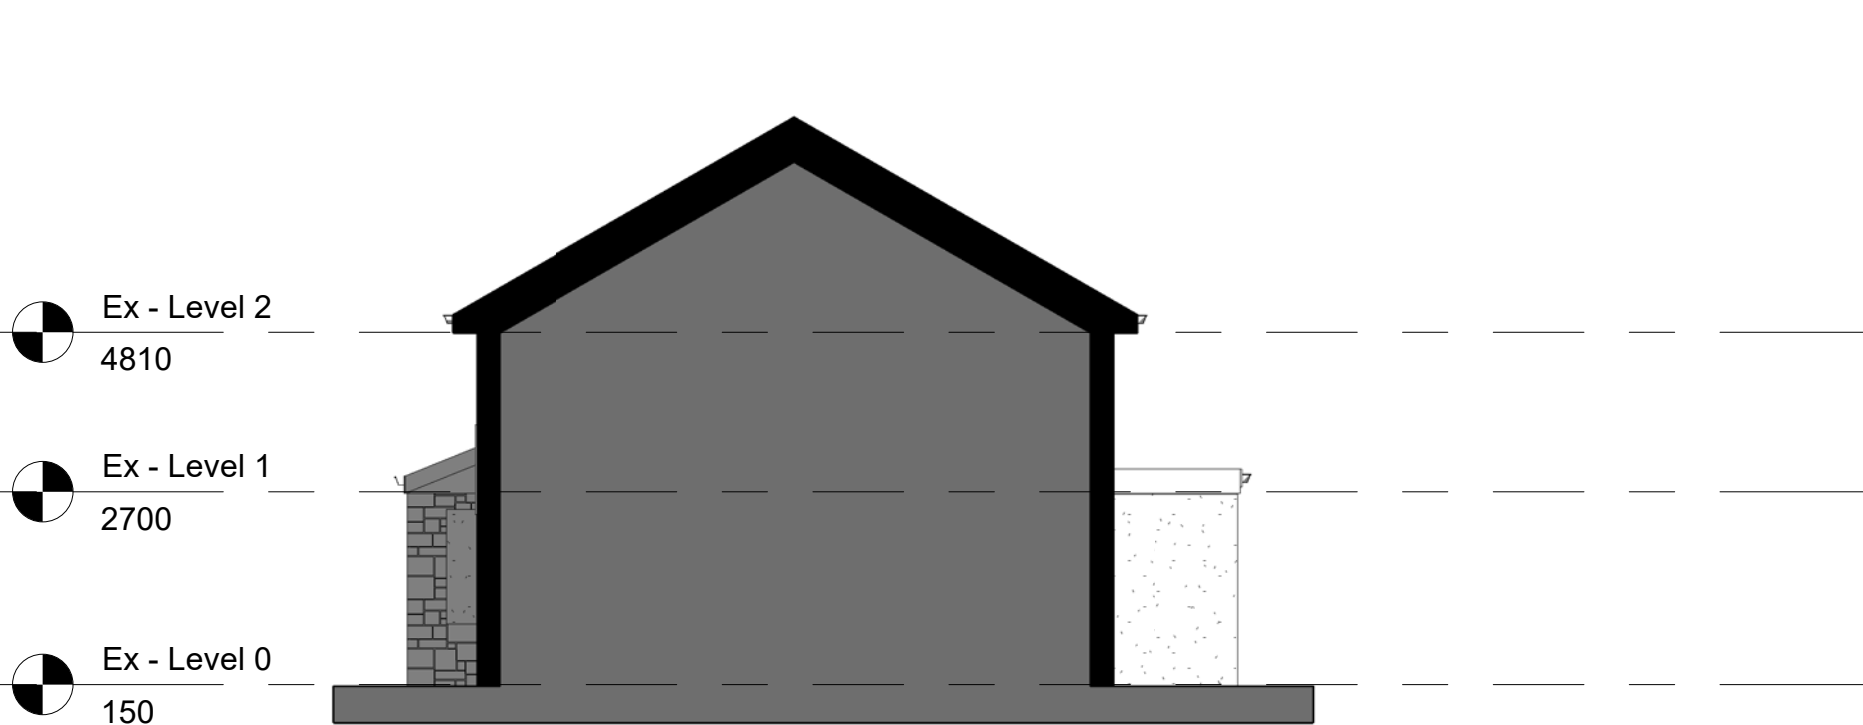


Ex - Side - North
1 : 100

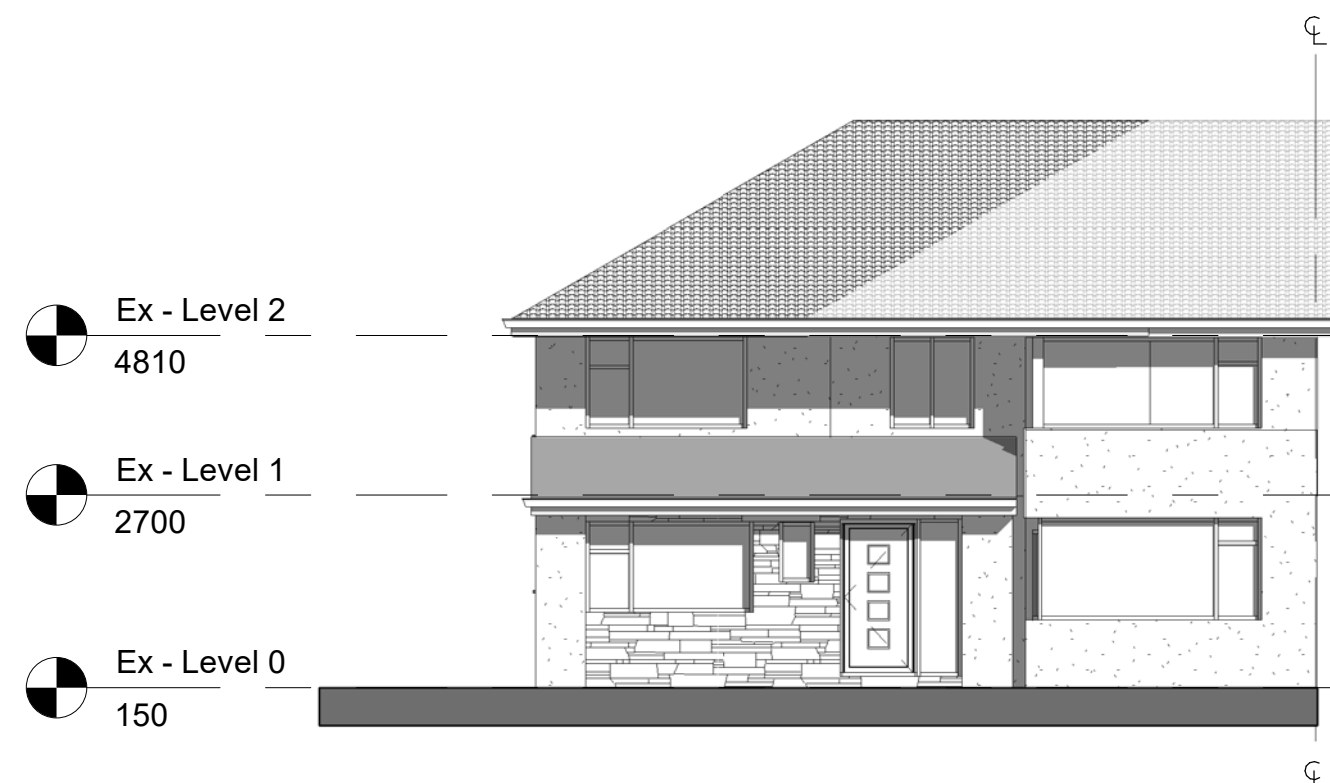


Pr - Front - East
1 : 100

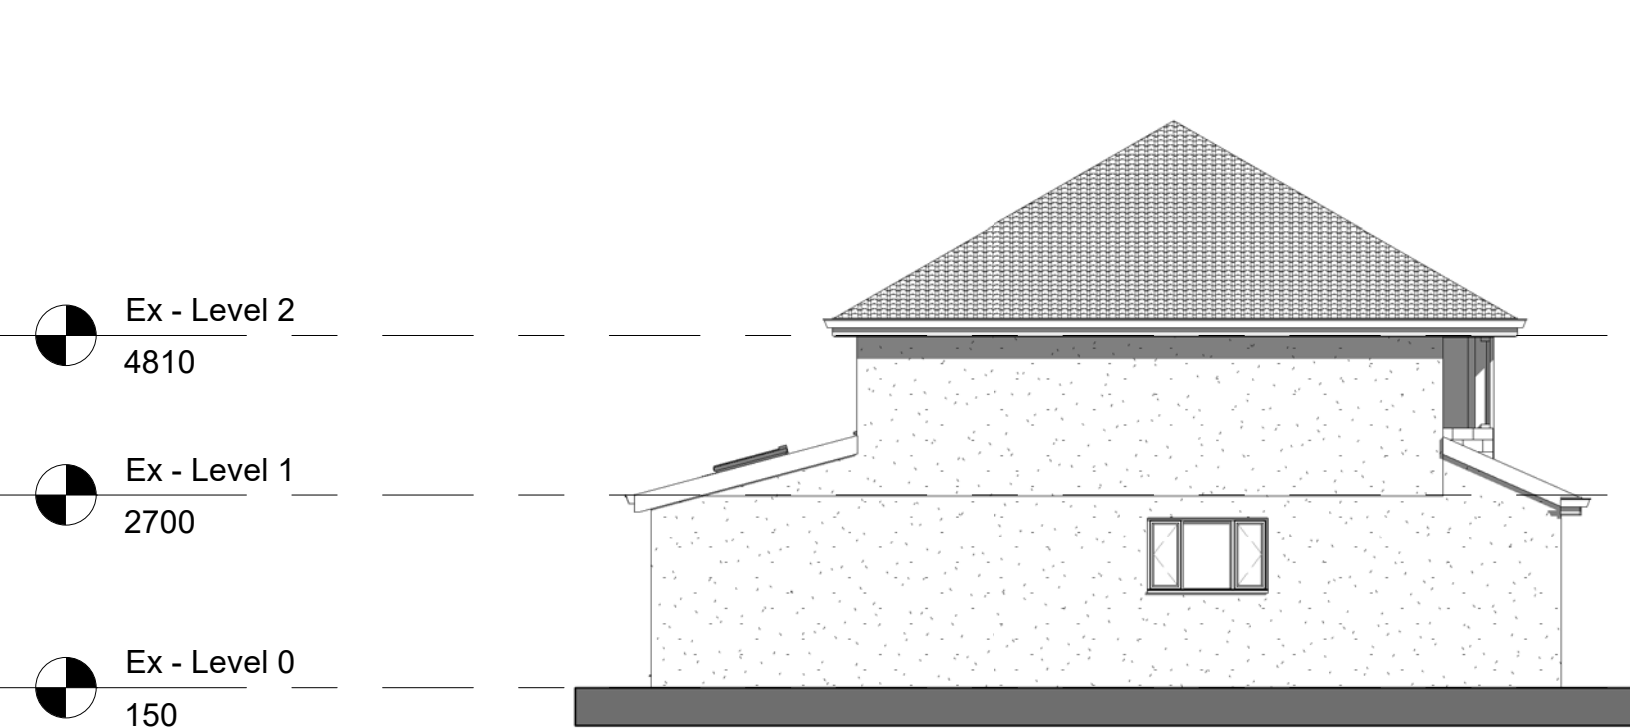


Pr - Side - South
1 : 100

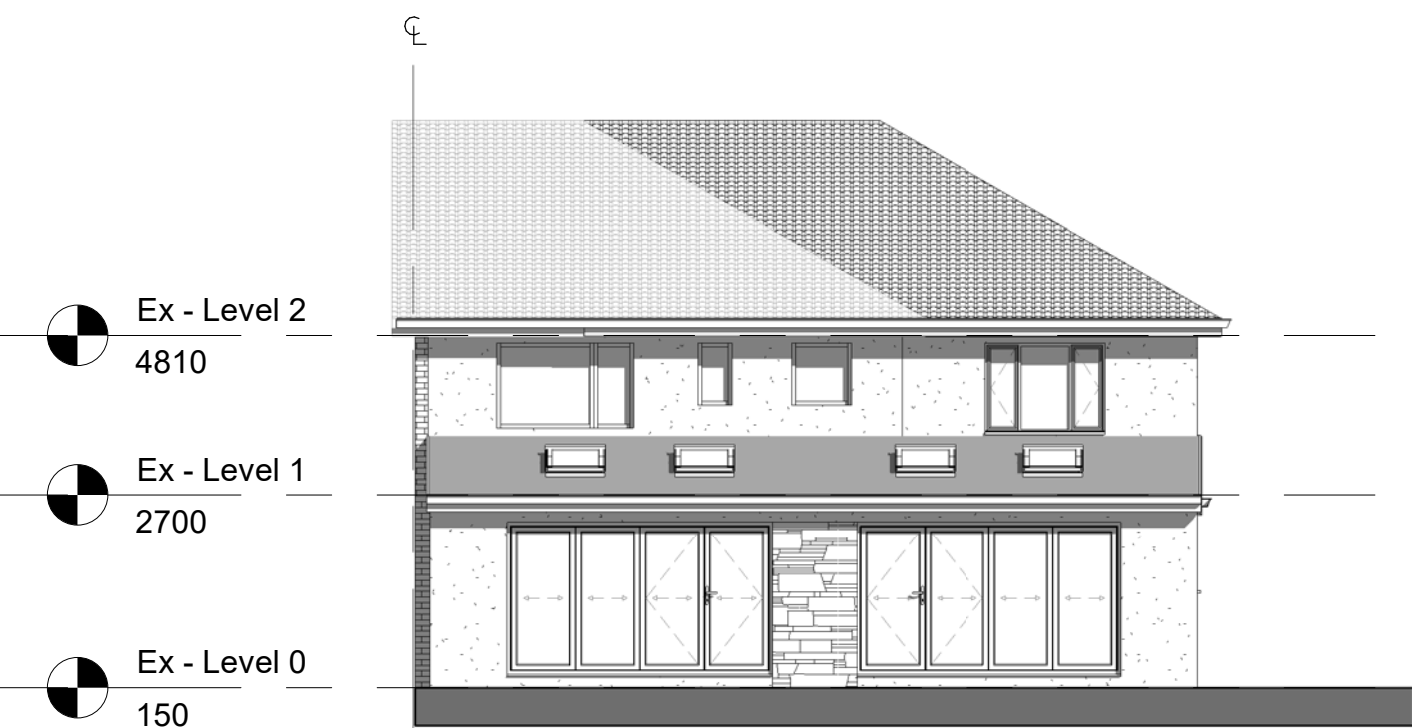


Pr - Rear - West
1 : 100

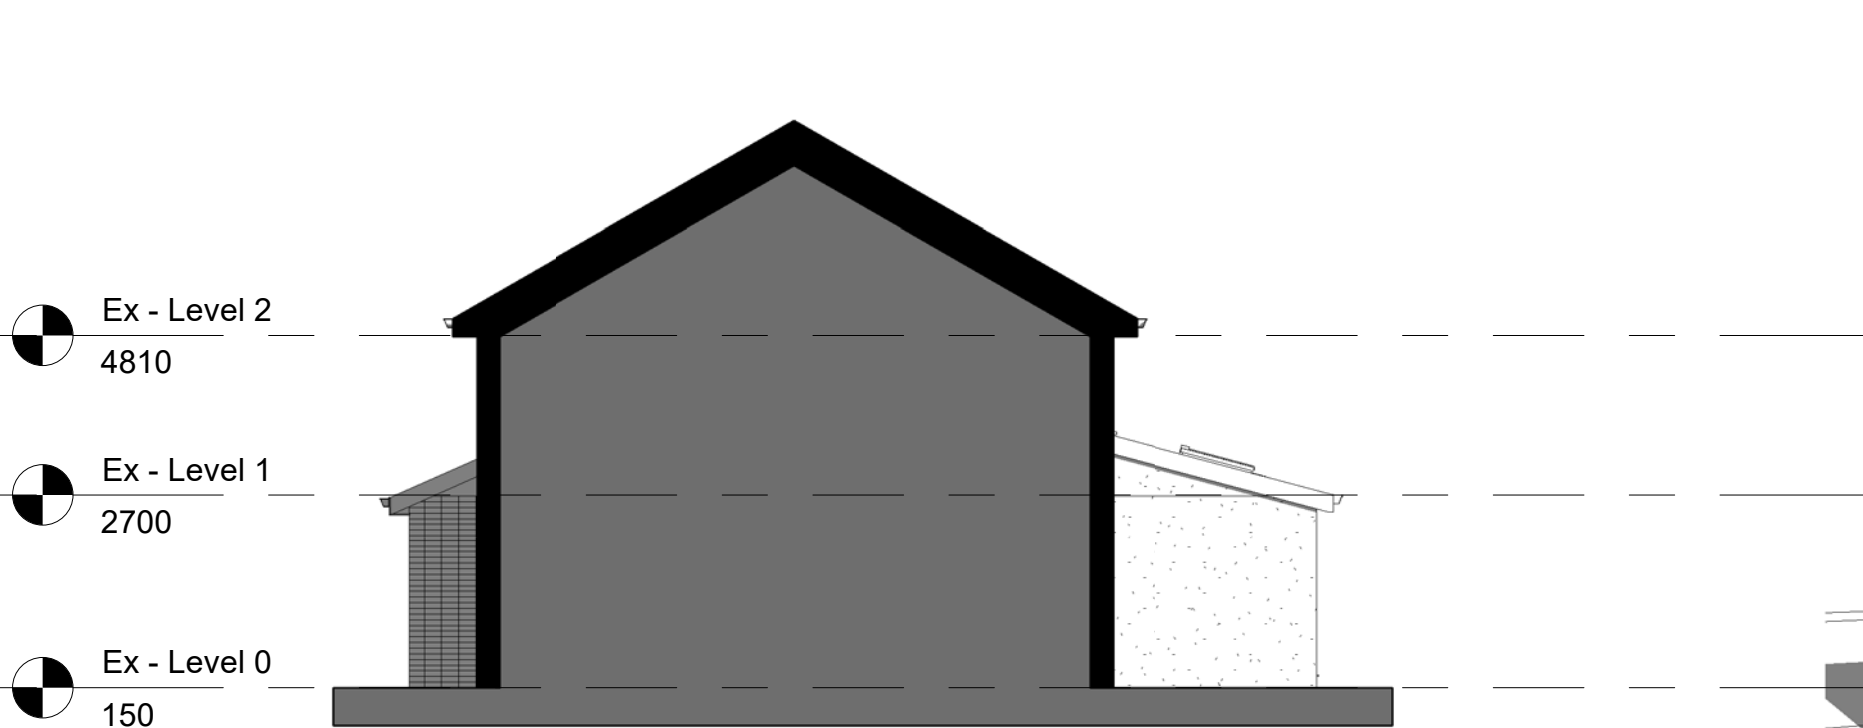


Pr - Side - North
1 : 100

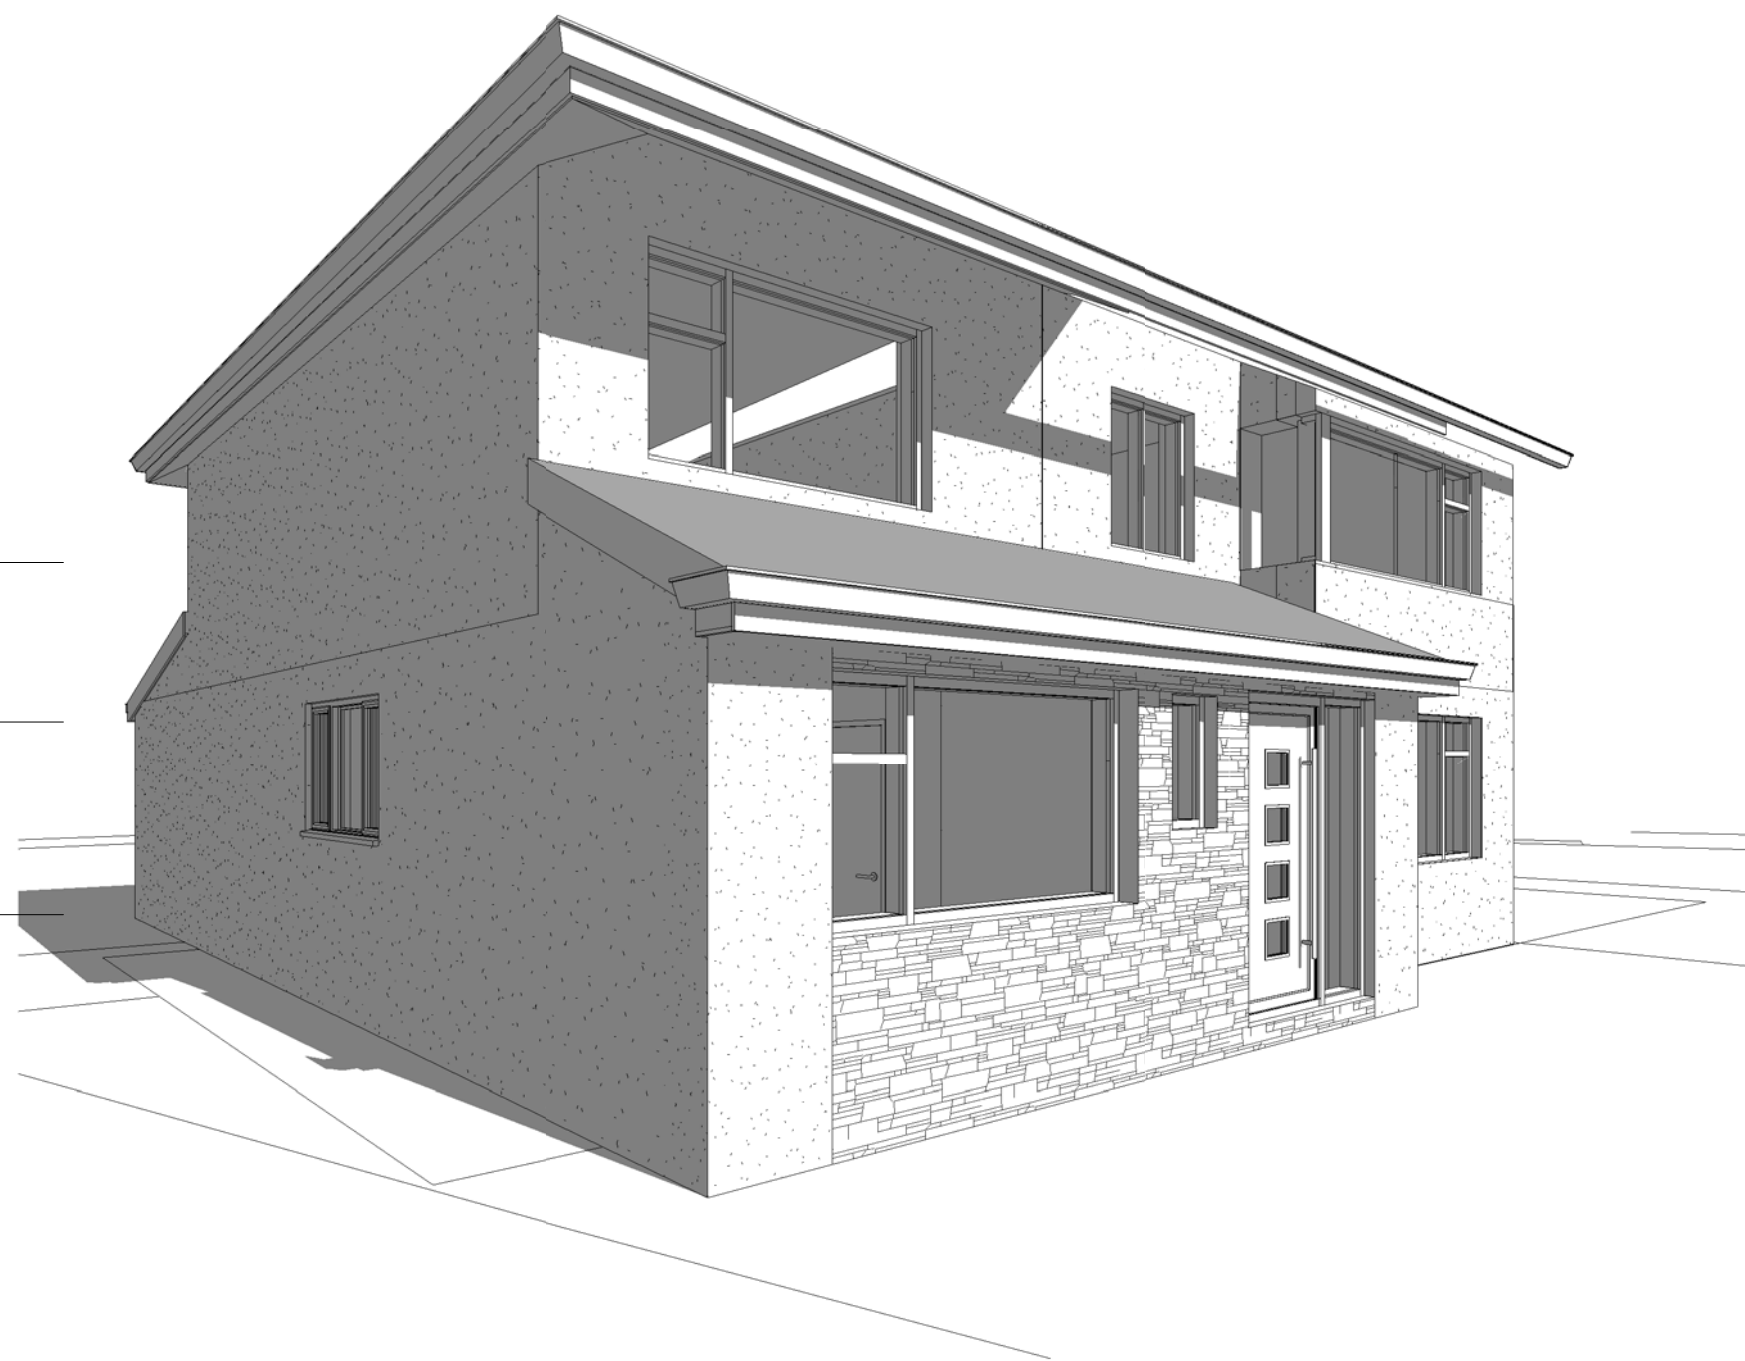


1. Front Visual

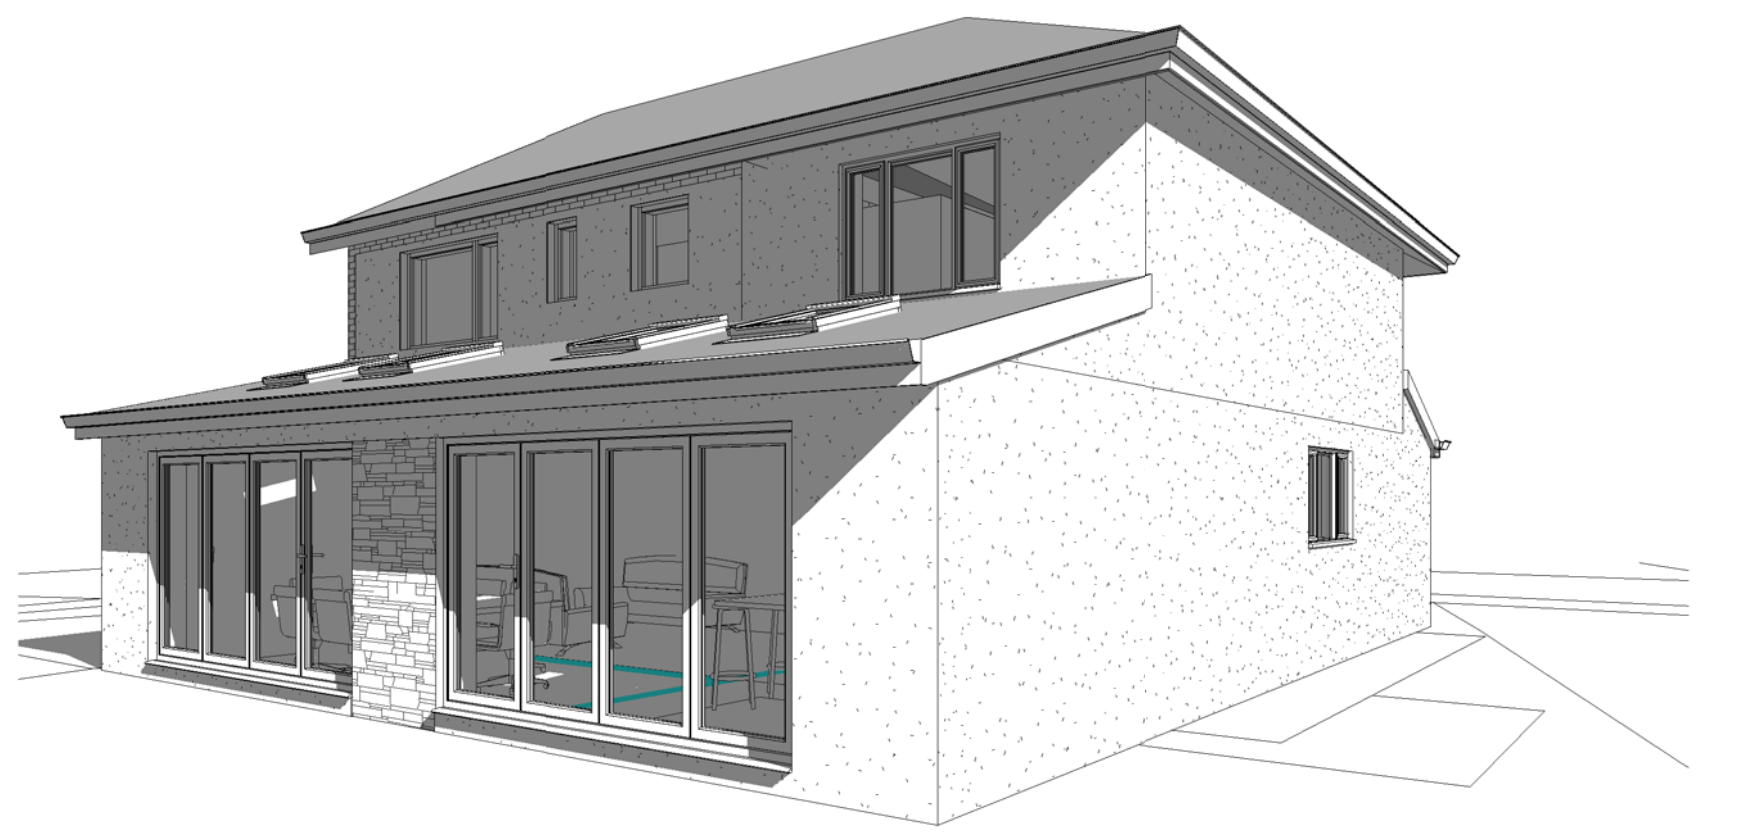


2. Rear Visual

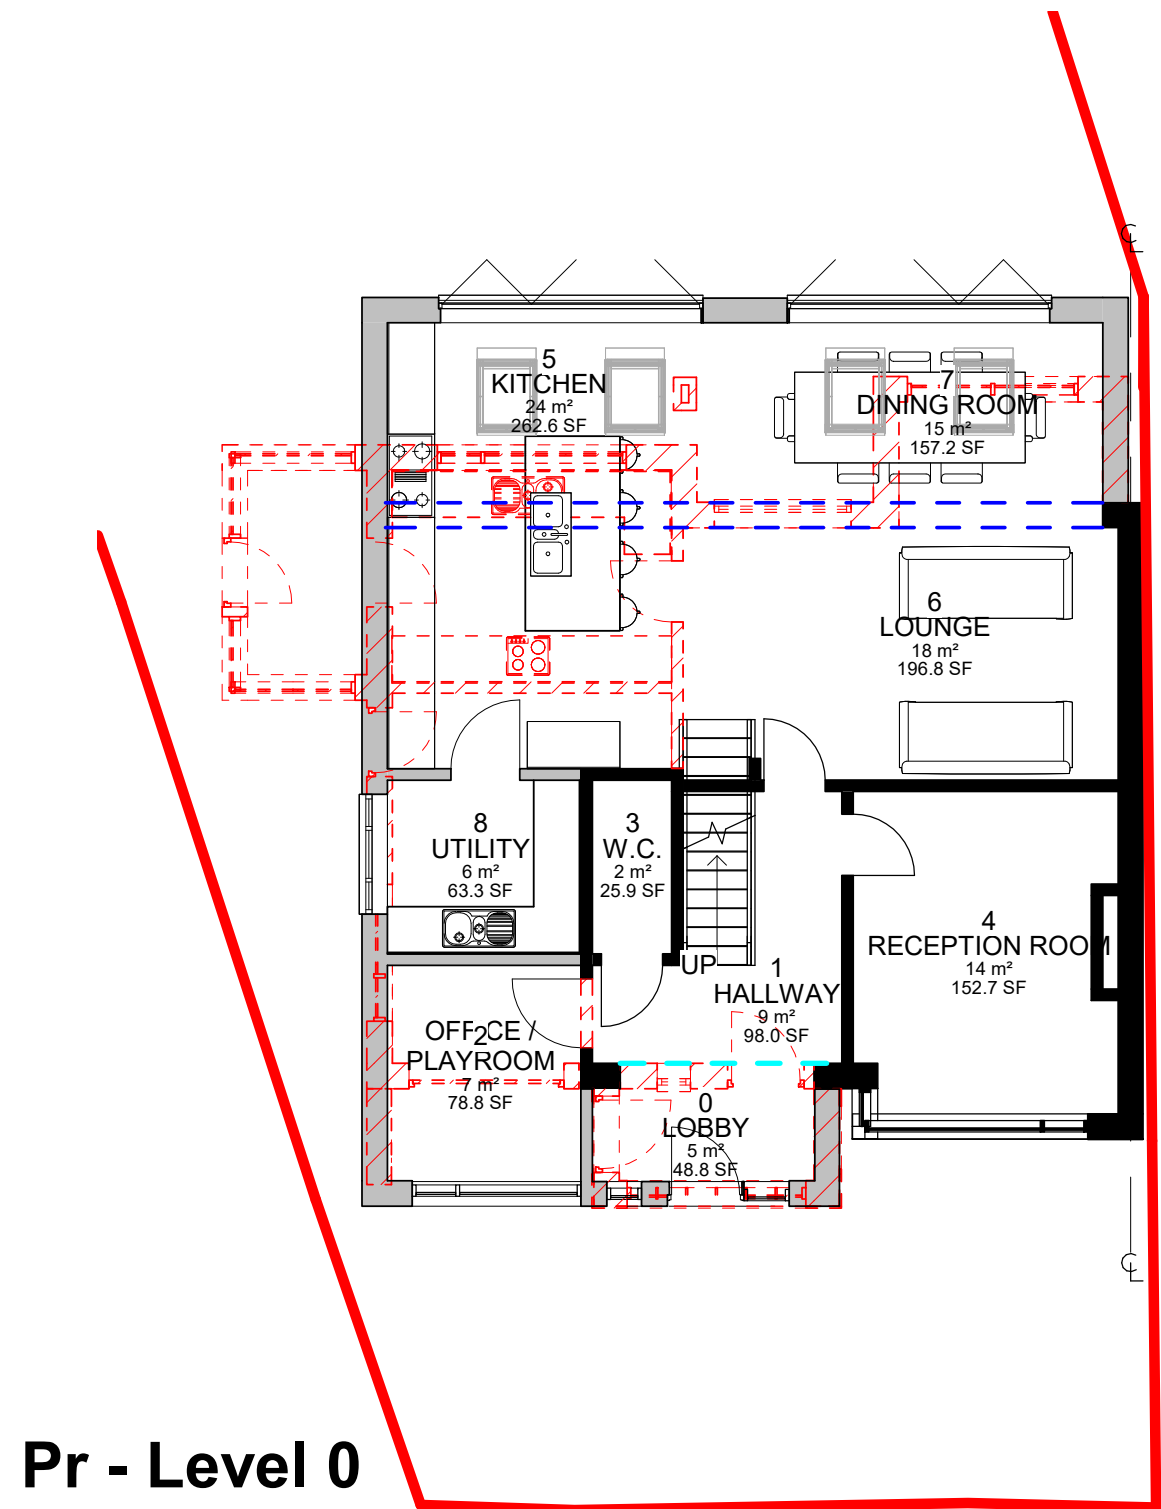

Pr - Level 0
1 : 100

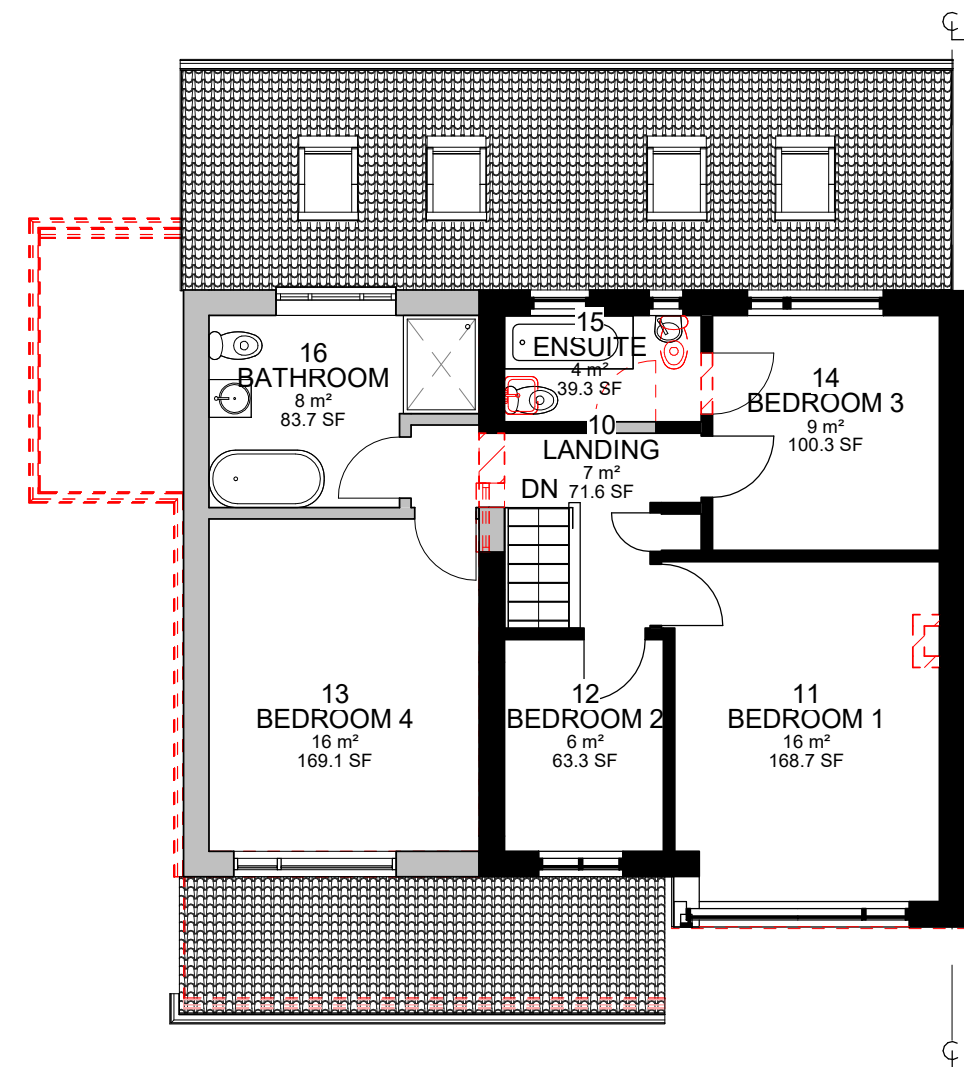

Pr - Level 1
1 : 100

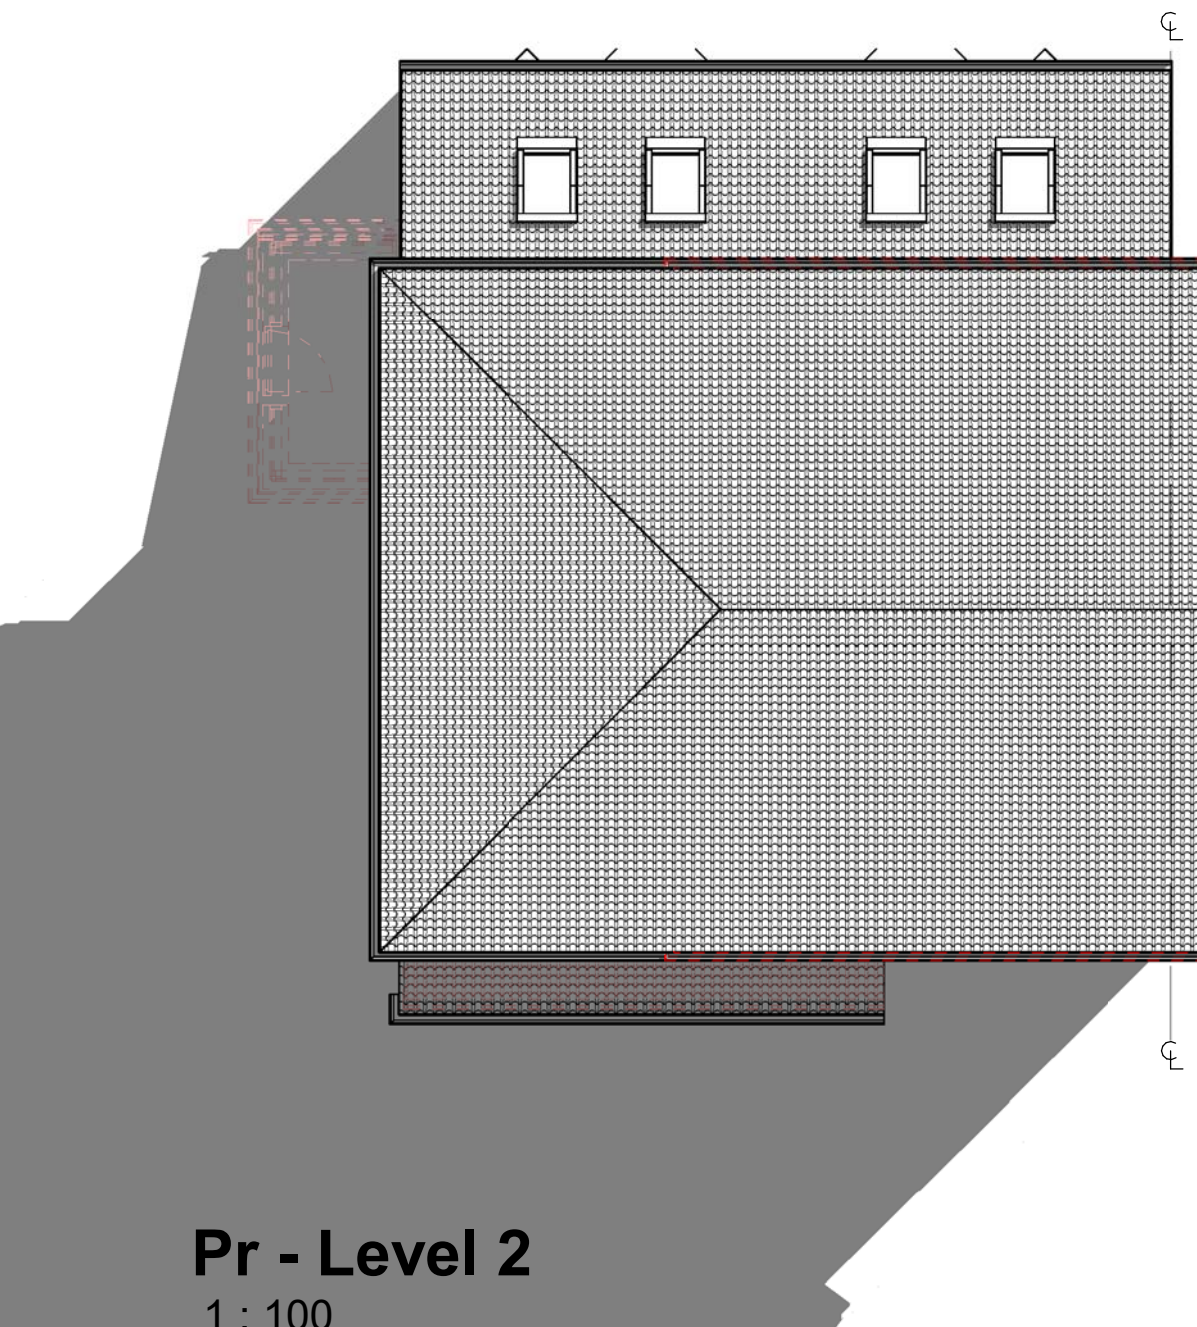

Pr - Level 2
1 : 100

PROPOSED