






EXISTING front elevation

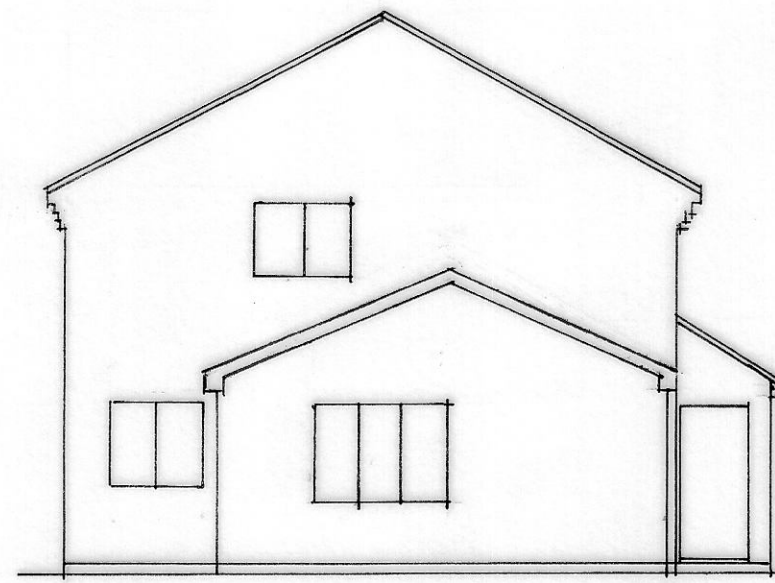


side elevation

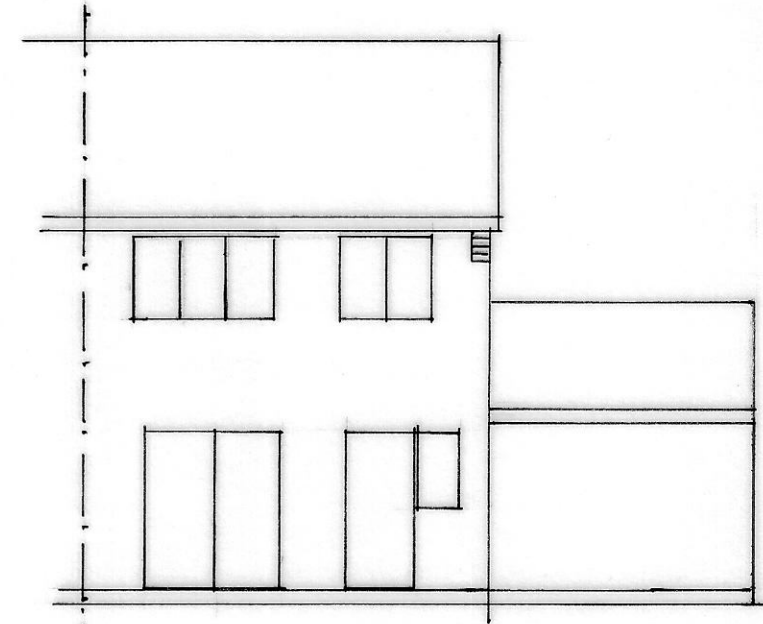


rear elevation

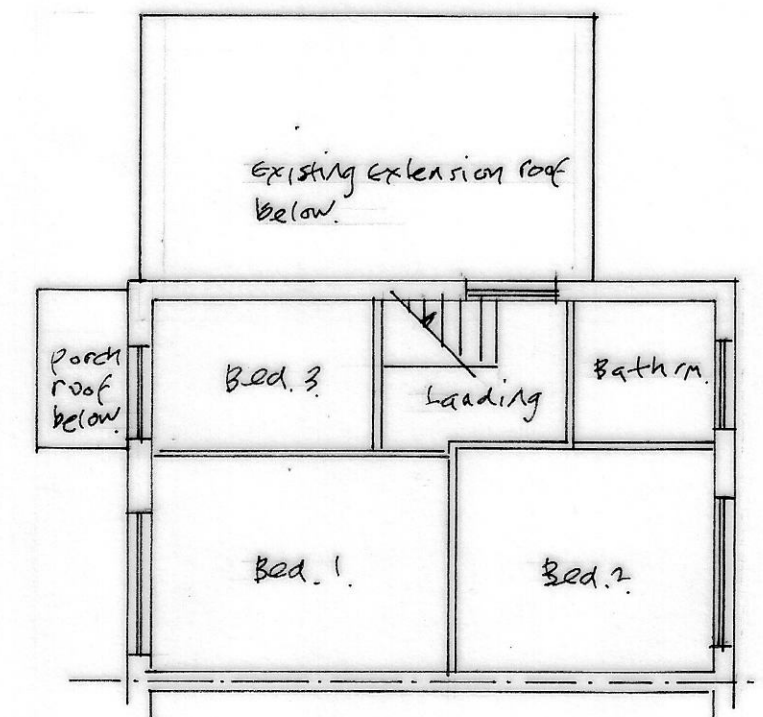

first floor plan

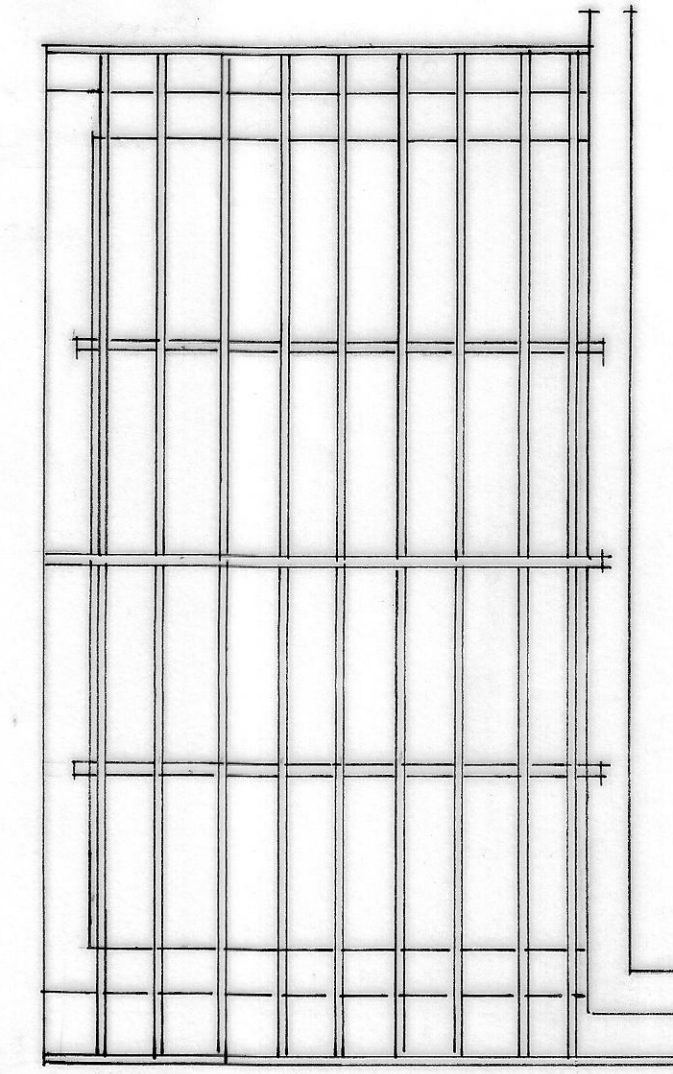

ROOF PLAN

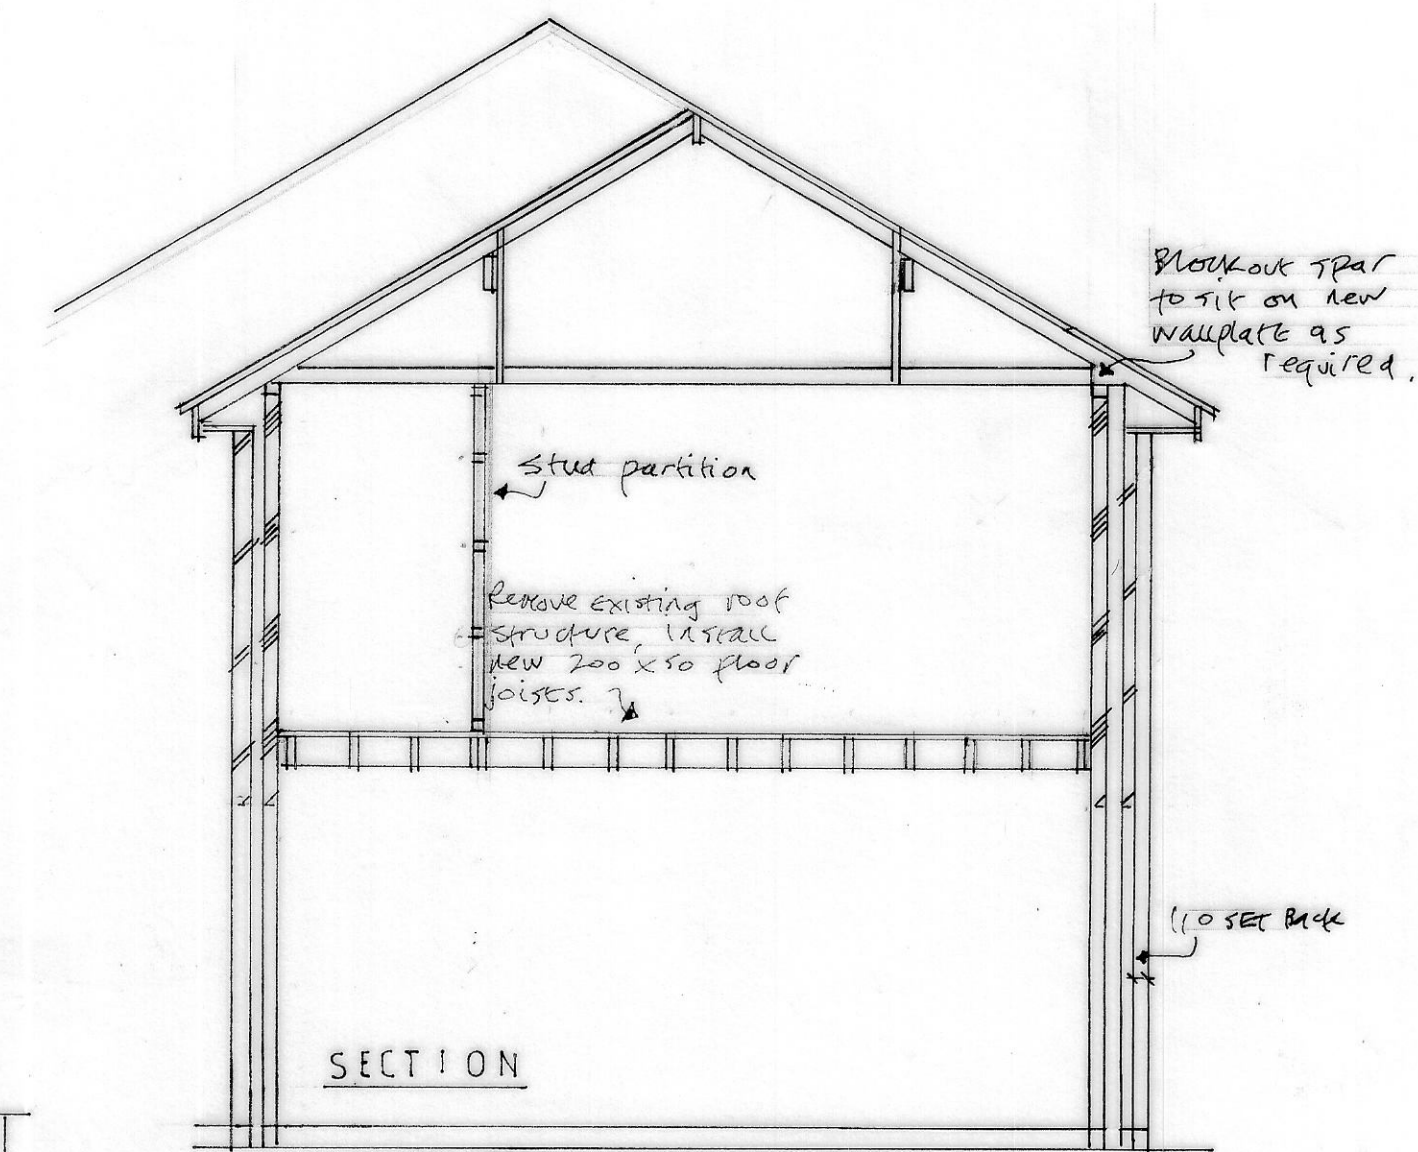

SECTION




FRONT ELEVATION




SIDE ELEVATION



REAR ELEVATION

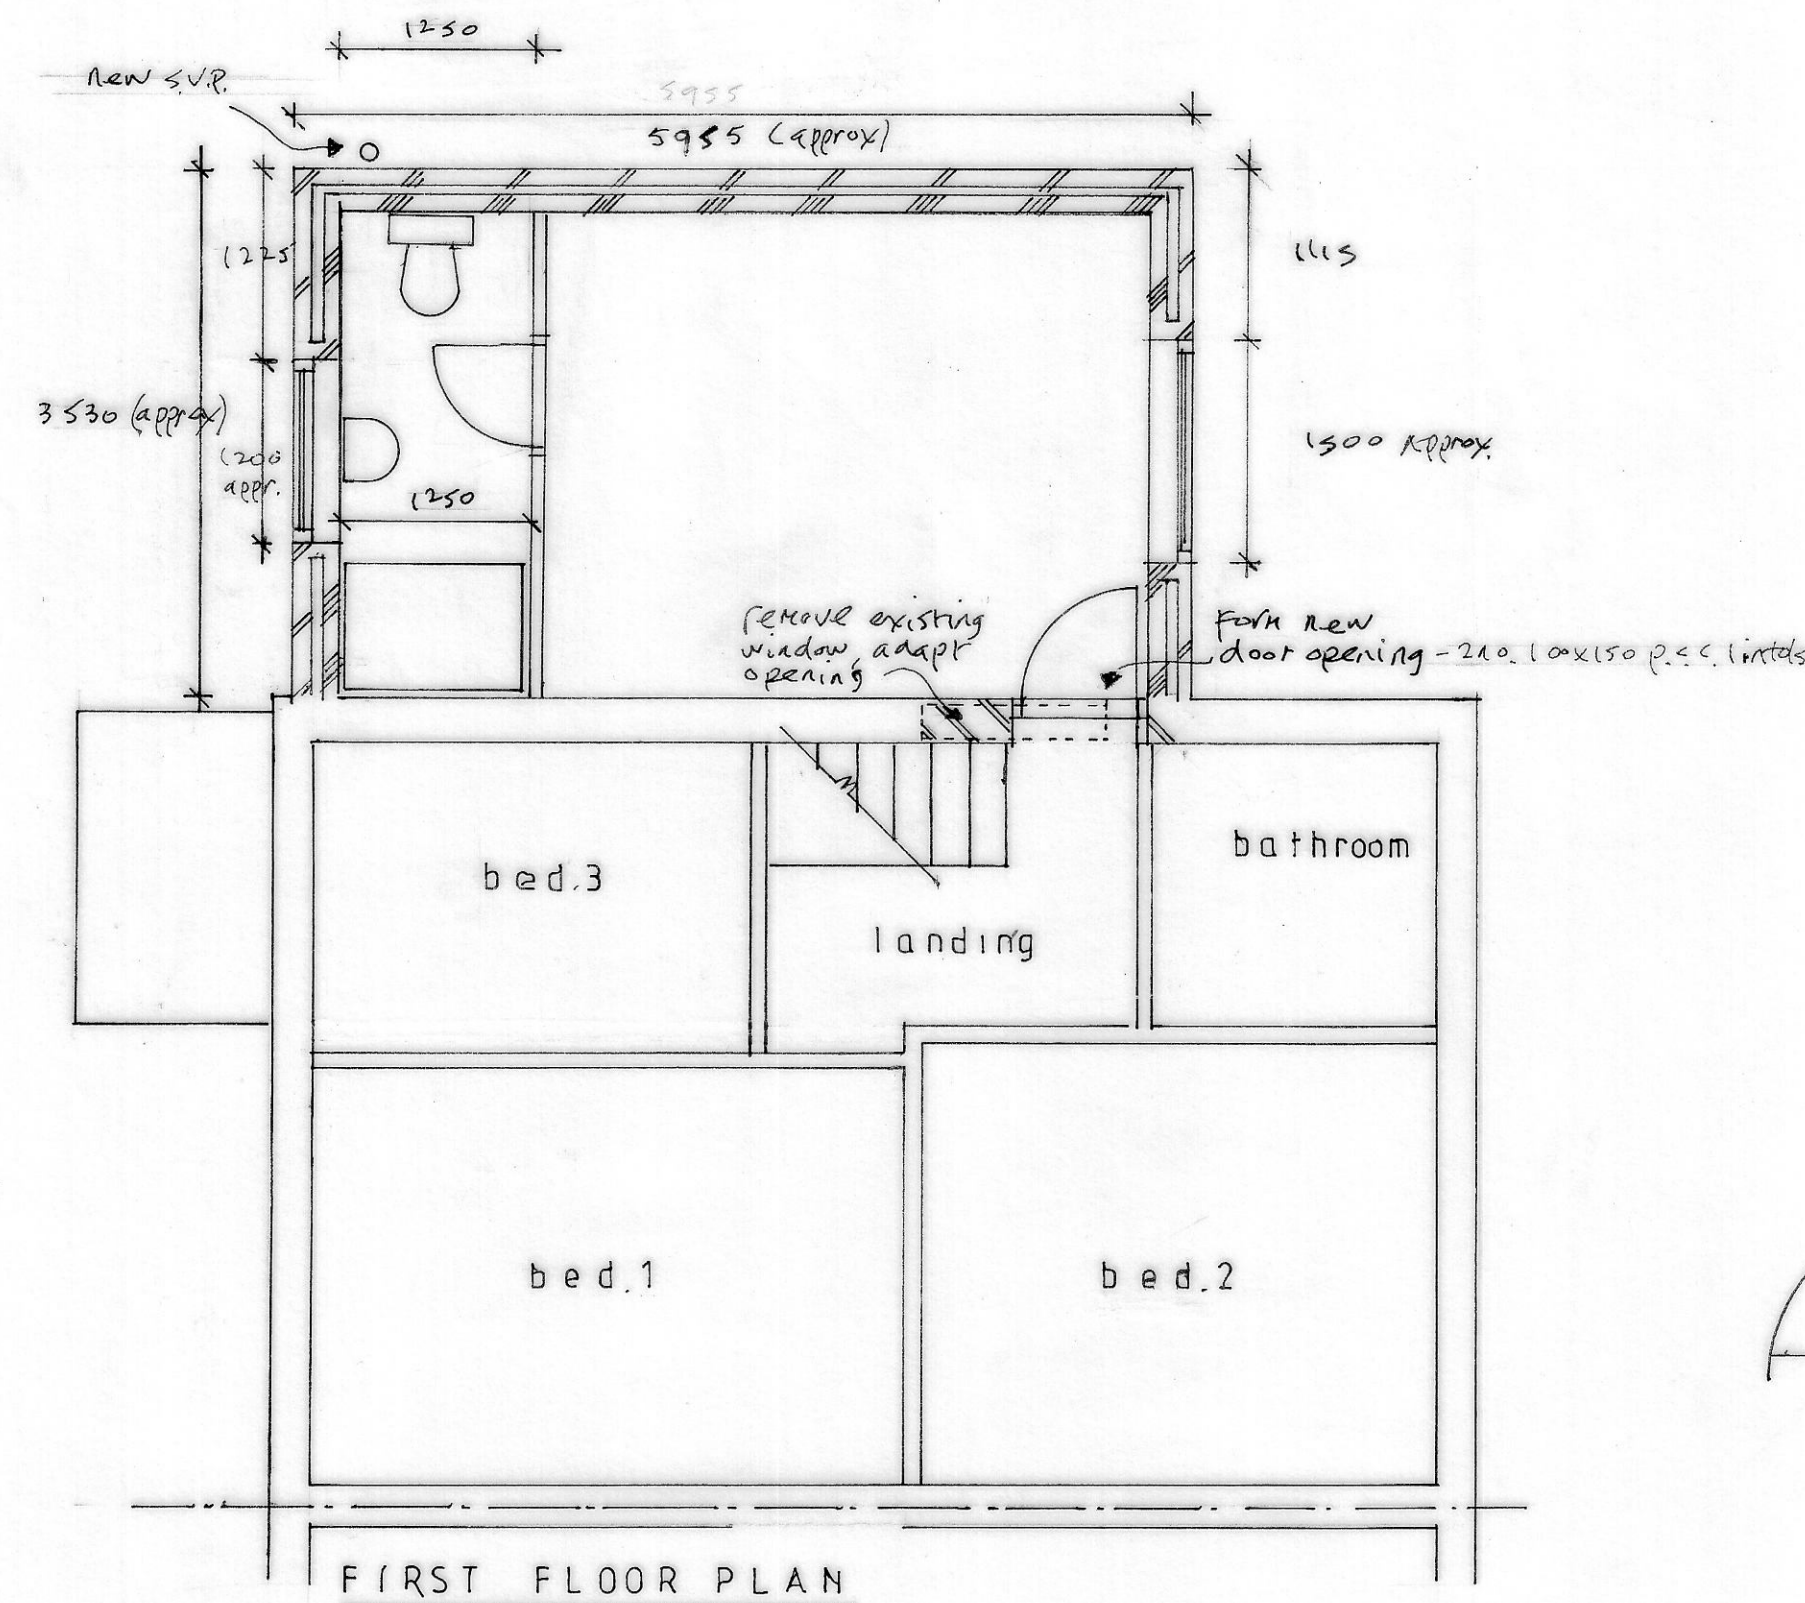

FIRST FLOOR PLAN

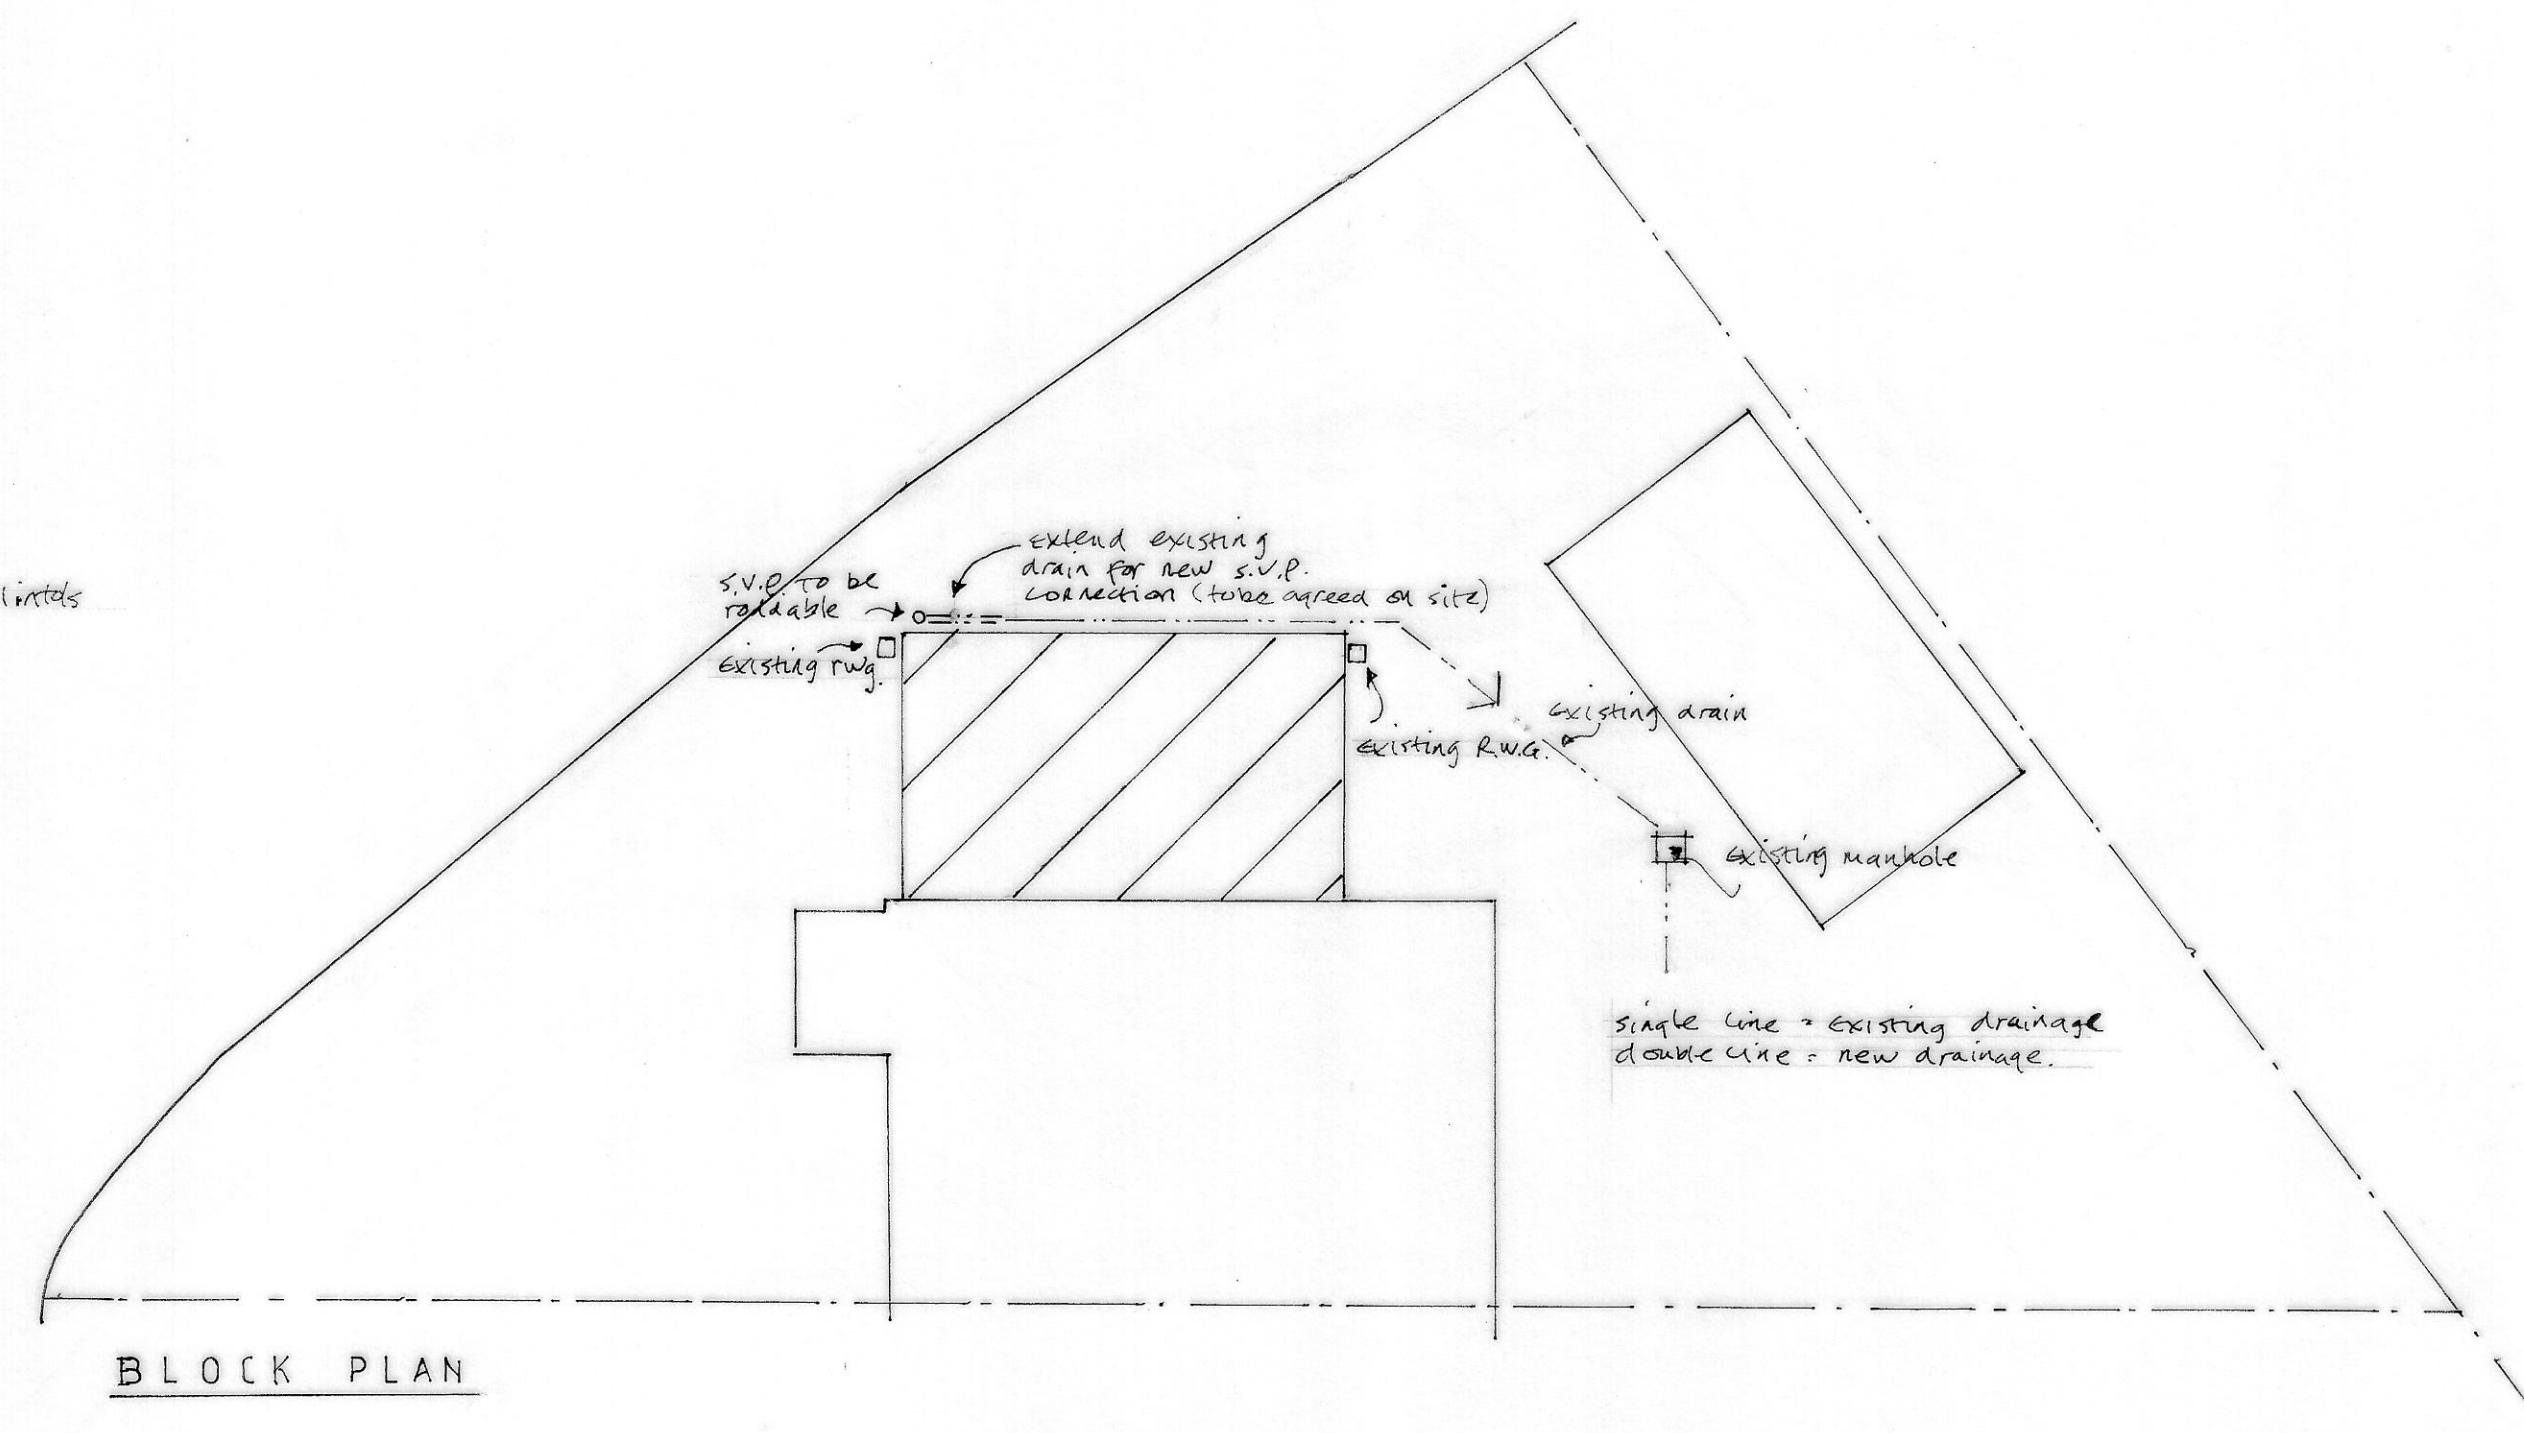

BLOCK PLAN

This drawing to be read in conjunction with separate "Schedule of Notes"

SCALES 1:50 1:100

PROPOSED EXTENSION

57 ELWORTHY AVENUE

HALEWOOD L267AA