



1 0 1 2 3 4 5 M.
SCALE BAR

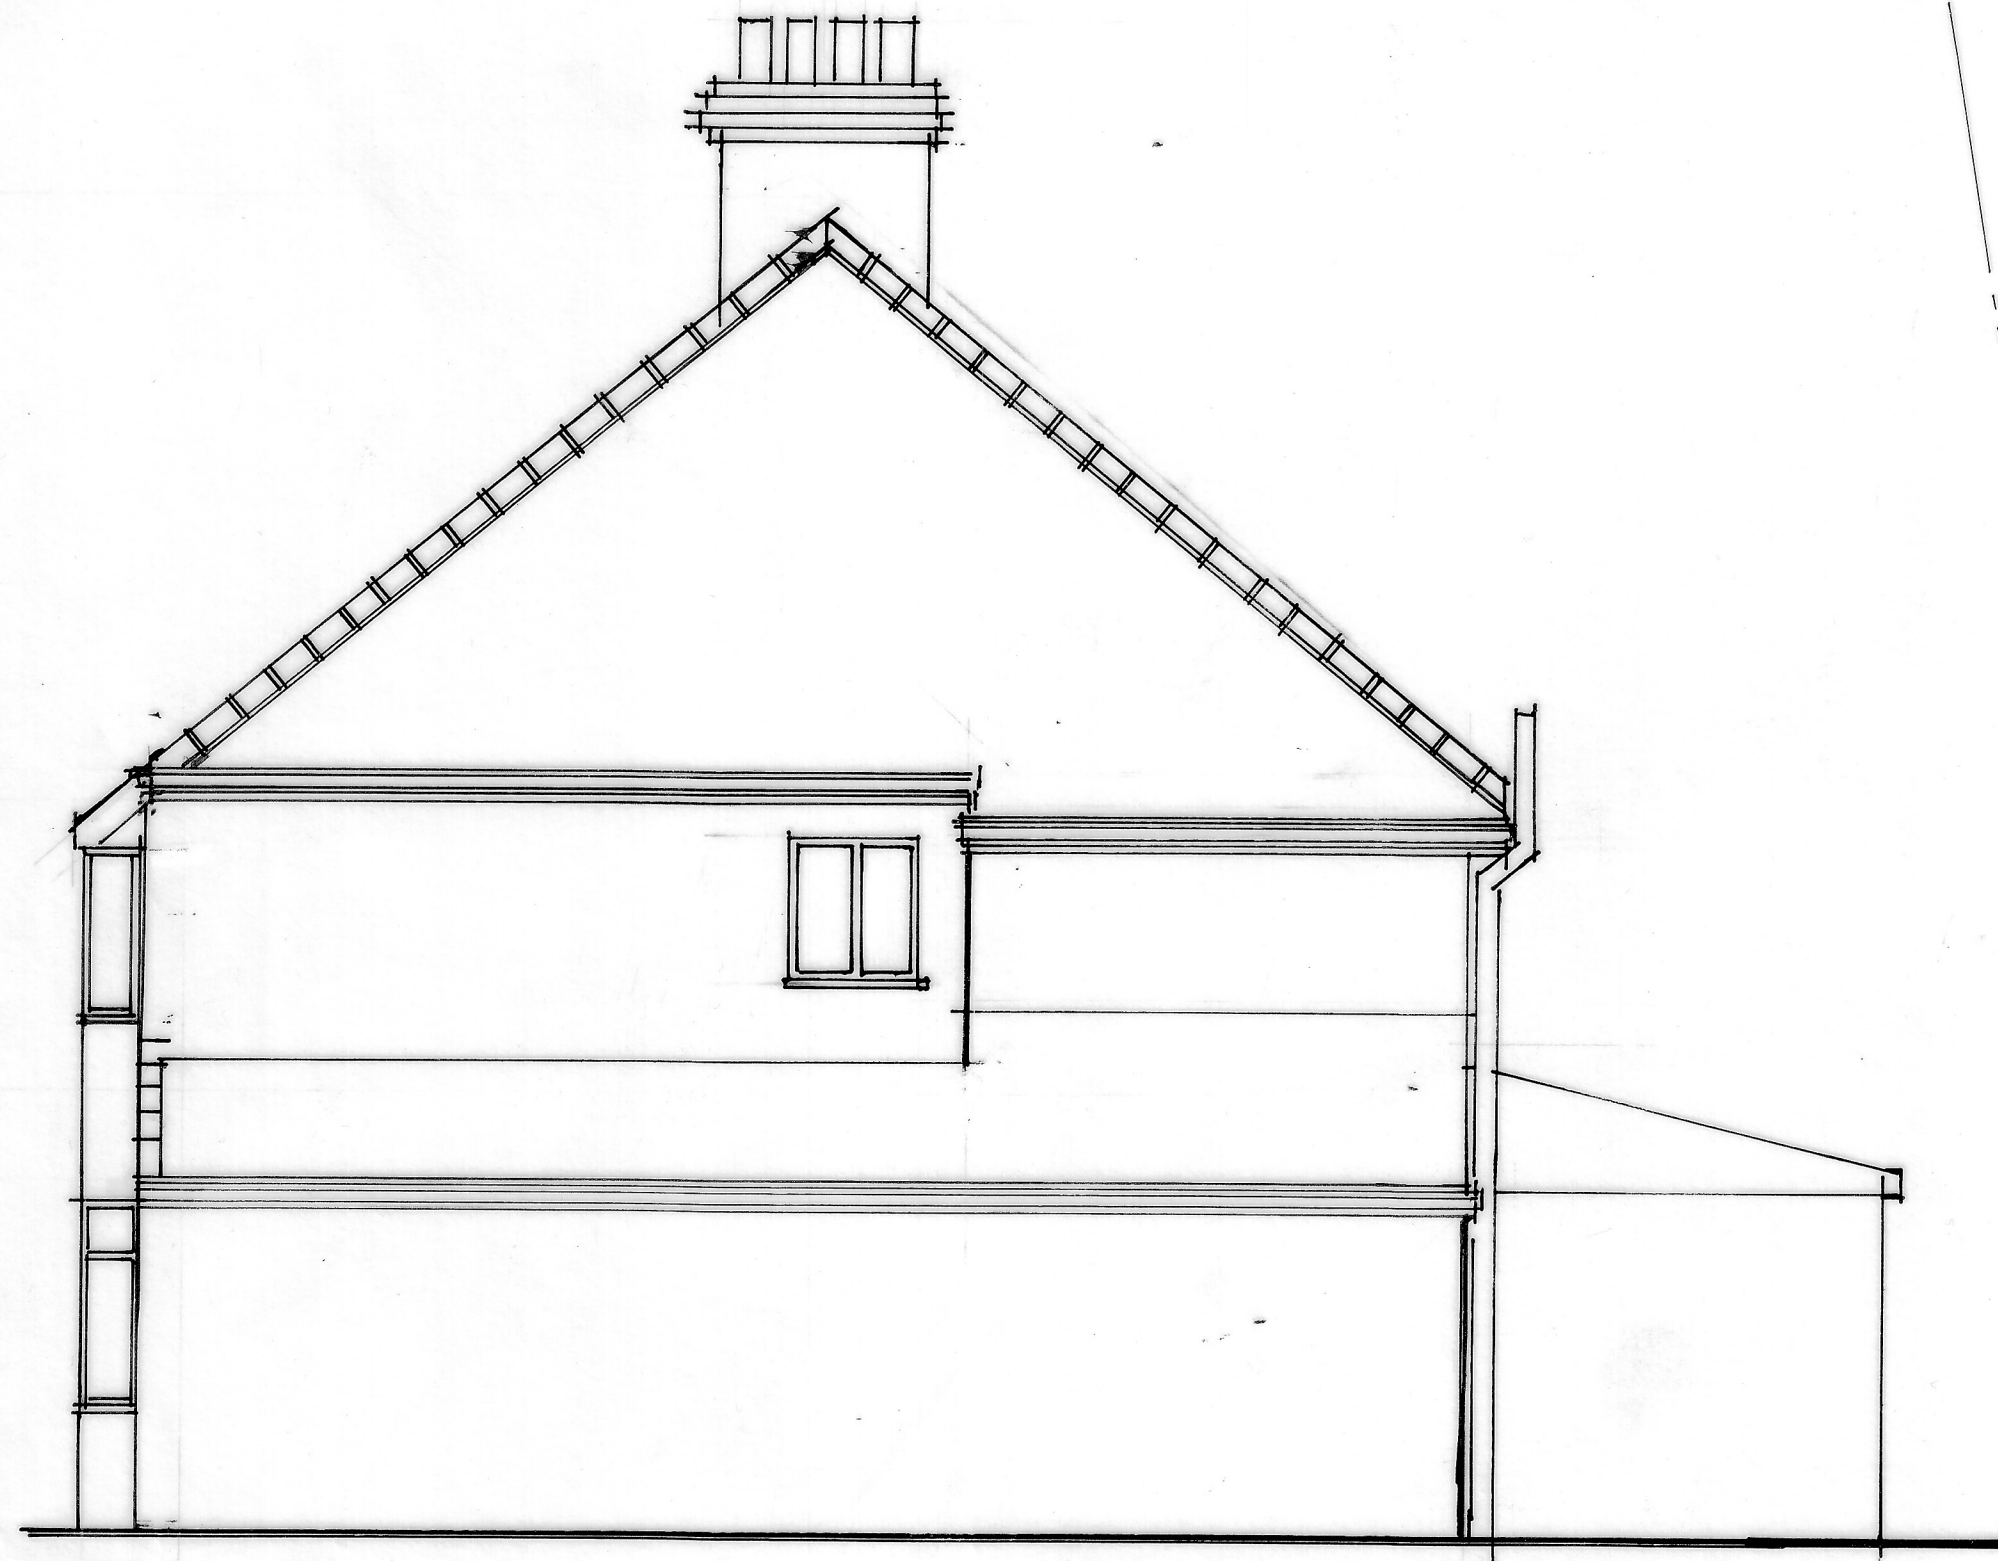

EXISTING SIDE ELEVATION.

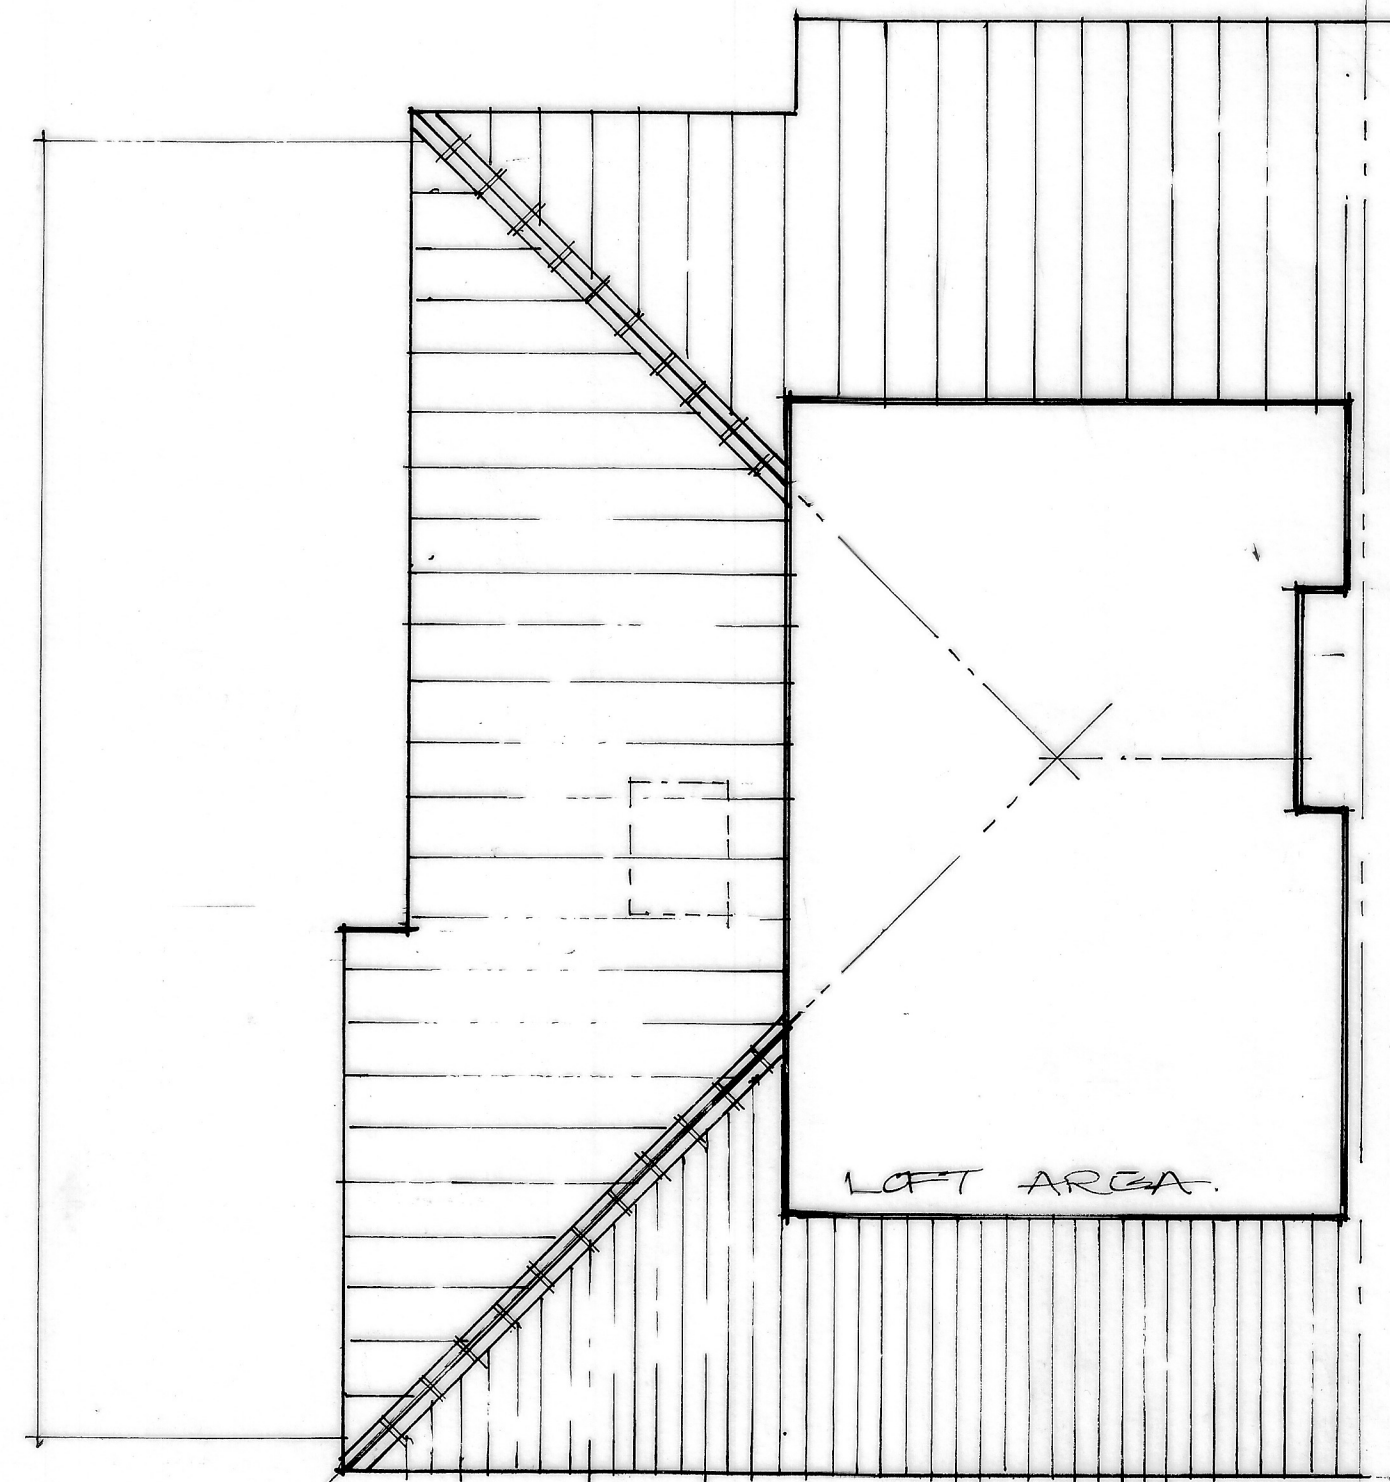

EXISTING LOFT PLAN.

PROPOSED WORKS.
FOR MR & MRS. FOULKES
41, COURT HEY AVENUE
LIVERPOOL L16 2NB
PLANS AS EXISTING.
SCALE 1/850