


NOTES

All dimensions to be checked on site. Figured dimension to be read in preference to scaled. Keith Davidson Partnership accepts no responsibility for any unauthorised amendments to the drawing and does not permit unauthorised copying of the drawing. This drawing is copyright and remains the property of Keith Davidson Partnership unless otherwise agreed.



Location Plan
Scale 1:1250

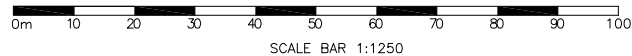

A	Scale Bar Added	DB 09.01.20	SRD 09.01.20	SRD 09.01.20
Version	Amendment	Drawn & Date	Checked & Date	Approved & Date
KeithDavidsonPartnership 13 Seymour Terrace Seymour Street Liverpool L3 5PE Telephone : +44 (0) 151 709 1777 Email : info@keithdavidsonpartnership.com Web : keithdavidsonpartnership.com				
Internal Project Number				
1614				
Client				
Mr Bradley				
Project Name				
Arbour Lane, Kirkby				
Drawing Title				
Location Plan				
Scale 1:1250	Original Size A4	*		
Date 26.09.19	Drawn KH	Checked DB	Approved DB	
Drawing Number				Status *
01				Revision A