


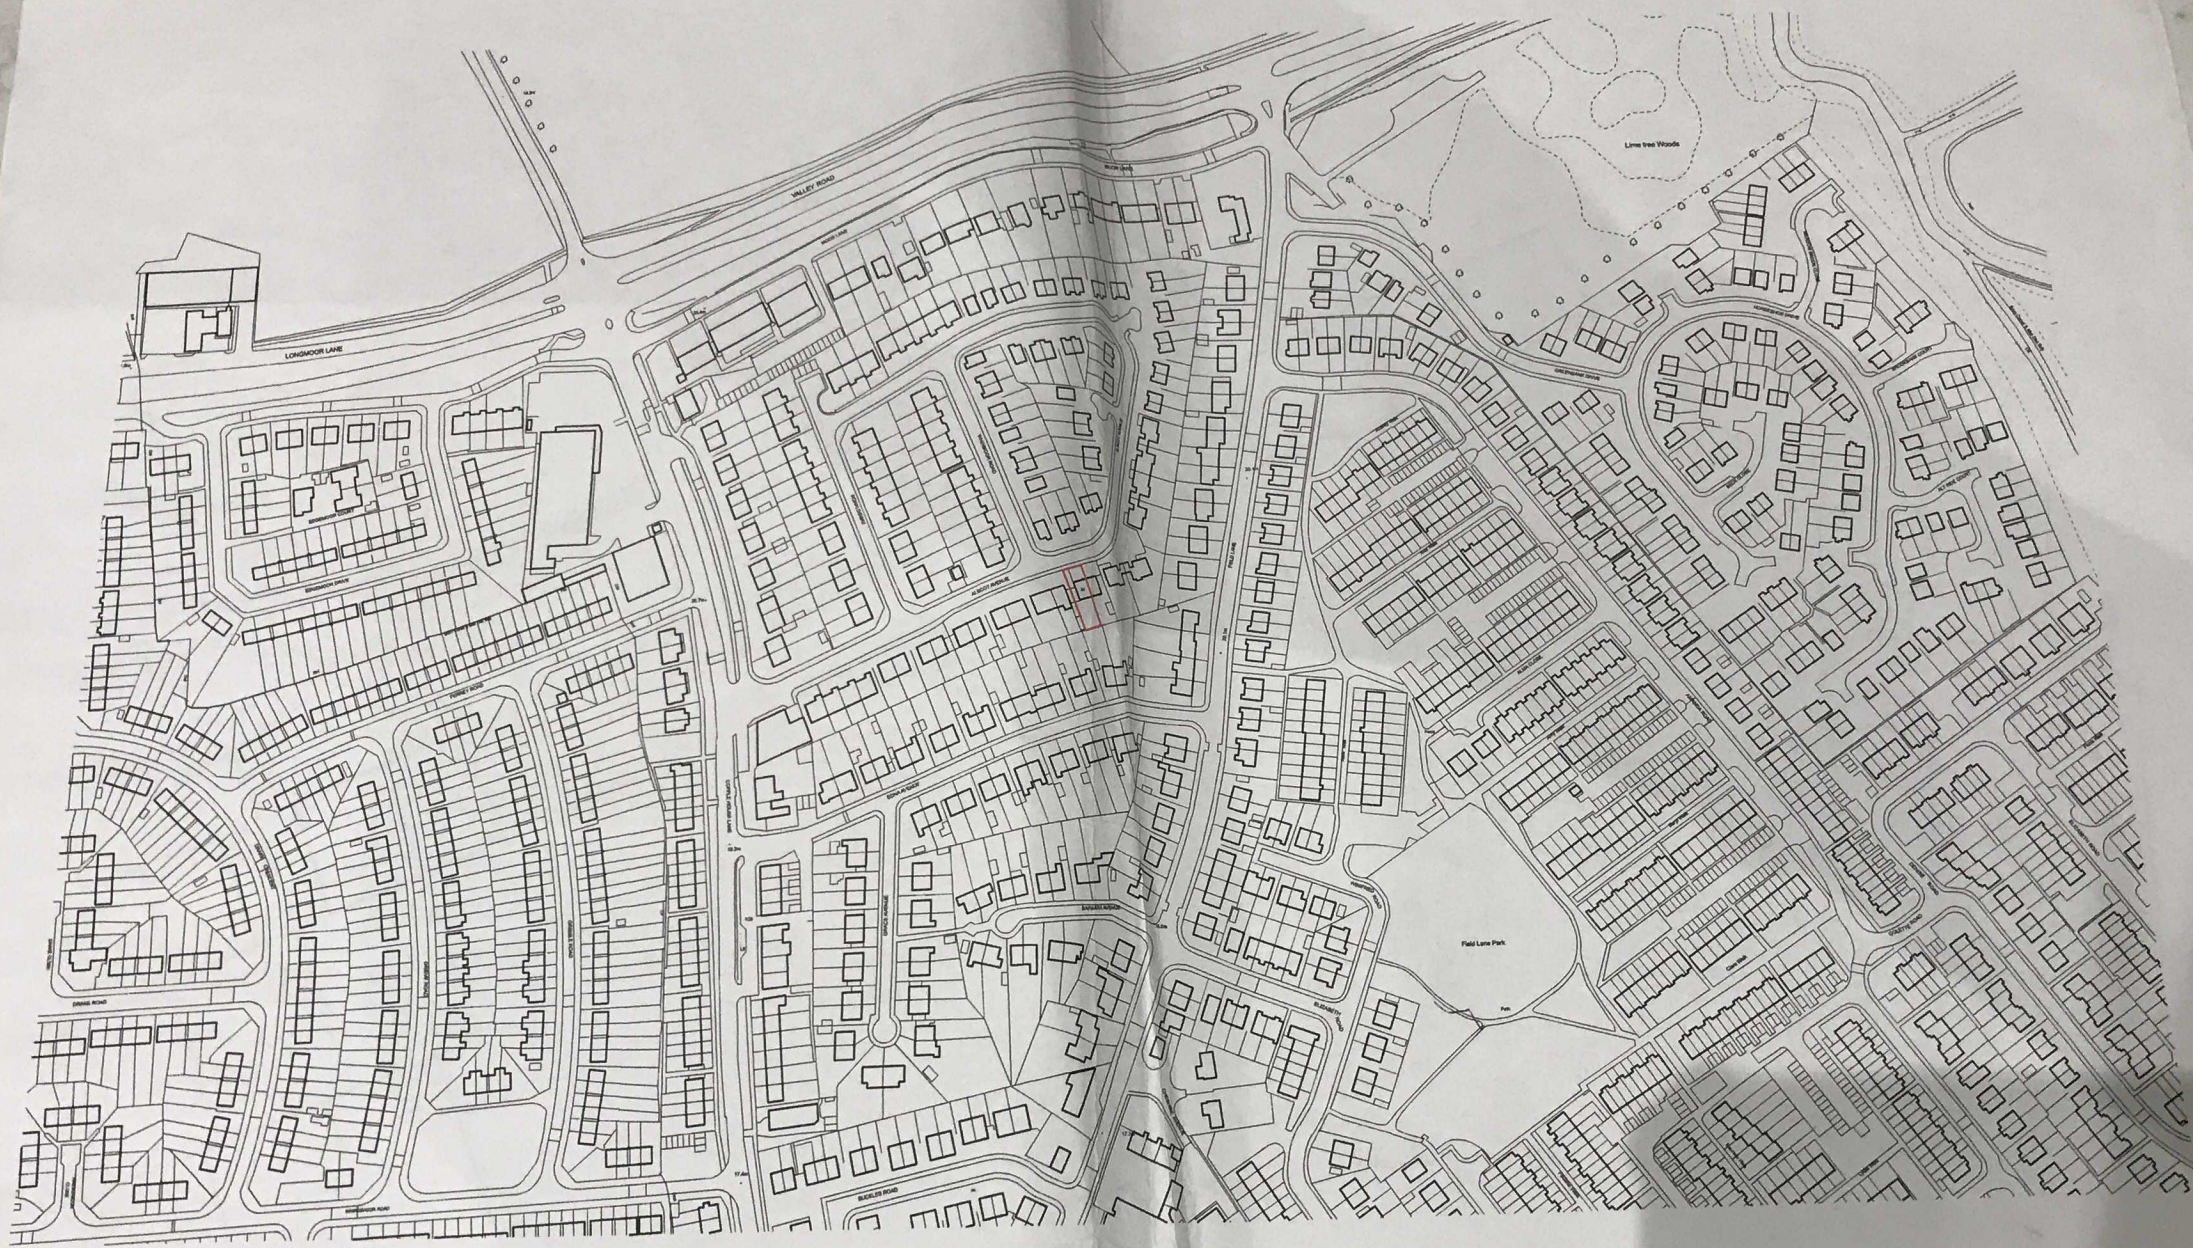

Revision	Description	By	Date
P01	Issue for planning/building regulations	AM	28.02.17

DO NOT SCALE. Use figured dimensions only. The contractor is requested to check all dimensions before the work is put in hand. Any discrepancies within the drawing should be reported in a timely manner.

Project	Side extension, 34 Alcock Avenue, L10 DAL	Scale	1:1250 on A1
Drg Title	Existing Location Plan	Status	Planning
Drg Number	RS_225 [2-]_A001	Revision	P01

DO NOT SCALE. Use figured dimensions only. The contractor is requested to check all dimensions before the work is put in hand. Any discrepancies within the drawing should be reported in a timely manner.