




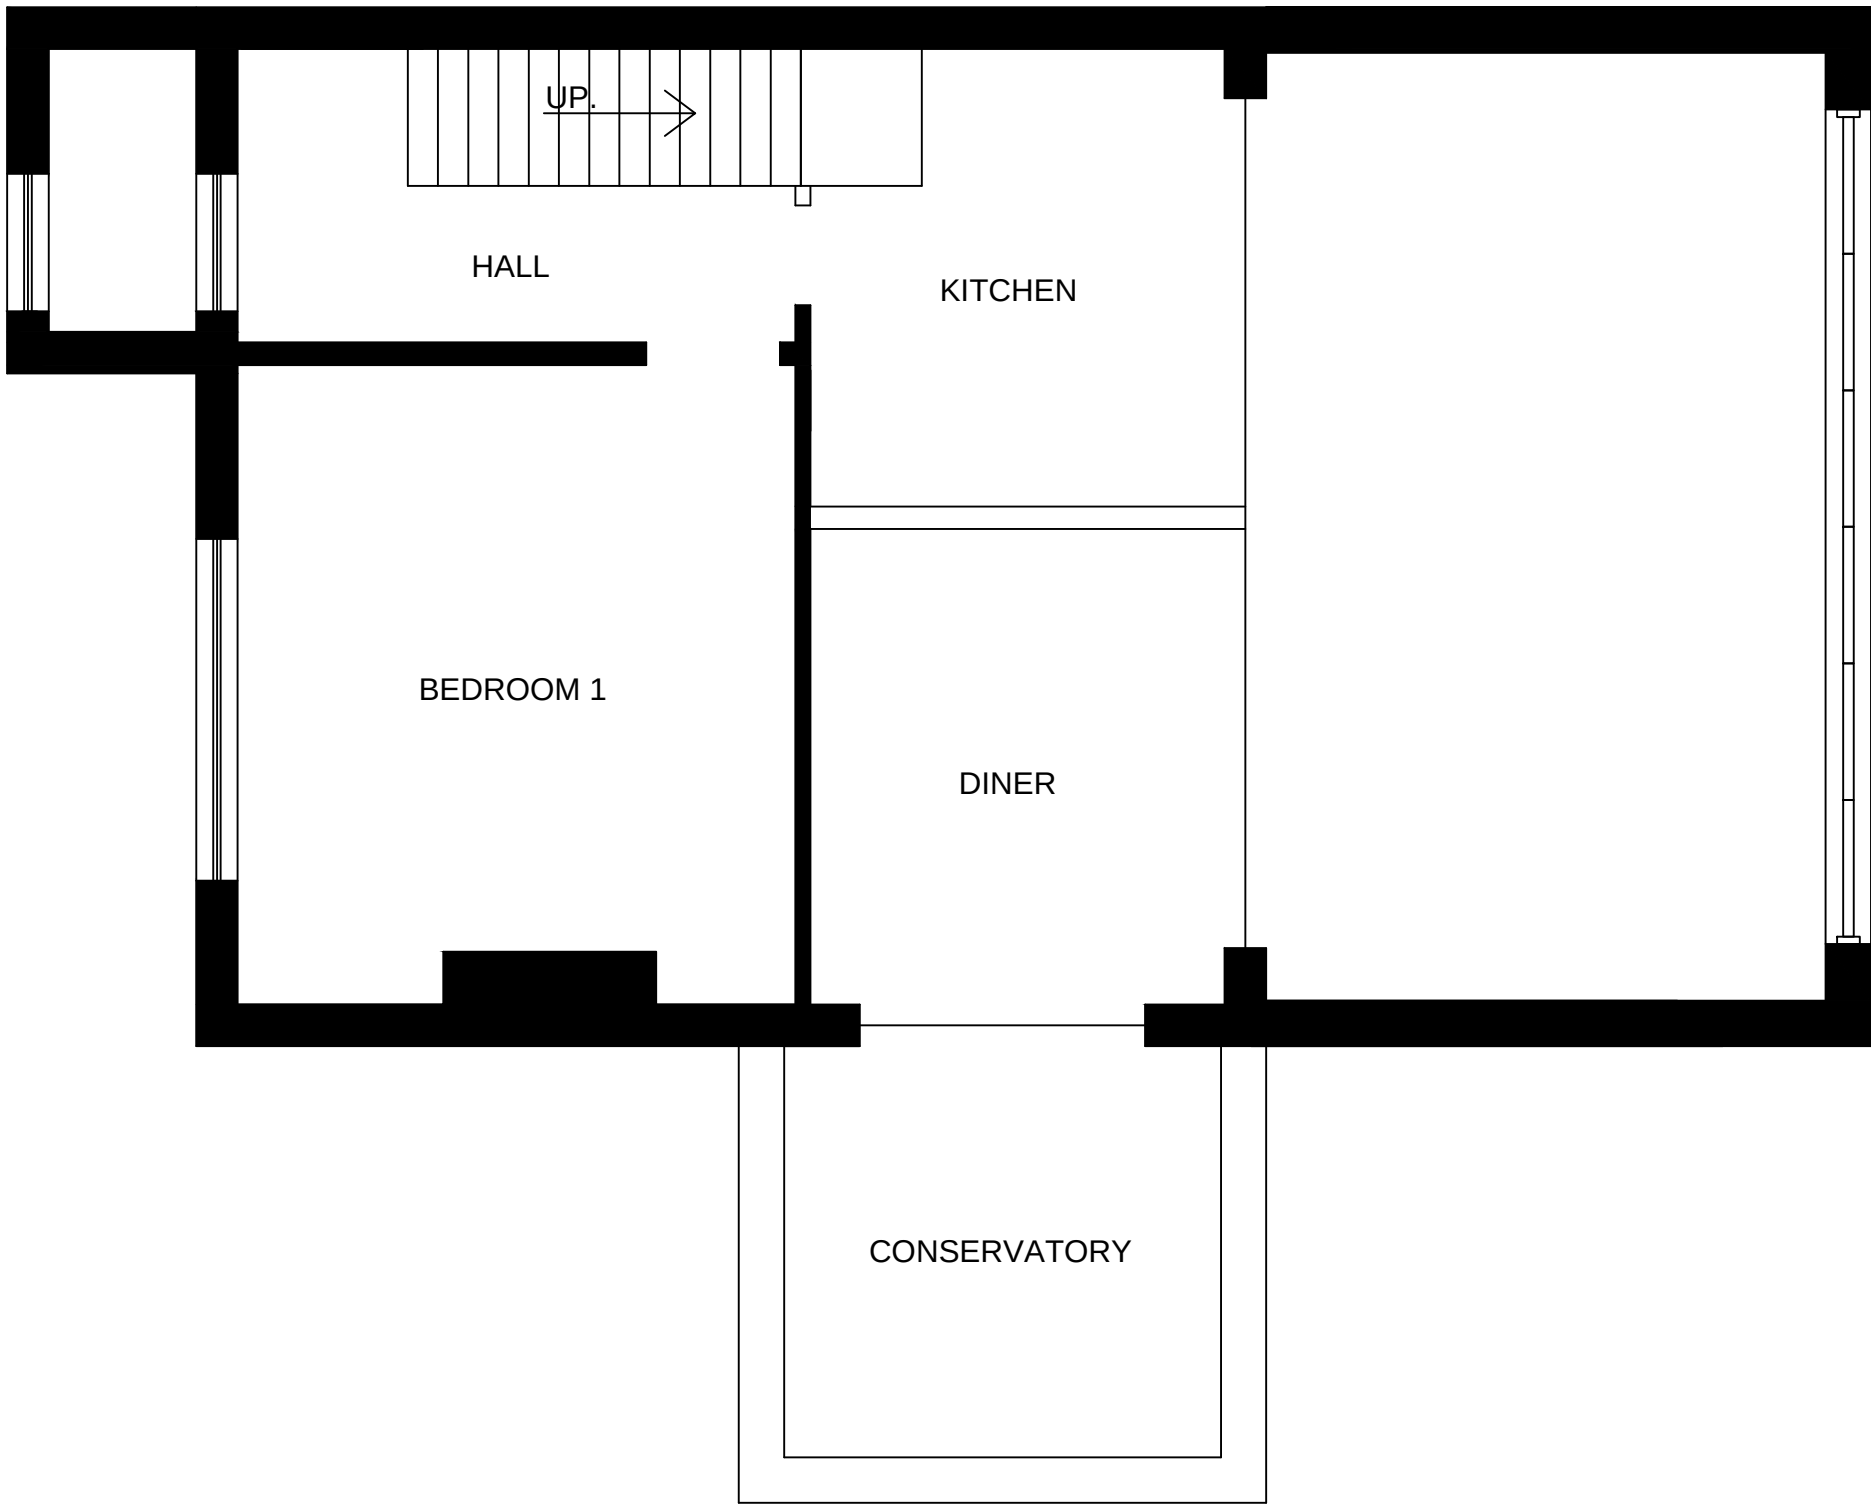

PROPOSED GROUND FLOOR LAYOUT.

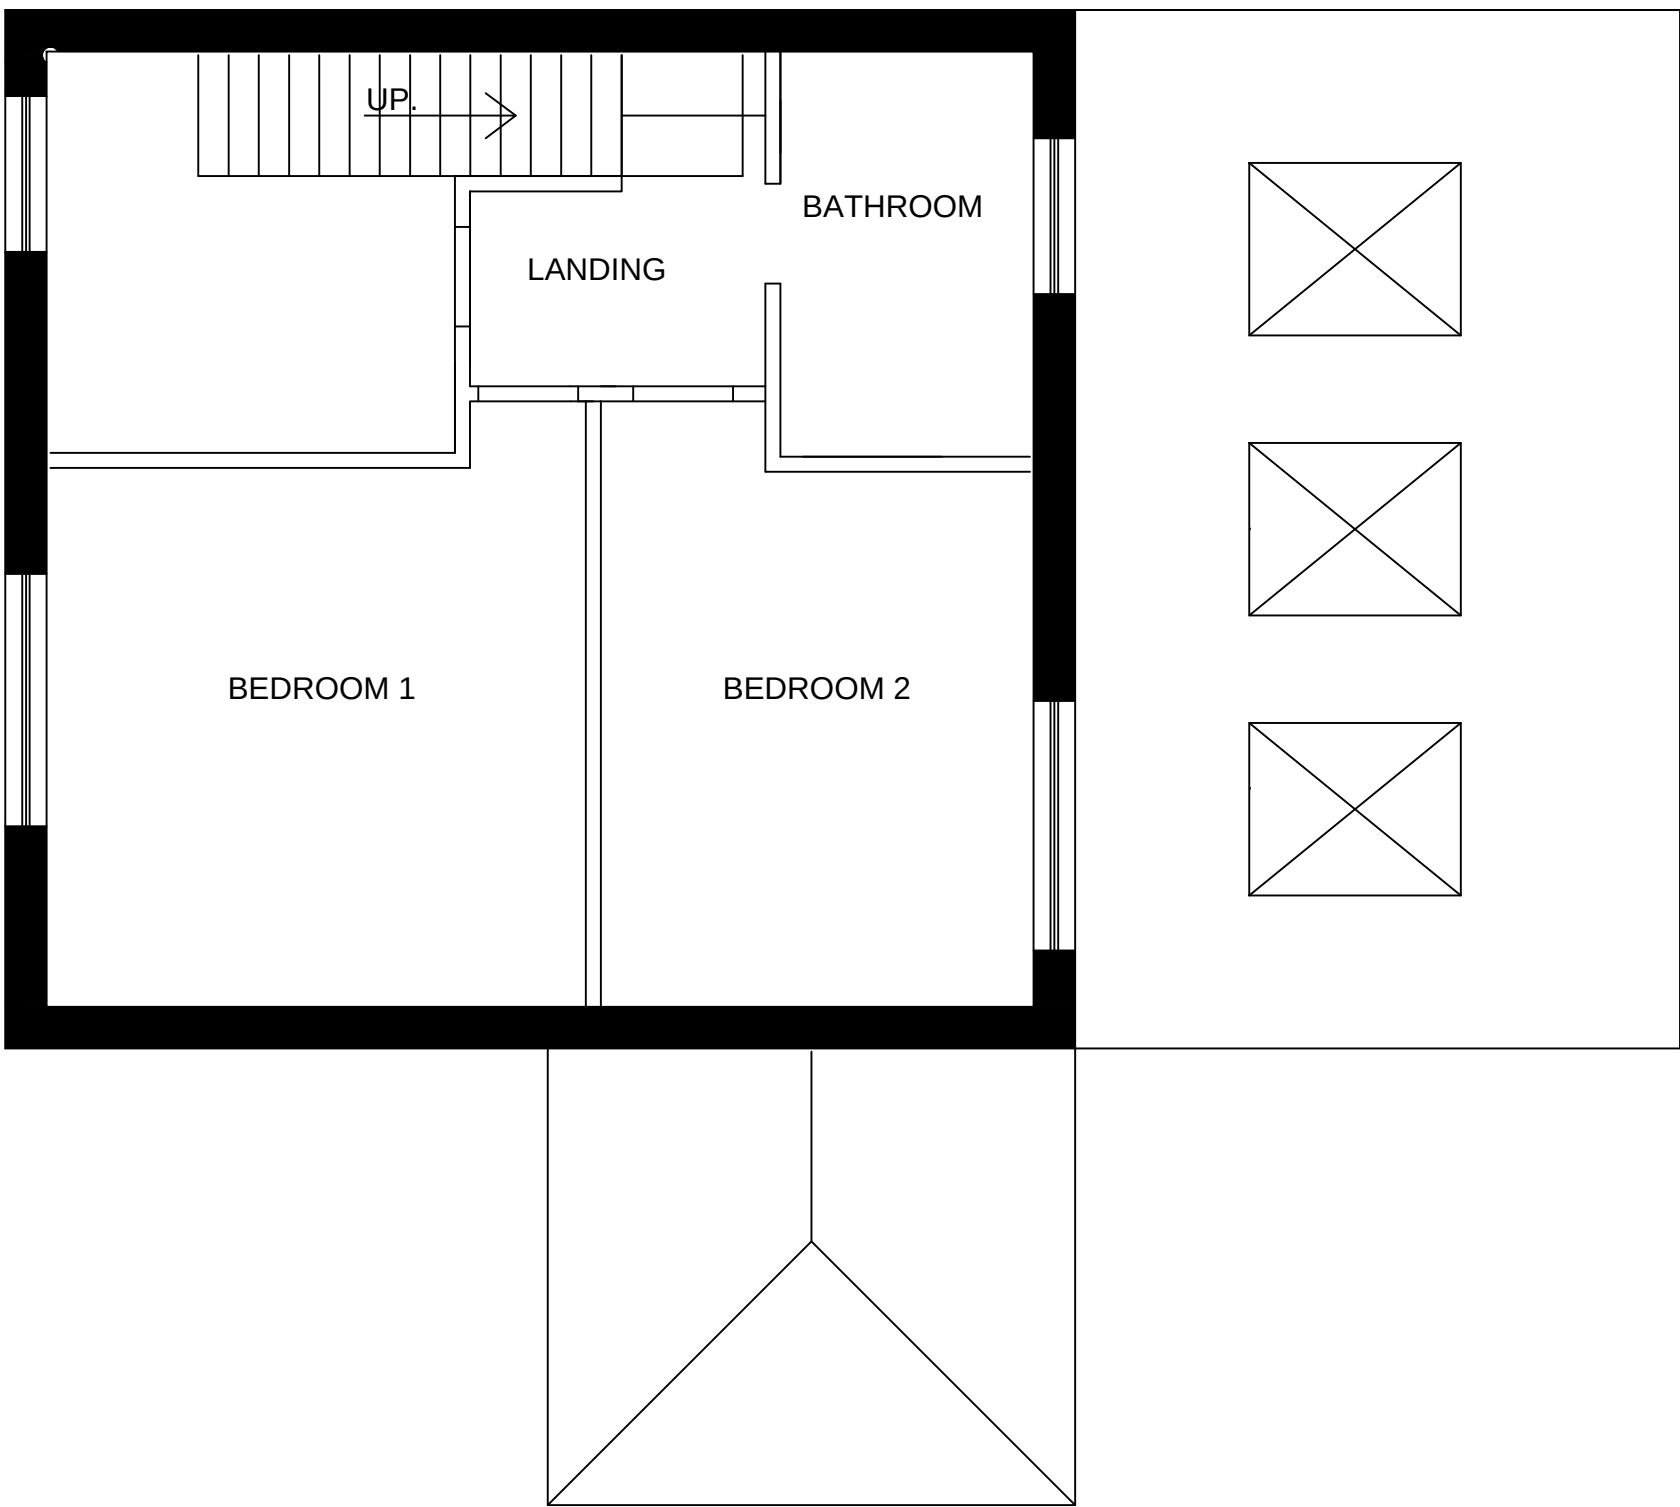

PROPOSED FIRST FLOOR LAYOUT.

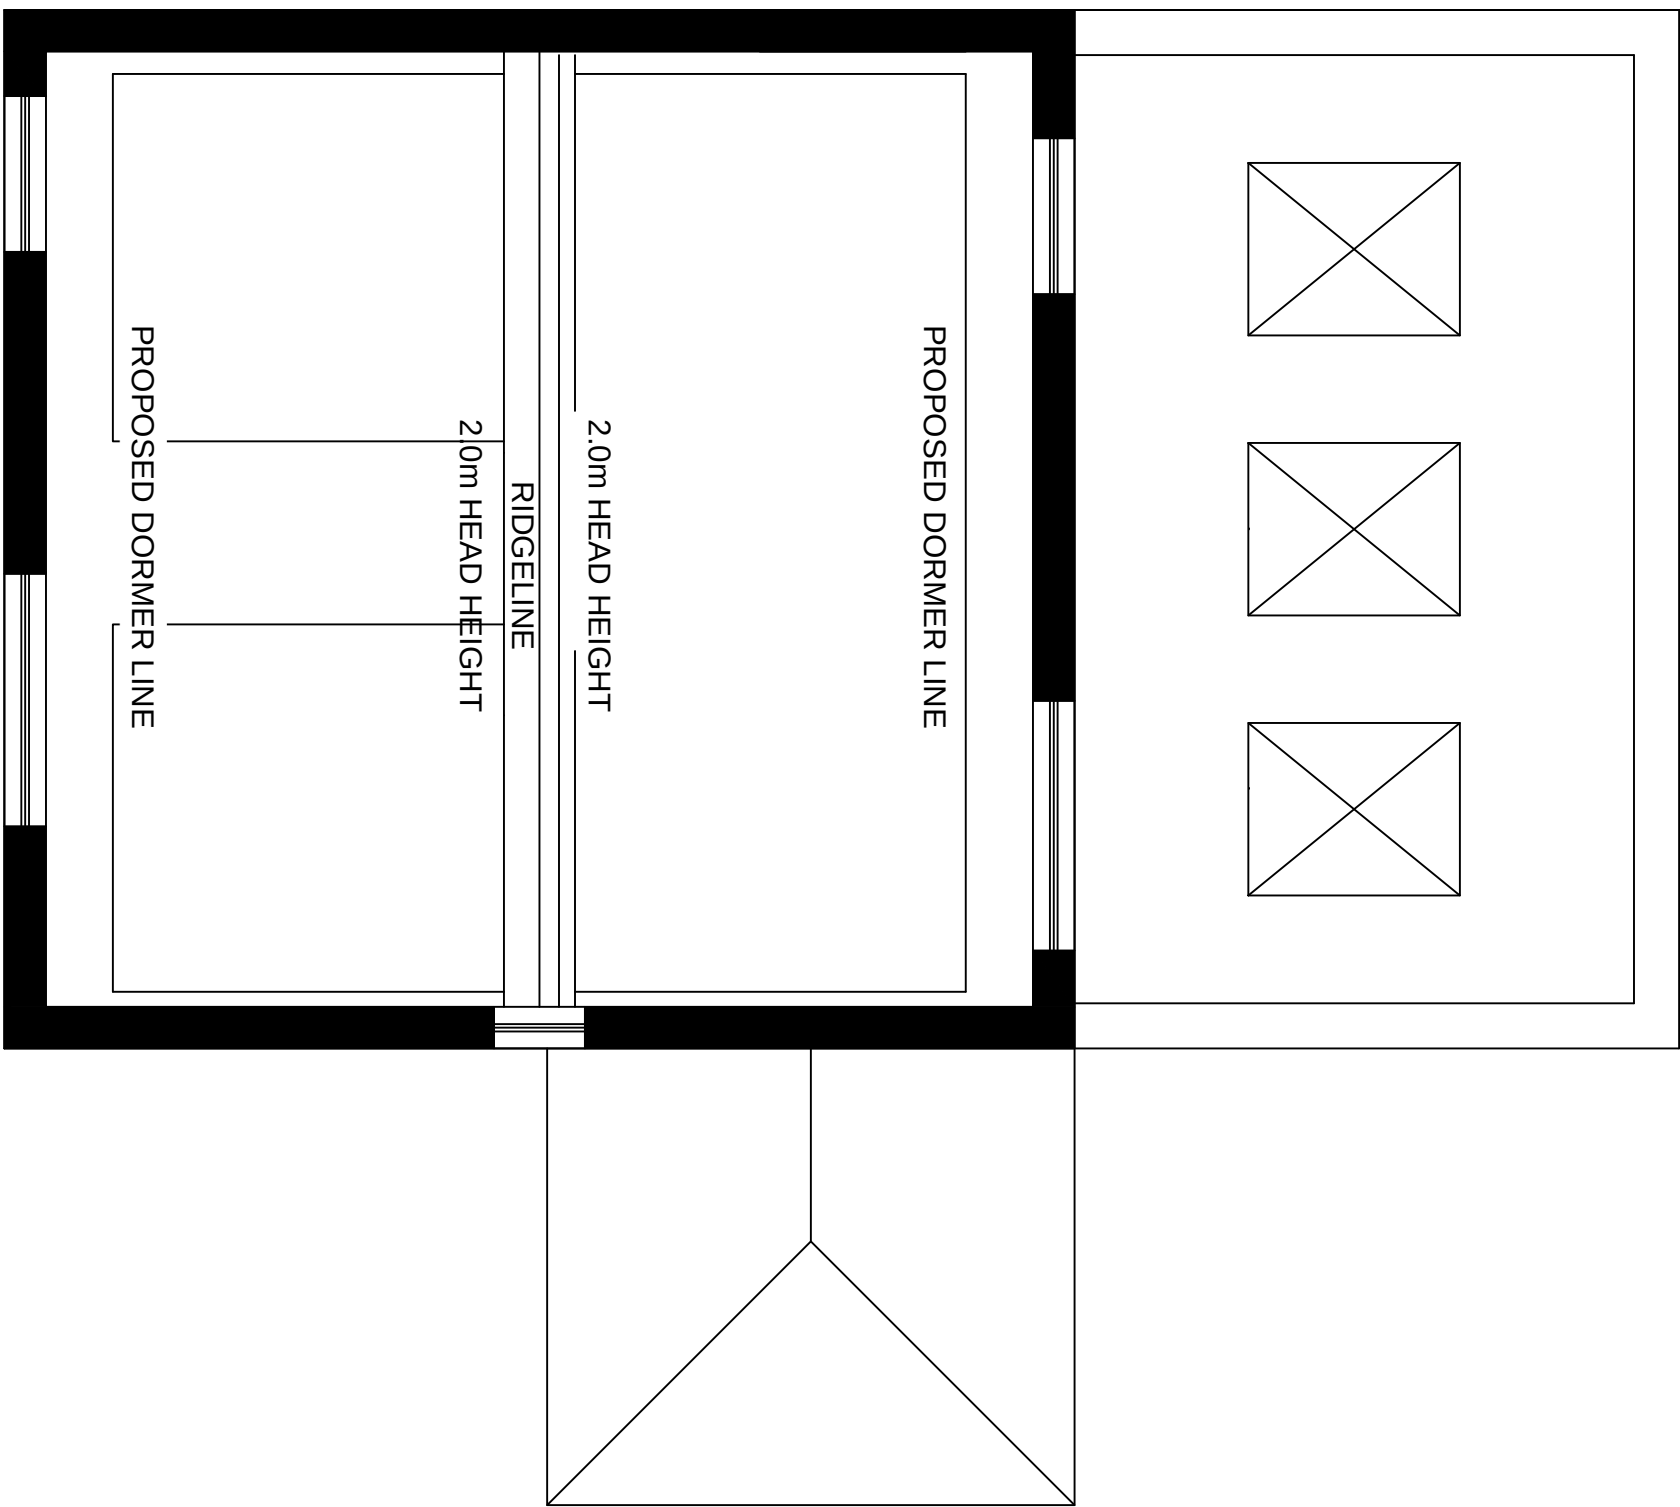

PROPOSED ROOF LAYOUT.

PLANNING			
P1	PLANNING ISSUE	18.01.2021	VPR
Rev	Amendments	Date	Ints
AWK Engineers Ltd Consulting Civil & Structural Engineers 78 Christopher Way Liverpool L16 1JQ Tel: 07752 658709 Email: office@awkengineers.co.uk Website: www.awkengineers.co.uk			
Project PROPOSED EXTENSION & ALTERATIONS TO 29 EDENHURST AVENUE LIVERPOOL			
Drawing Title PROPOSED LAYOUTS			
Drawn	VPR	Checked	AC
Date	JAN 2021	Scale	1:25 & 1:10
Drawing No. 10012-V1-XX-S-104			Rev. P1