


EXISTING TREE LOCATIONS

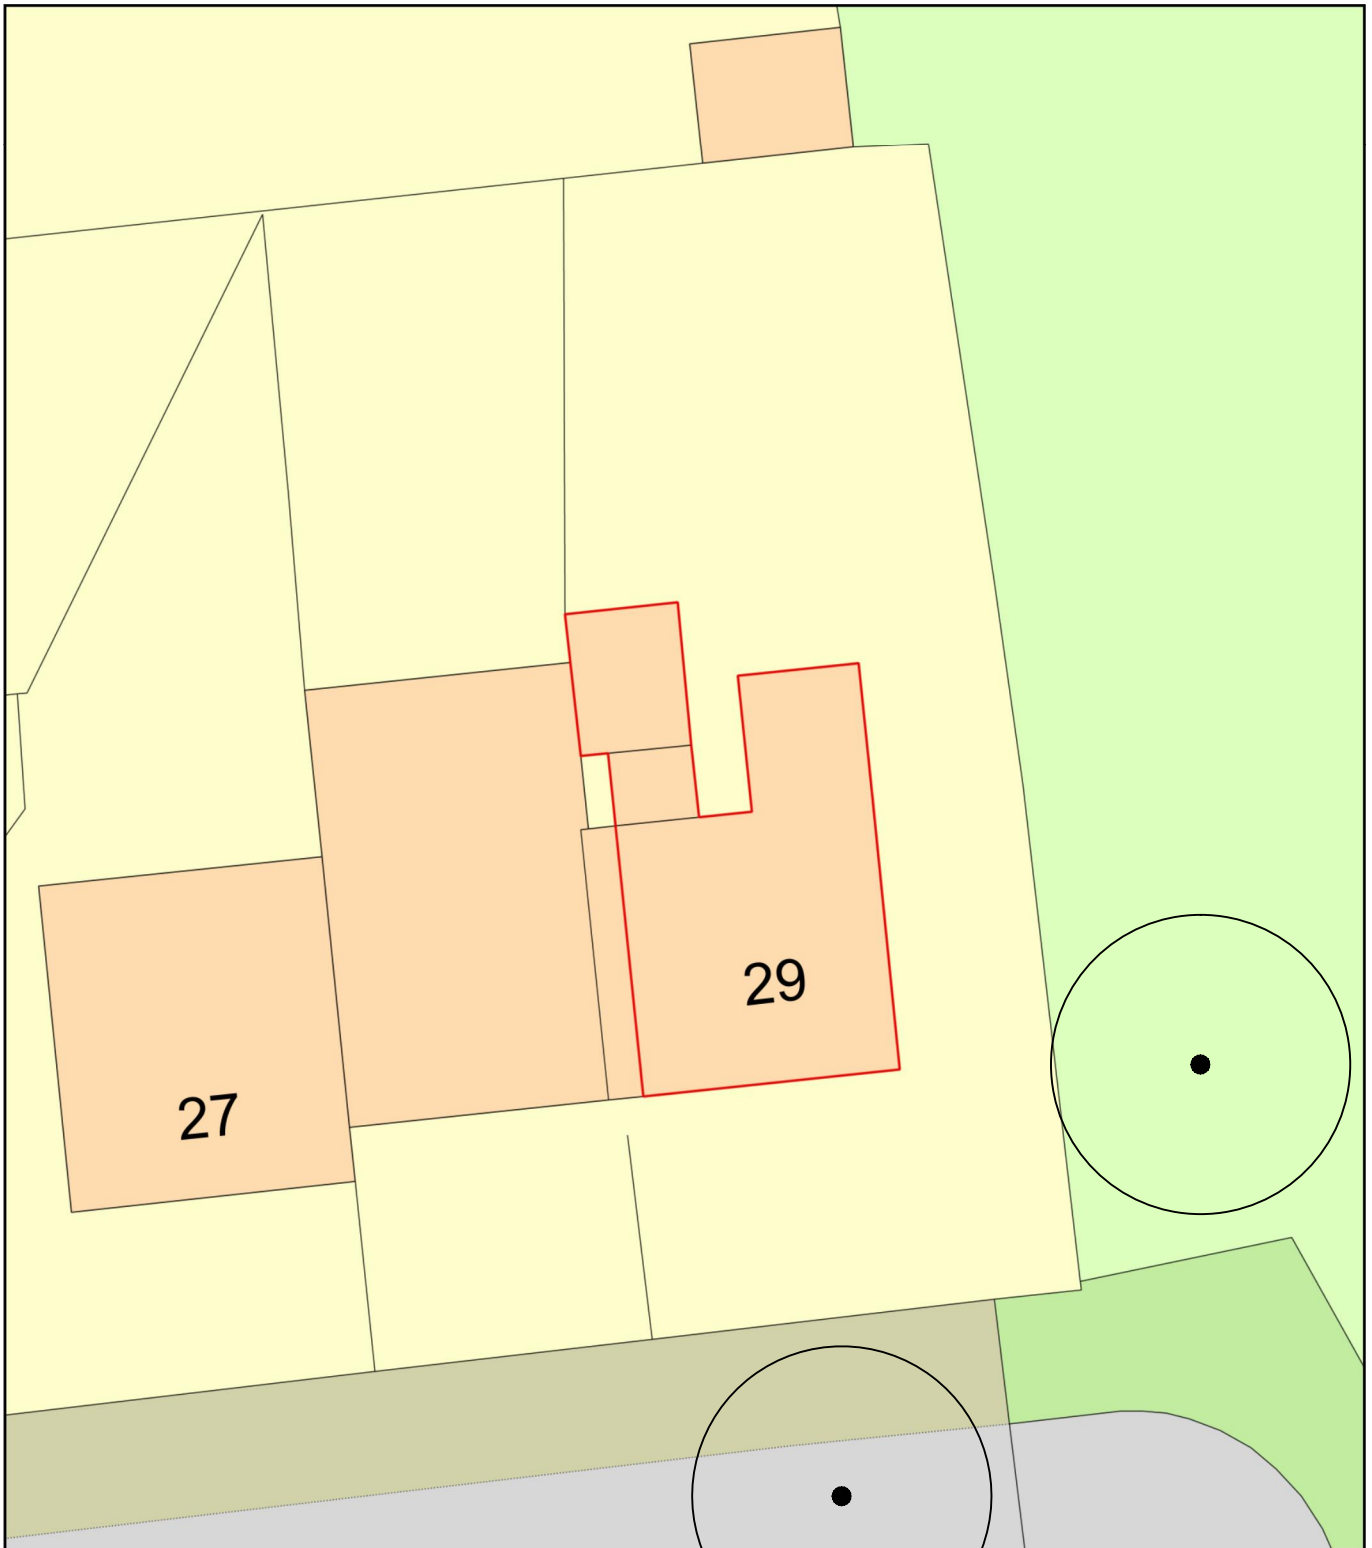

0 10
Metres



Plan Produced for: Mr and Mrs Fagan

Date Produced: 16 Jan 2021

Plan Reference Number: TQRQM21016174253358

Scale: 1:200 @ A4