


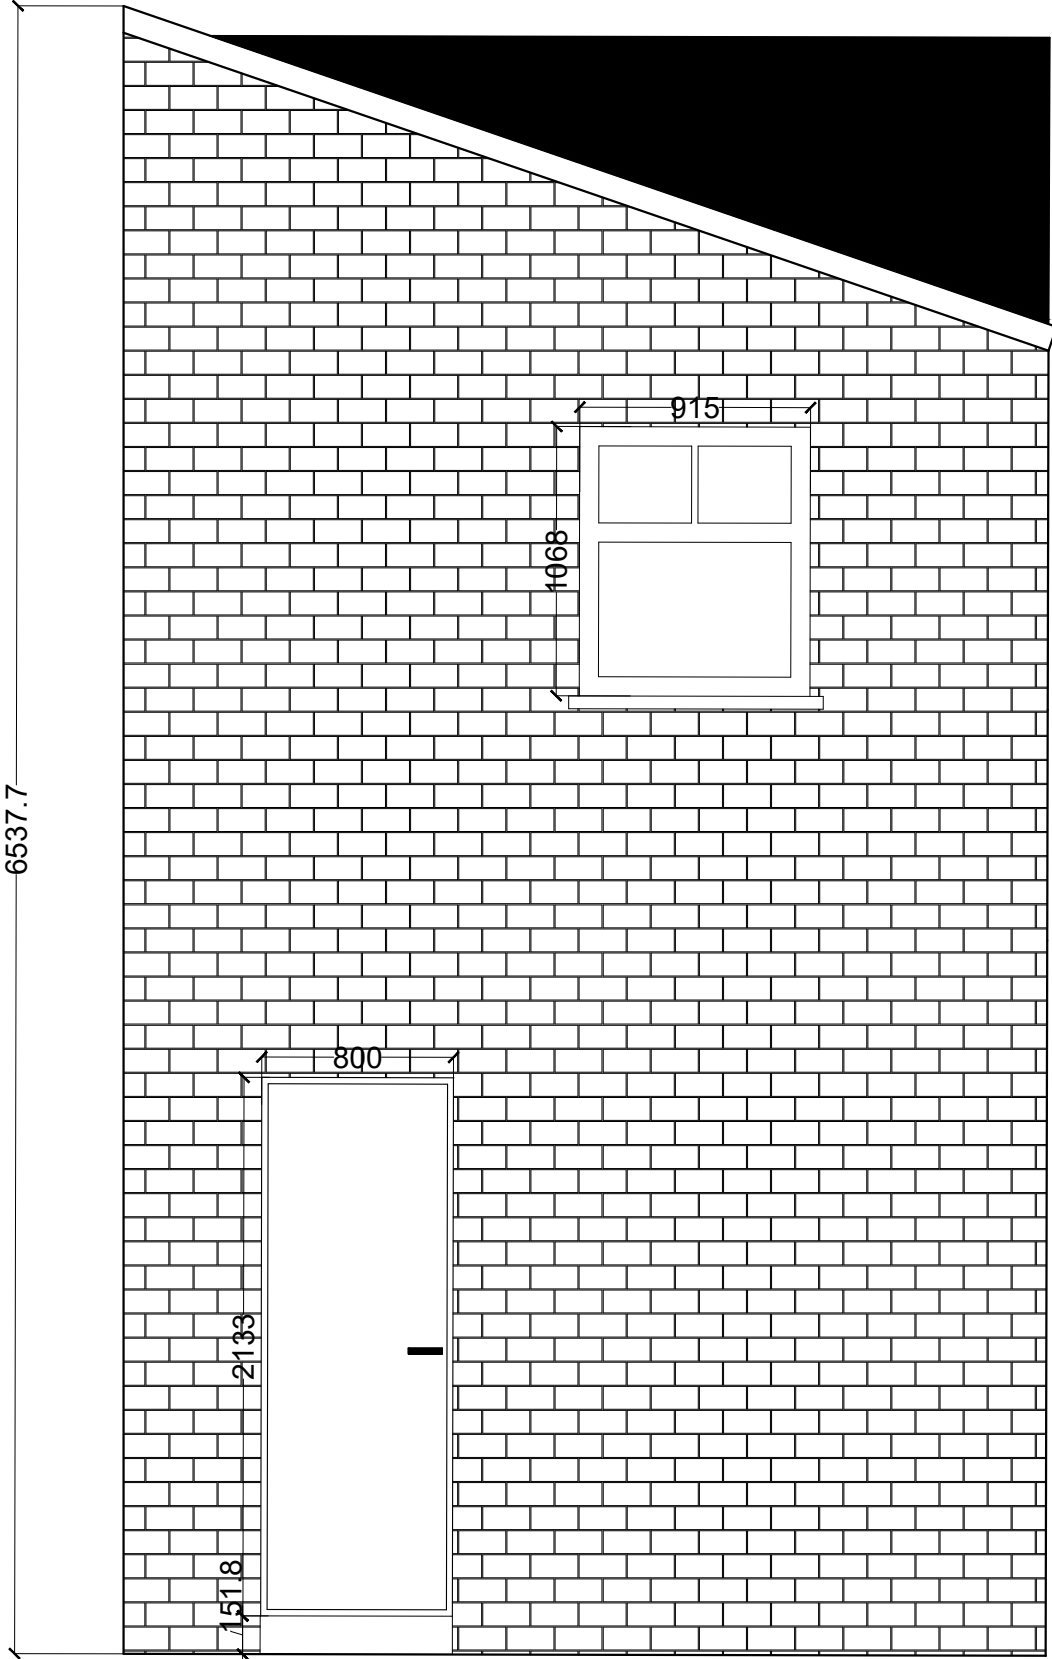

SIDE ELEVATION

SCALE 1:30



0 0.5 1.0 1.5 2.0 2.5 3.0 3.5 4.0 4.5 5.0 m

NUM	REVISION	NUM
ADDRESS 77 Scotchbarn Lane, L34 2TG		
REFERENCE NO. SBL-A-EX-201		
CLIENT BAC PROPERTY SOLUTIONS		
SHEET TITLE SIDE ELEVATION		
DATE MARCH 2026	PAPER SZIE A3	
SCALE 1:30		
DRAWN BY	SHEET NO A-03	
CHECKED BY		