


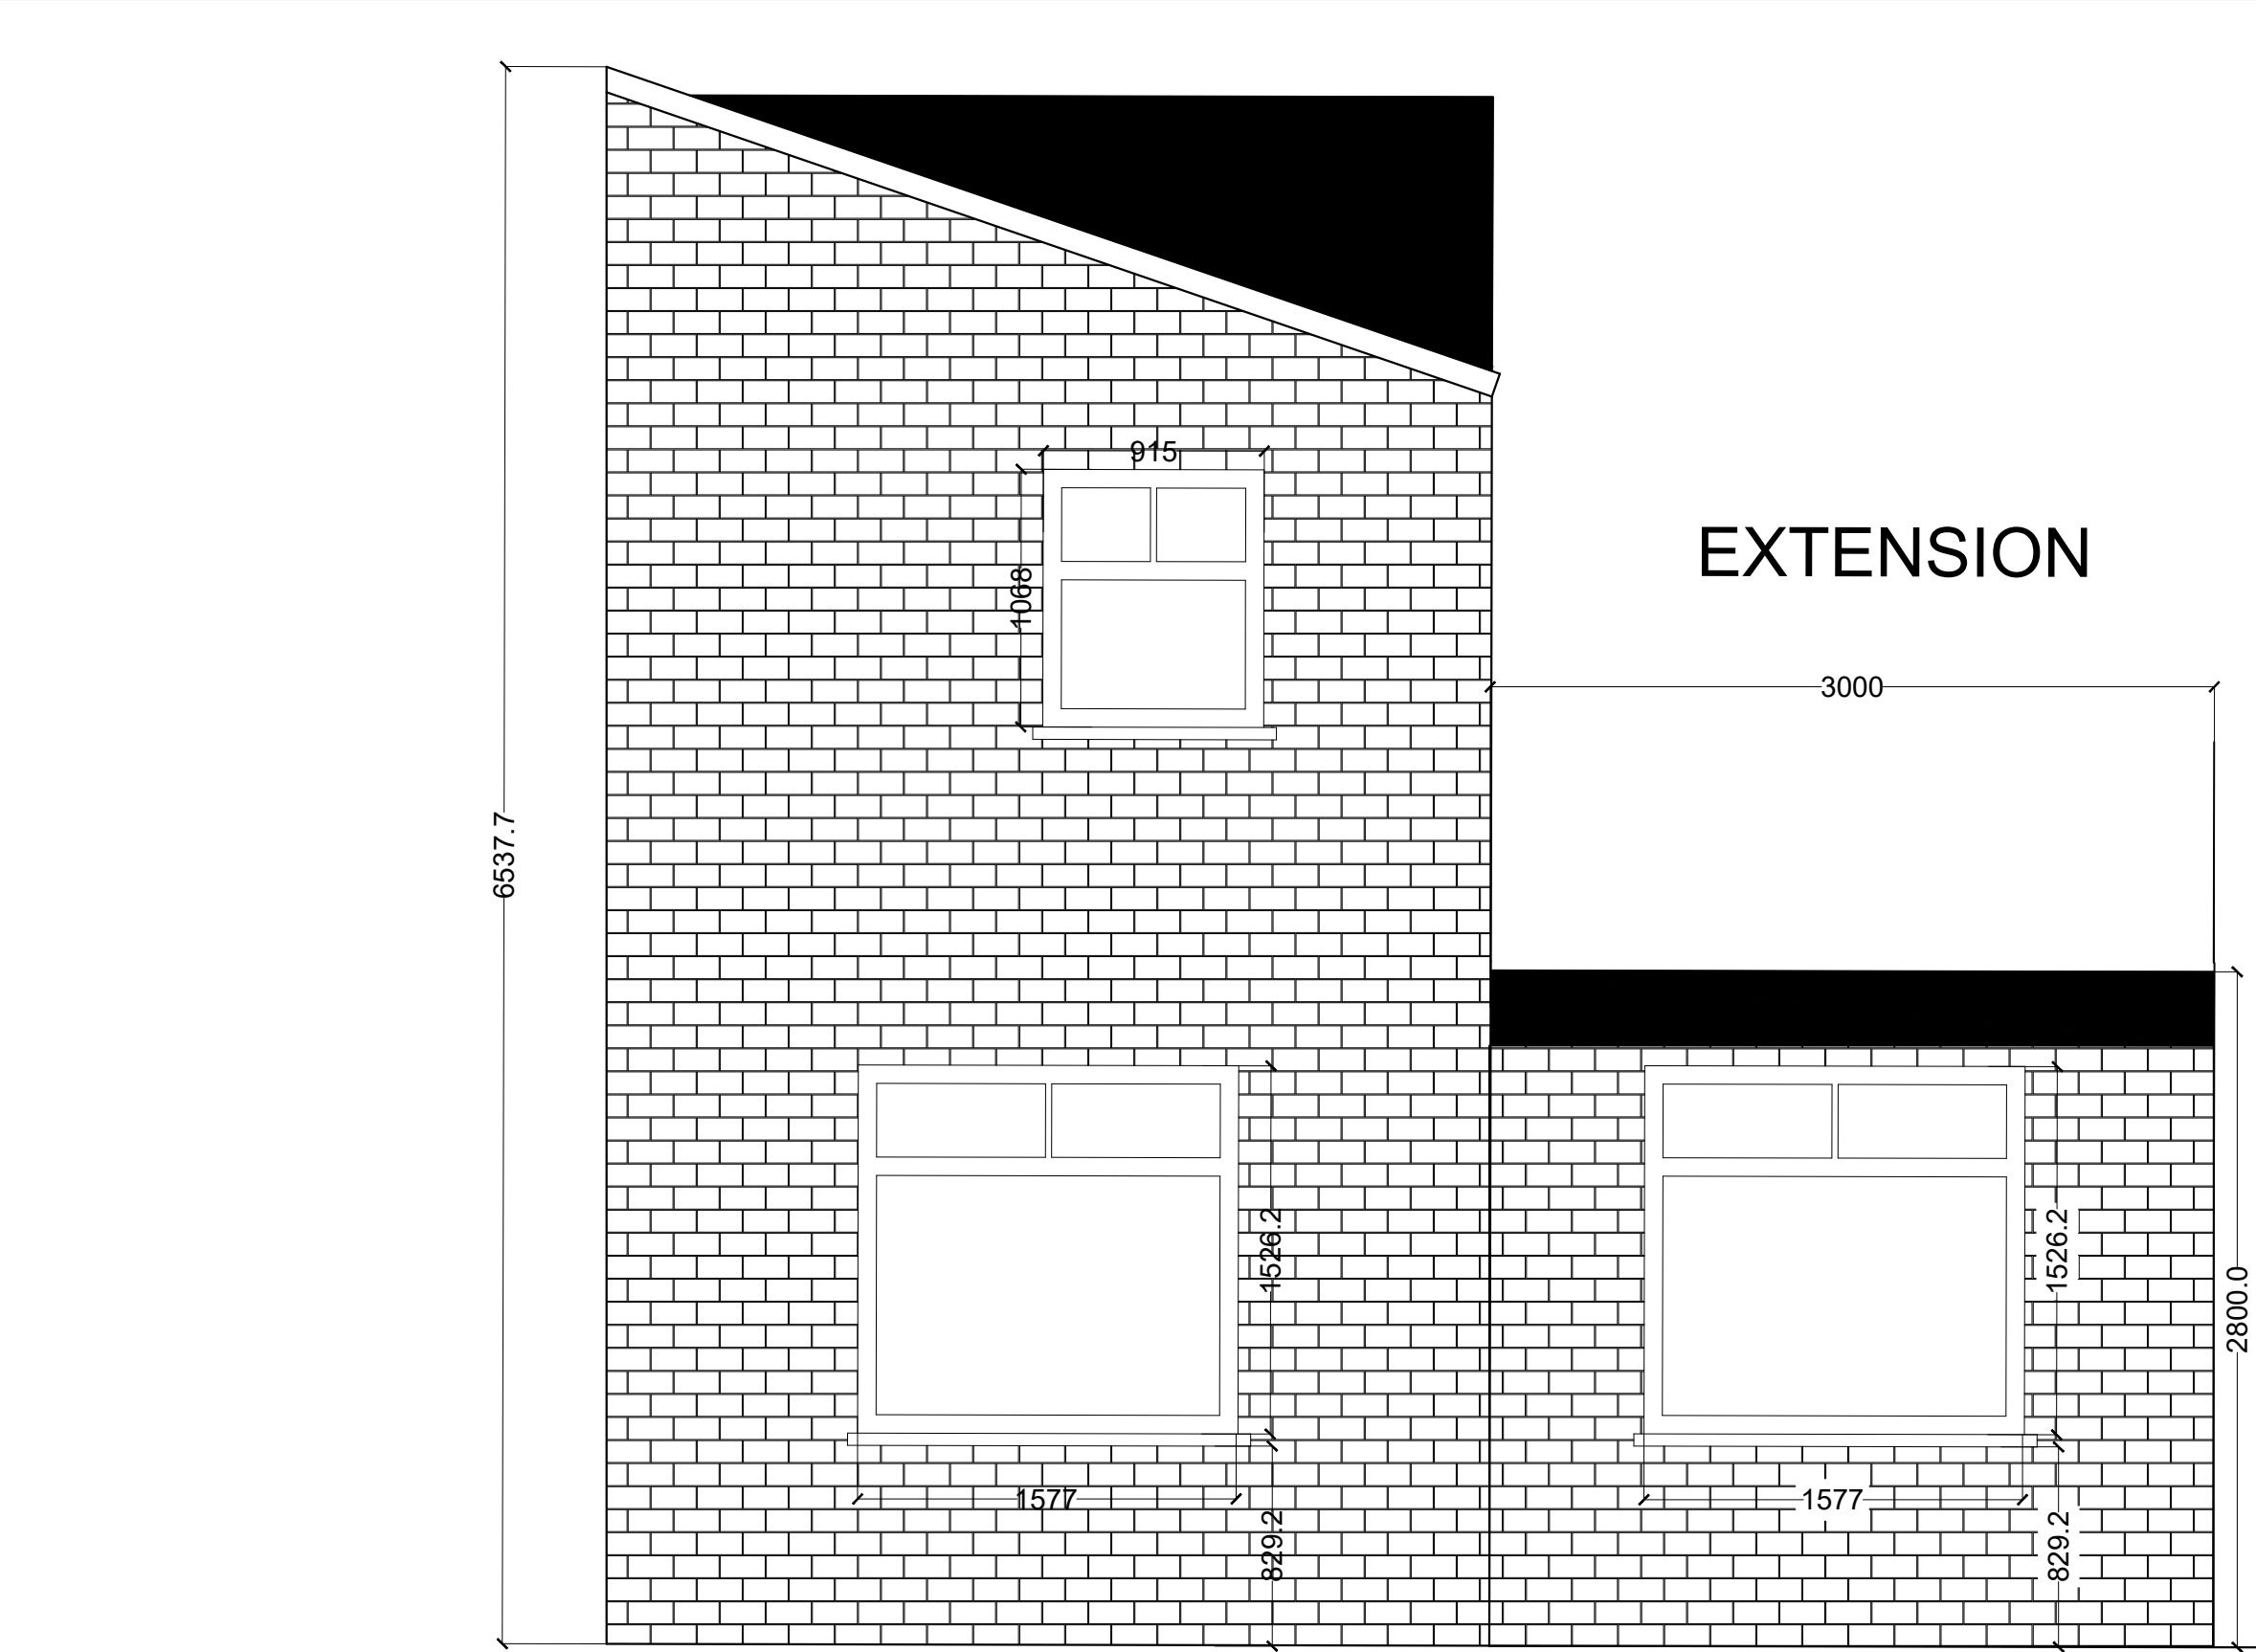

SIDE ELEVATION



NOTES		
NUM	REVISION	NUM
ADDRESS 77 Scotchbarn Lane, L34 2TG		
REFERENCE NO. SBL-A-PR-202		
CLIENT BAC PROPERTY SOLUTIONS		
SHEET TITLE PROPOSED SIDE ELEVATION		
DATE DEC 2025	PAPER SZIE A3	
SCALE 1:30		
DRAWN BY	SHEET NO A-03	
CHECKED BY		