

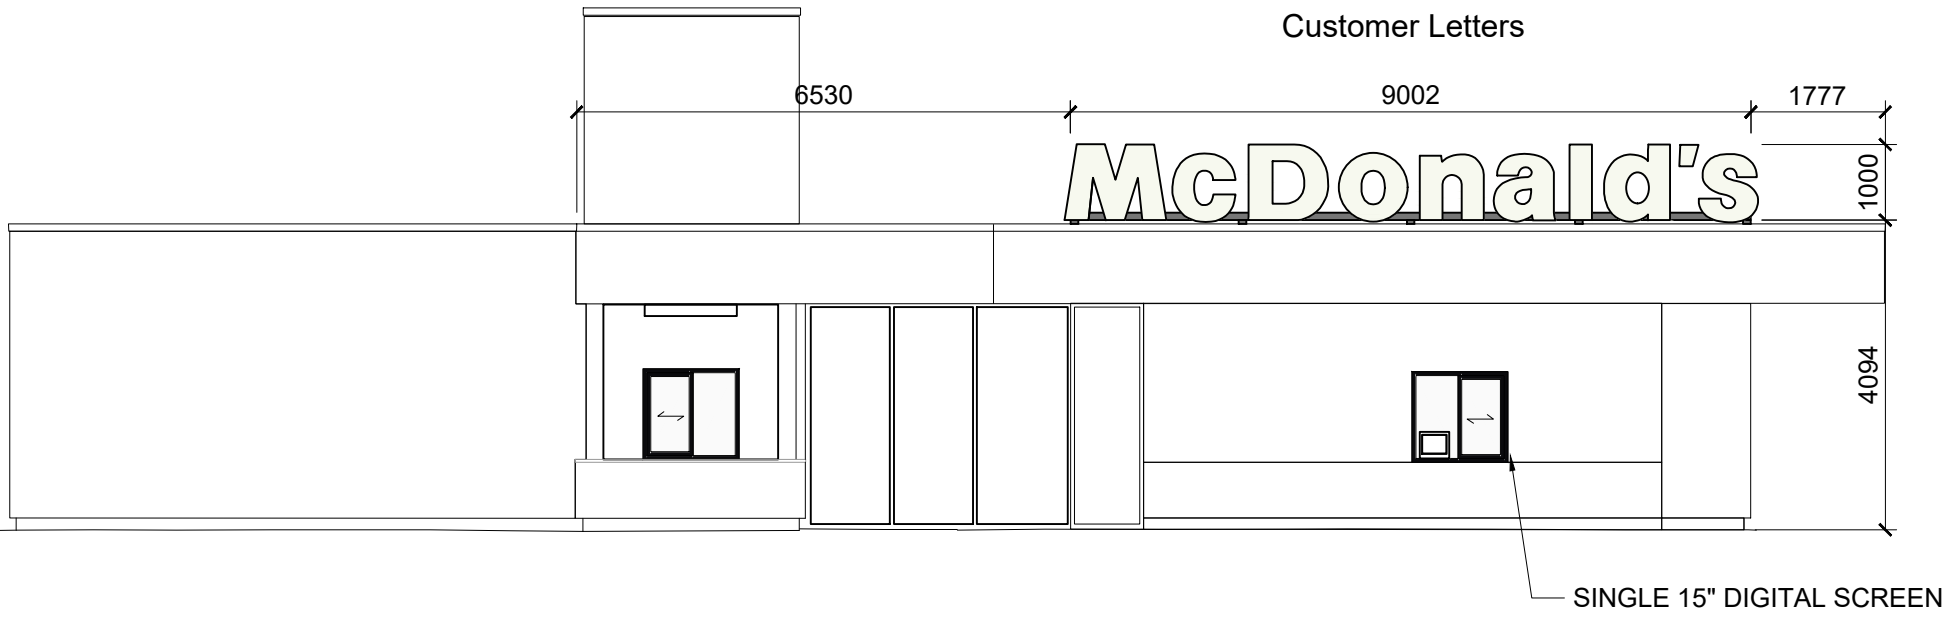


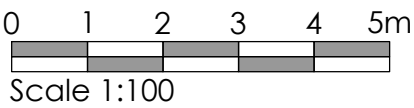


Proposed Elevation A

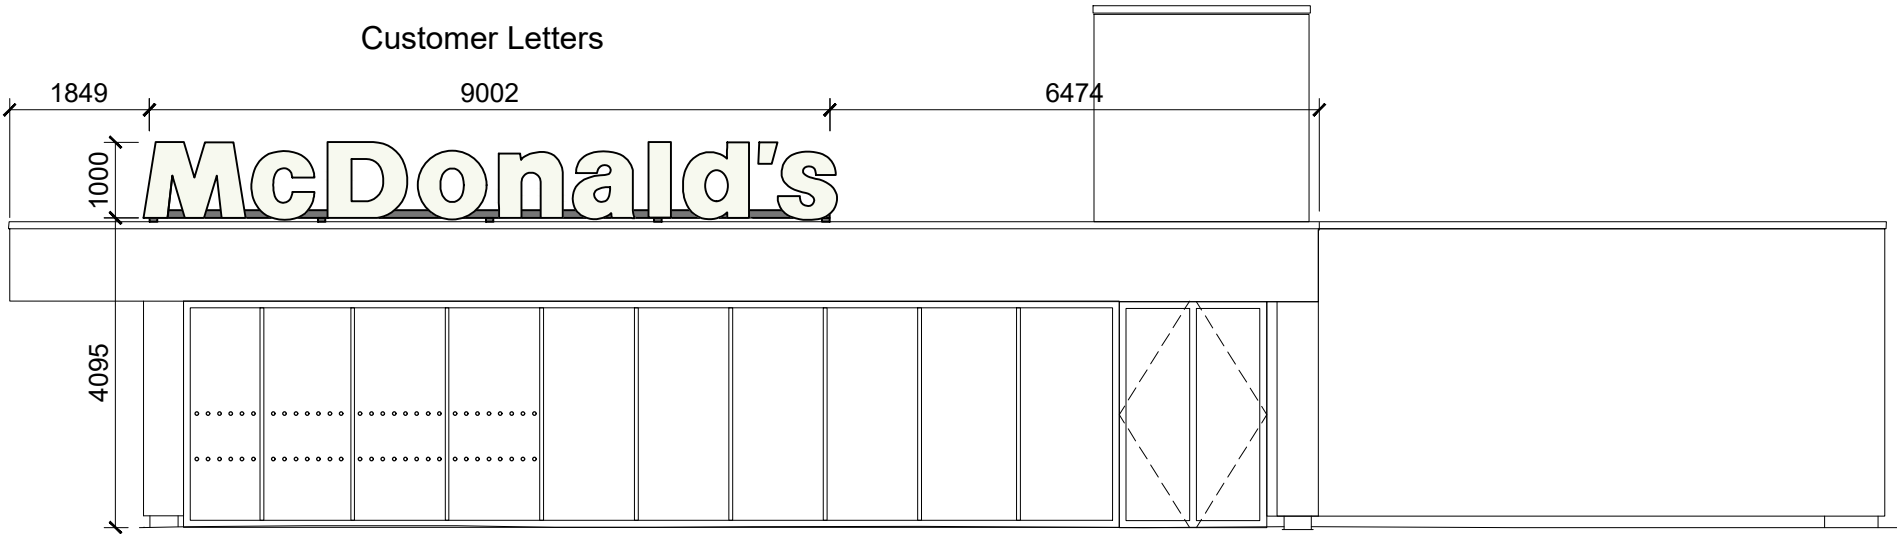


Proposed Elevation C

BUILDING SIGN SCHEDULE - ERDDS SIGNAGE (BUTTERFIELDS SIGNS)							
ADVERT REF	SIGN TYPE	QTY	SIZE (mm)	MATERIALS	HEIGHT (mm) ABOVE GROUND	EXTENT (mm) OF PROJECTION	ILLUMINATION
CUSTOM LETTERS	-	2	9002W x 1000 x 1000H	White acrylic "McDonald's" text.	Refer to Elevations	N/A	STATIC - Max. 600cd/m²
GOLDEN ARCH	SIGN 18	2	1600W x 100D x 1400H	Yellow acrylic "Golden Arch" symbol.	Refer to Elevations	N/A	STATIC - Max. 600cd/m²


Proposed Building Signage Elevations

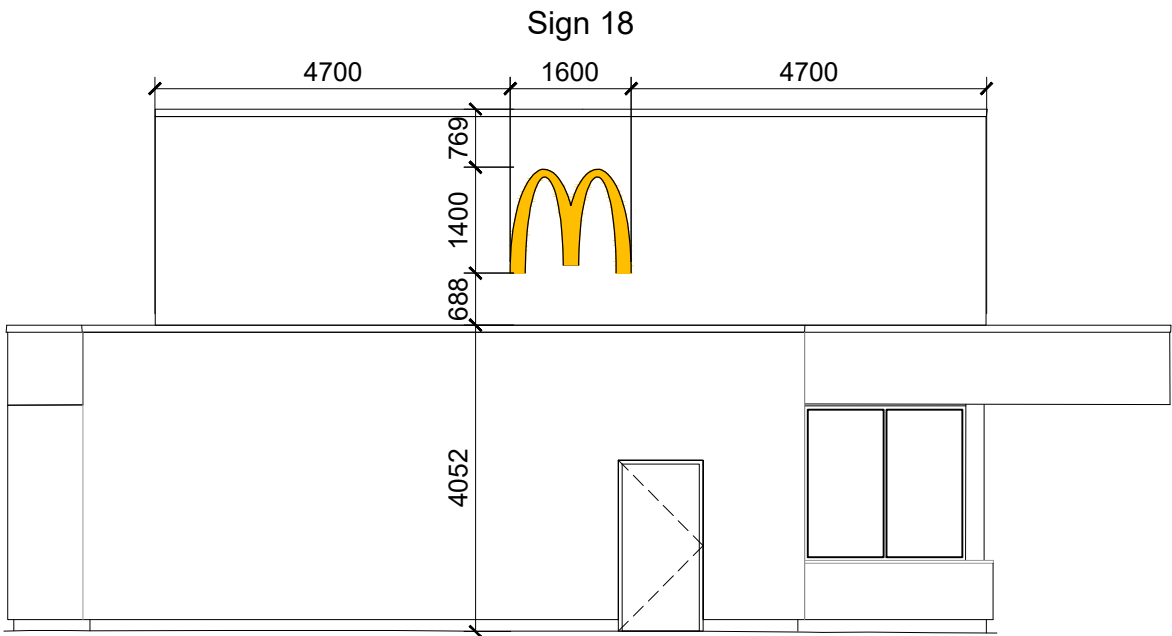

Proposed Elevation B

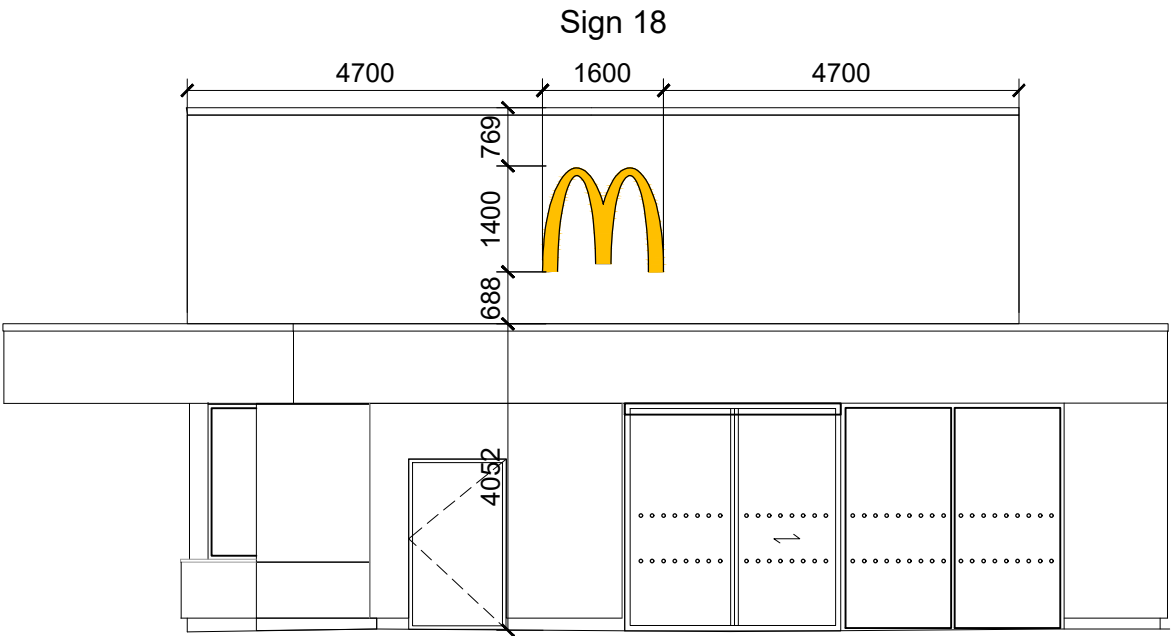

Proposed Elevation D

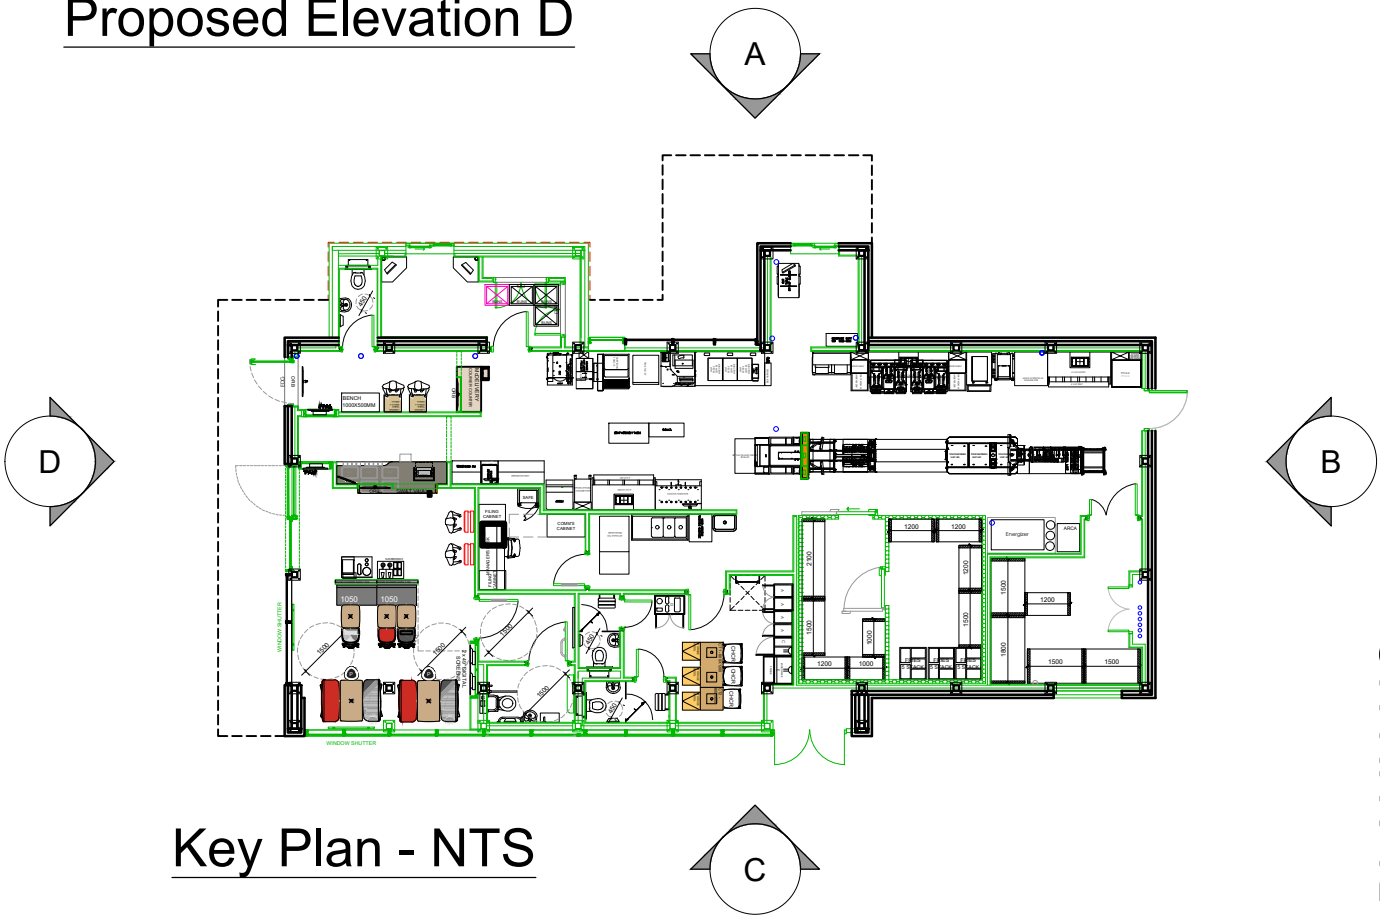

Key Plan - NTS

NOTES

- All dimensions and levels are to be checked on site.
- Any discrepancies are to be reported to the architect before any work commences.
- This drawing shall not be scaled to ascertain any dimensions. Work to figured dims only.
- This drawing shall not be reproduced without express written permission from AEW.
- Title overlay drawings and ownership boundaries are produced using all reasonable endeavours. AEW cannot be responsible for the accuracy or scale discrepancy of base plans supplied to them.
- All works are to be undertaken in accordance with Building Regulations and the latest British Standards.
- All proprietary materials and products are to be used strictly in accordance with the manufacturers recommendations.

CDM 2015

Client notified of duties: At Design Workshop

Principal Designer: CSS

Unless noted below, all known hazards have been highlighted on the drawing:

Drawing Based on: Glanville Survey Reference: 4230194-4301 Dated Apr 2023

Scale for planning purposes only.

Notes: All drawings to be read in conjunction with all other drawings as noted on issue sheet.

PLANNING

A	16/06/2023	LMD	JJS		
Booth windows updated. Key plan updated					
-	21/04/2023	LMD	JJS		
Initial Issue					
REV	Date	Drawn by: -	Checked by: -		
Status	Purpose of Issue				
S2	For Information				
drawing stage	Planning				
client					
McDonald's Restaurants Ltd					
project					
Coopers Lane Knowsley	store	1888			
drawing title					
Proposed Building Signage Elevations					
date	21/04/2023	drawn	LMD		
scale@A2	1:100	checked	JJS		