

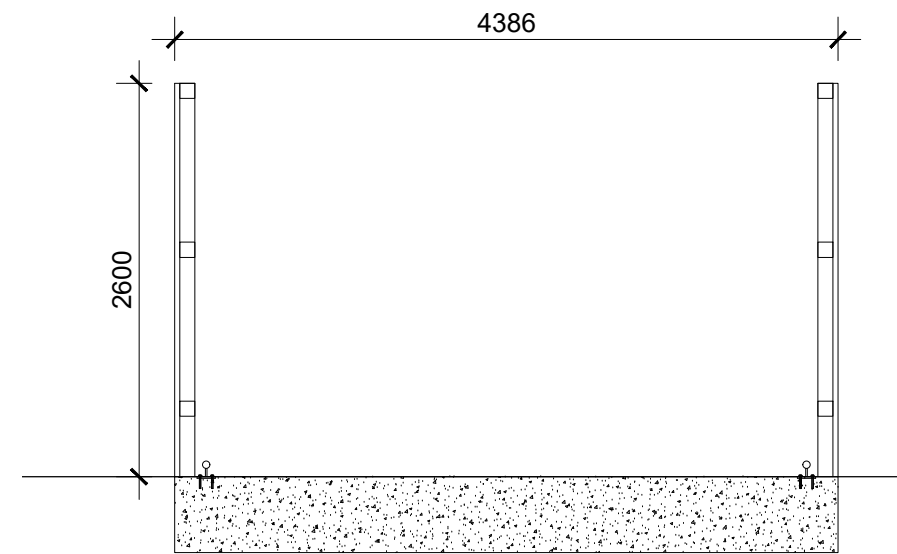
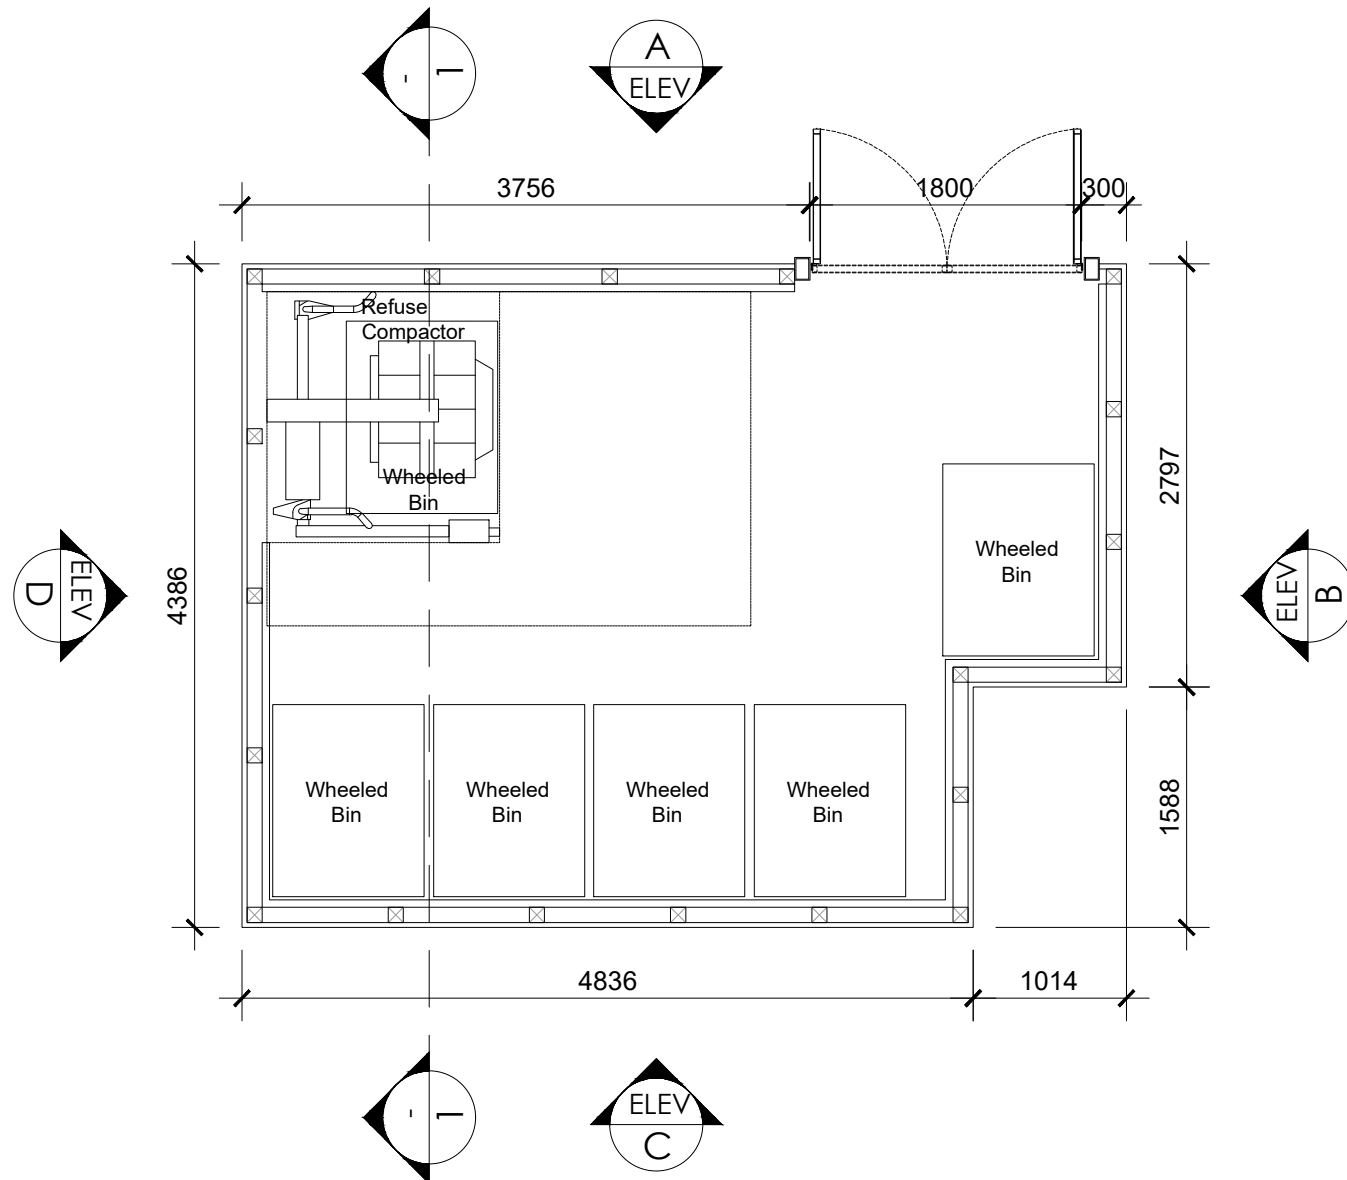
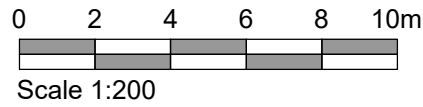
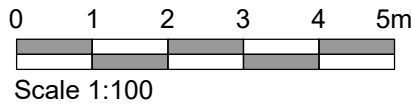
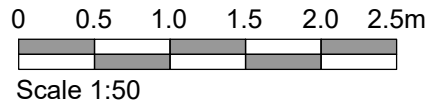


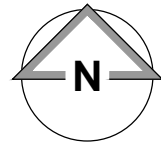

Section 1-1
Scale 1:50

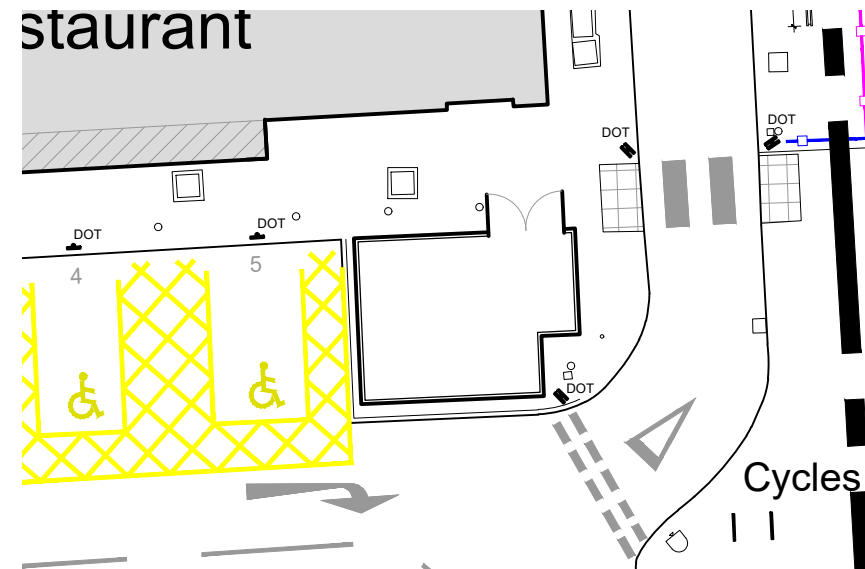

NOTES

- All dimensions and levels are to be checked on site.
- Any discrepancies are to be reported to the architect before any work commences.
- This drawing shall not be scaled to ascertain any dimensions. Work to figured dims only.
- This drawing shall not be reproduced without express written permission from AEW.
- Title overlay drawings and ownership boundaries are produced using all reasonable endeavours. AEW cannot be responsible for the accuracy or scale discrepancy of base plans supplied to them.
- All works are to be undertaken in accordance with Building Regulations and the latest British Standards.
- All proprietary materials and products are to be used strictly in accordance with the manufacturers recommendations.

CDM 2015

Client notified of duties: **At Design Workshops**
Principal Designer: **CSS**

Unless noted below, all known hazards have been highlighted on the drawing.

Drawing Based on:

- Glanville Topo Survey Reference: 4230194 / 4101
Dated: Apr 2023
- OS Map

Notes:
All drawings to be read in conjunction with all other drawings as noted on issue sheet.

ELEVATION FINISHES	
	Remote Bin Store Grey cladding panels

B	16/06/2023	LMD	JUS
Updated to reflect latest site			
A	03/05/2023	SF	EOH
Site layout updated according to ADL Traffic and Highways comments.			
-	24/04/2023	LMD	EOH
Initial Issue			
REV	Date	Drawn by:-	Checked by:-
Status	Purpose of Issue		
S2	For Information		
drawing stage	Planning		
client	McDonald's Restaurants Ltd		
project	Coopers Lane Knowsley	store	1888
drawing title	Remote Bin Store		
date	24/04/2023	drawn	LMD
scale@A3	Varies	checked	EOH

PLANNING

Remote Bin Store