



Overview	Trees affected
Tree removal: Cat A	Not applicable
Tree removal: Cat B	Not applicable
Tree Removal: Cat C	Not applicable
Tree Removal: Cat U	Not applicable
Tree work as recommendations	See Appendix 1
RPA: Foundations	Not applicable
RPA: New Hard Landscape	Not applicable
RPA: Existing Hard Landscape	Not applicable
RPA: New Underground Services	Not applicable
RPA: Soil Compaction	Not applicable
Other issues	Not applicable

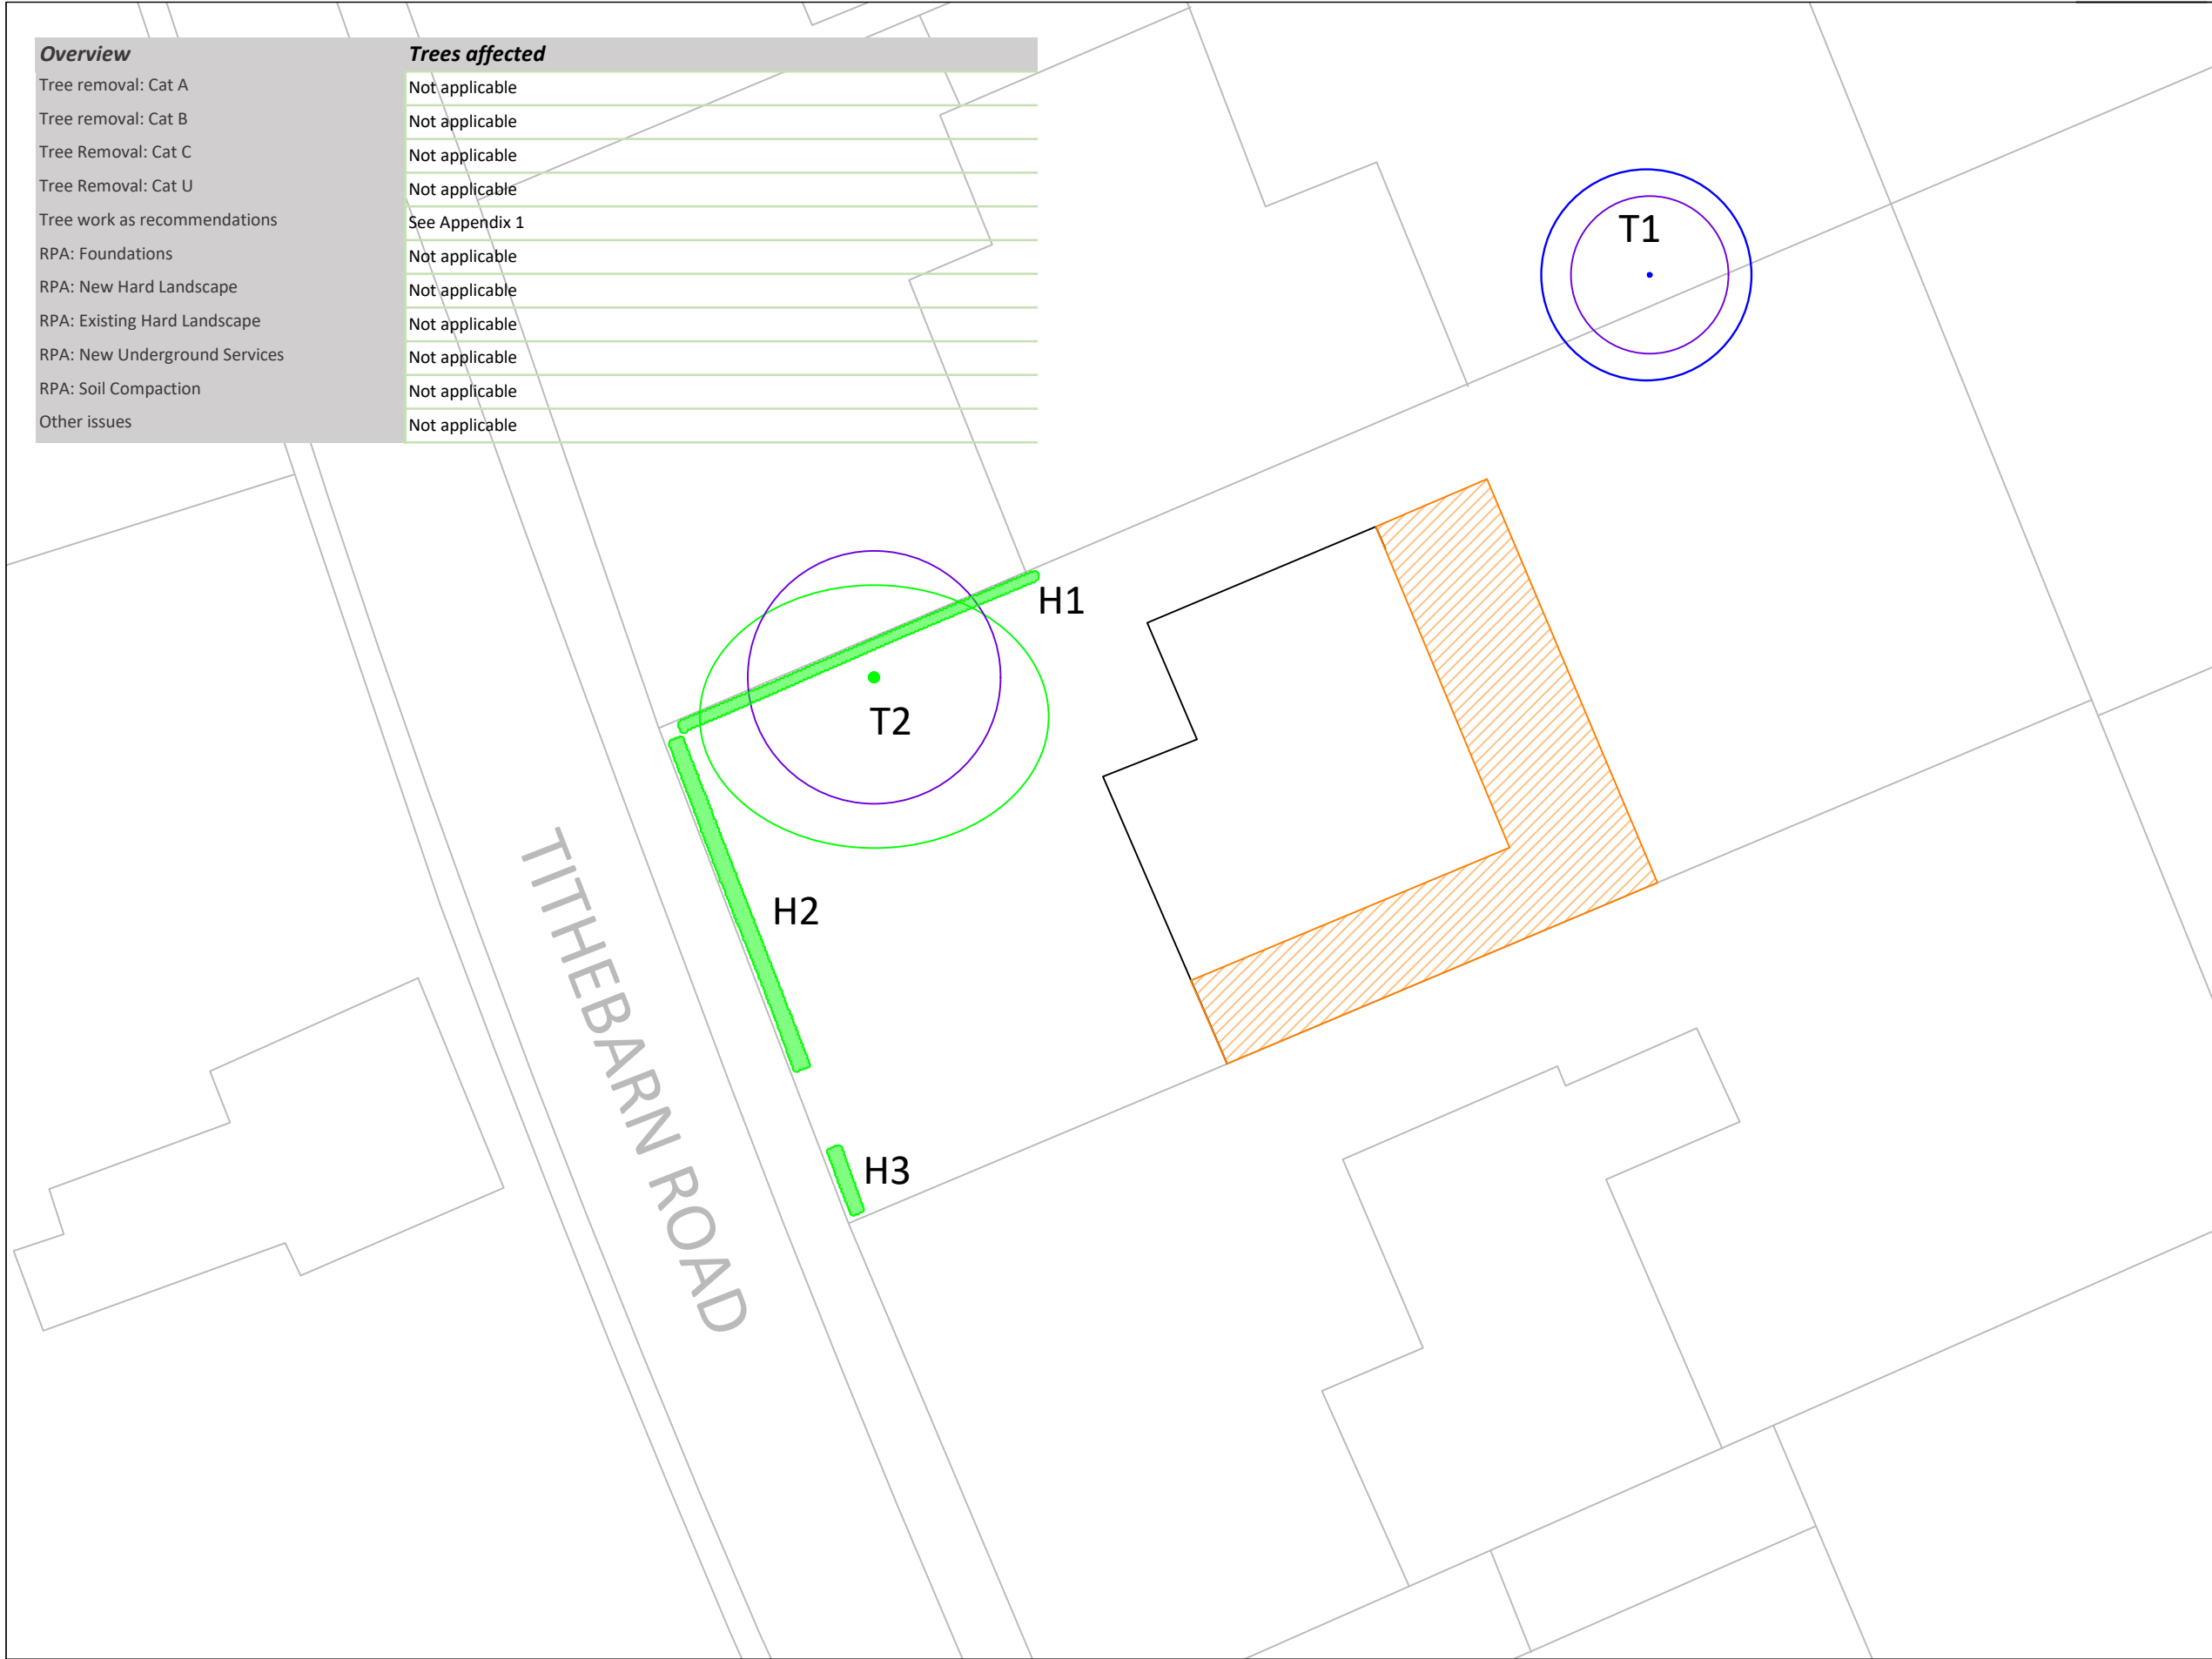

Symbol Guide

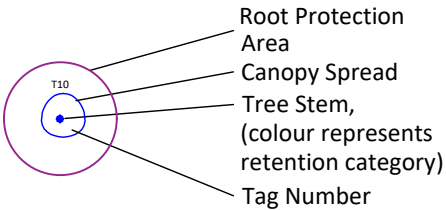

BS5837:2012 - Tree Category

Category A Trees

Category C Trees

Category B Trees

Category U Trees

Tree Protection & Removal

Proposed Tree Removal

Construction Exclusion Zone

The original of this drawing is produced in colour; a monochrome copy should not be relied upon as trees are categorised using a colour code.

Canopy spread (N, S, E, W) is approximate. Stem diameter (DBH) is taken at 1.5m above ground level, whether of single or multi-stem trees. Stem diameter is functional to determine the extent of the Root Protection Area (RPA).

Project Name:	31 Tithebarn Road
Drawing Title:	Arboricultural Impact Assessment
Drawing ID:	0222-TBR-AIA-A
Drawn By:	AM
Approved By:	DE
Date:	February 2022
Scale:	1:200 @A3