




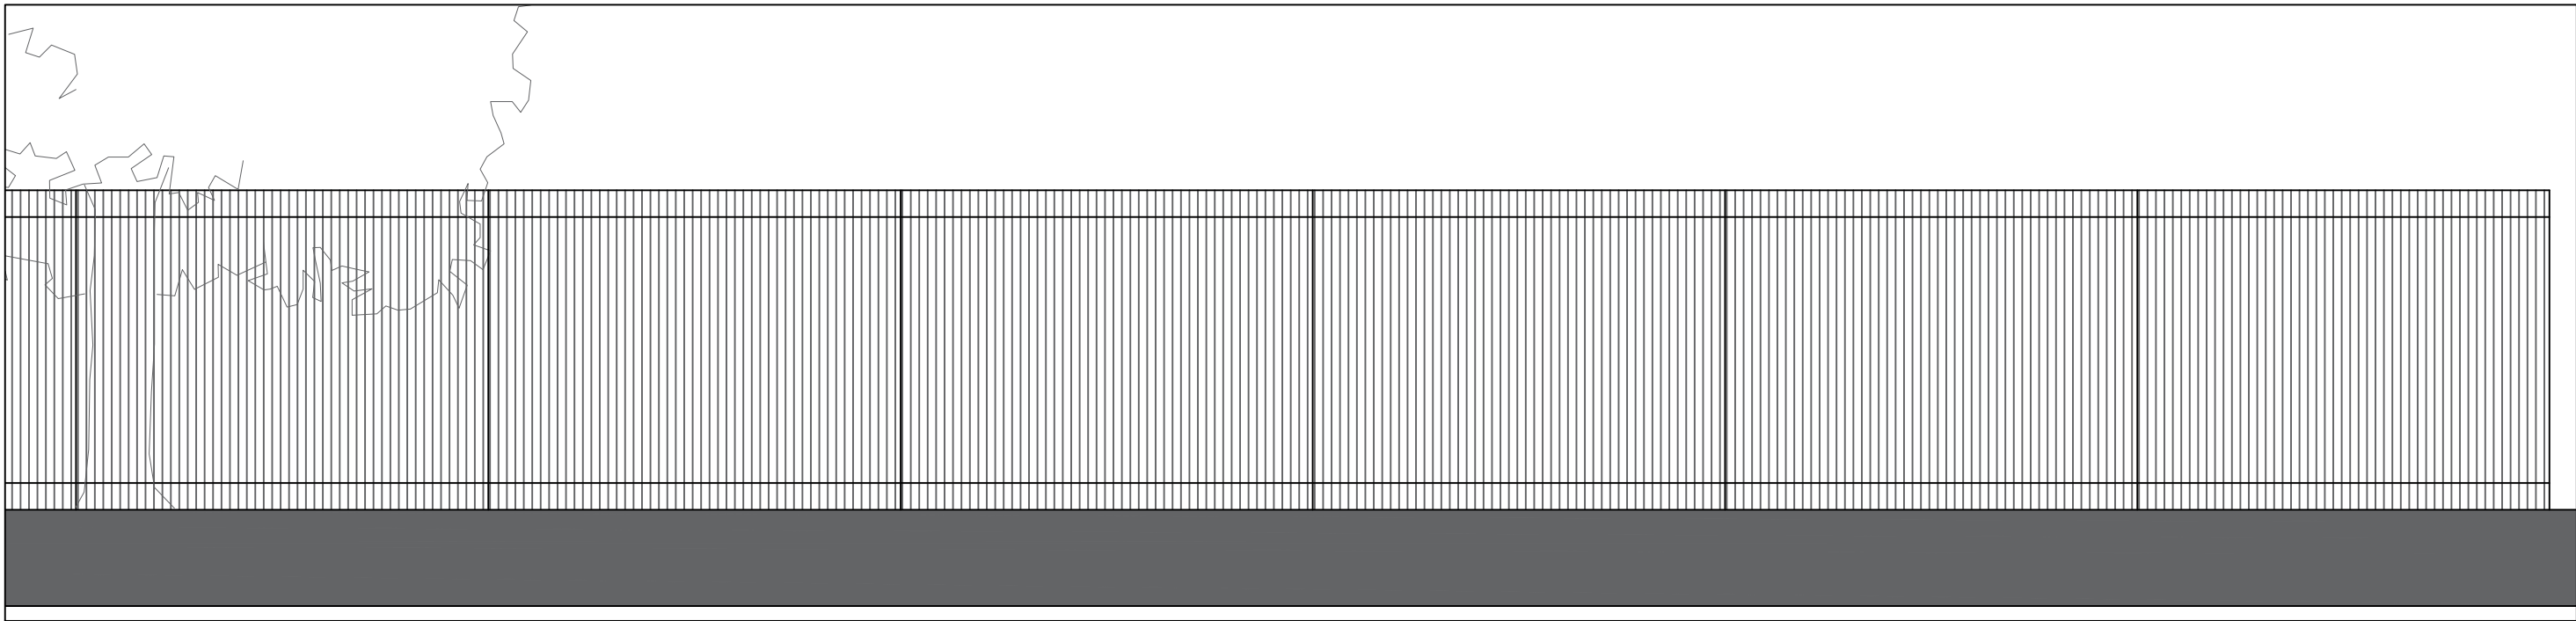



EXISTING ELEVATION A-A SCALE 1:50 @ A2

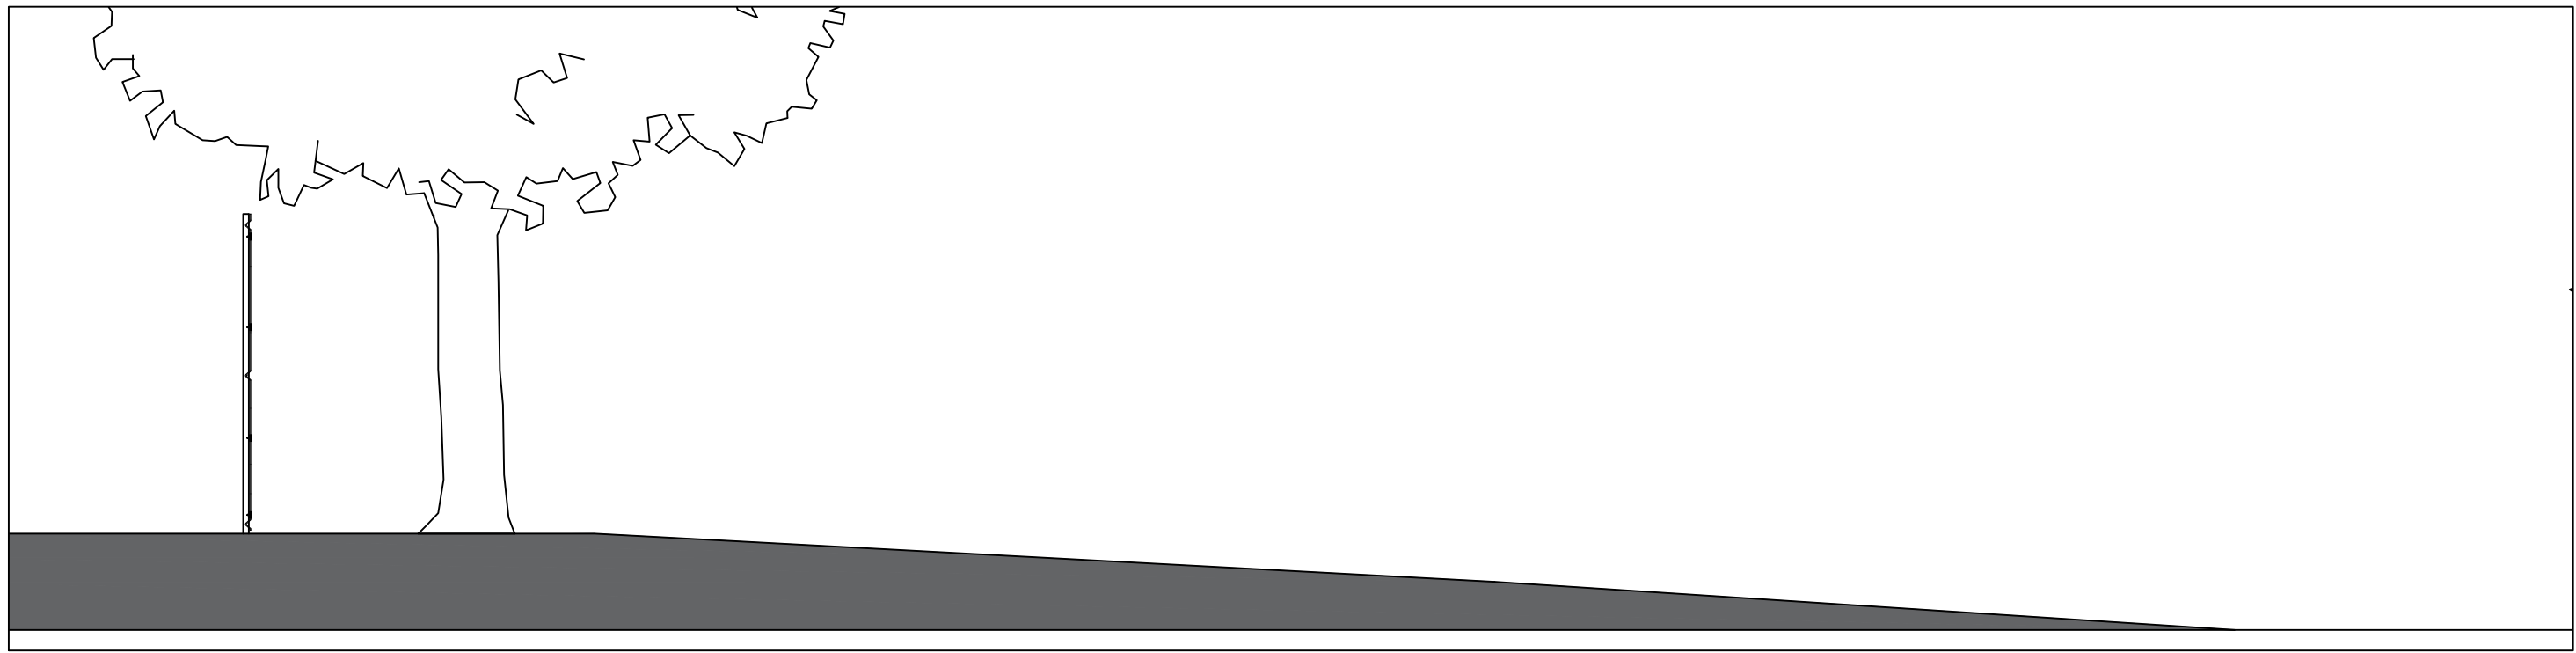

EXISTING ELEVATION B-B SCALE 1:50 @ A2

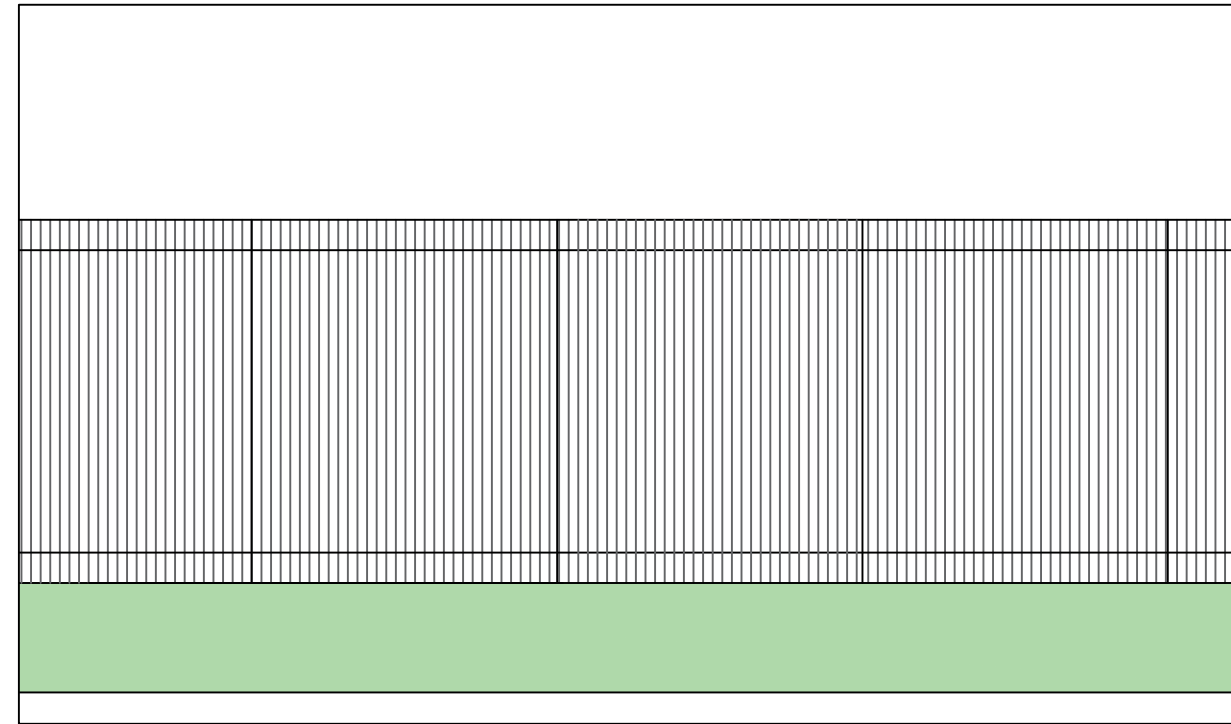

EXISTING SECTION C-C SCALE 1:50 @ A2

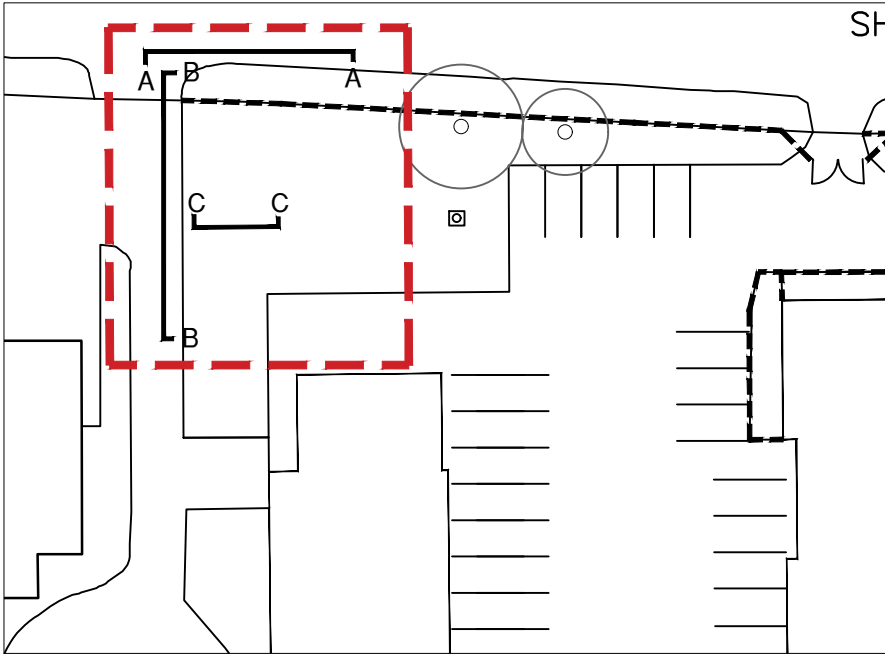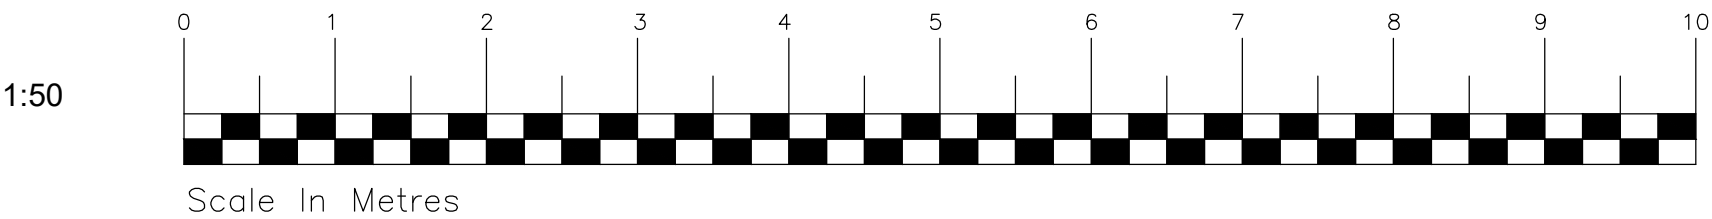

ELEVATION KEY

Rev	Amendments	Date

PLANNING

 PROPERTY AND CONSTRUCTION CONSULTANTS Claire Court Oriel Road Bootle Liverpool L20 7AD Tel No: (0151) 944 2030 Fax No: (0151) 944 1625 E-mail: cs@cunliffes.com	Client Tuneside Ltd	Drawing Title Existing Elevations and Sections		
		Drawn	Date	Checked
	Project Title St Lukes CPS, Whiston Safeguarding Works	JF	Jun 24	JH
		SCALE	1:50 @ A2	
 Chartered Practice 	DWG No.		7417_P03	