




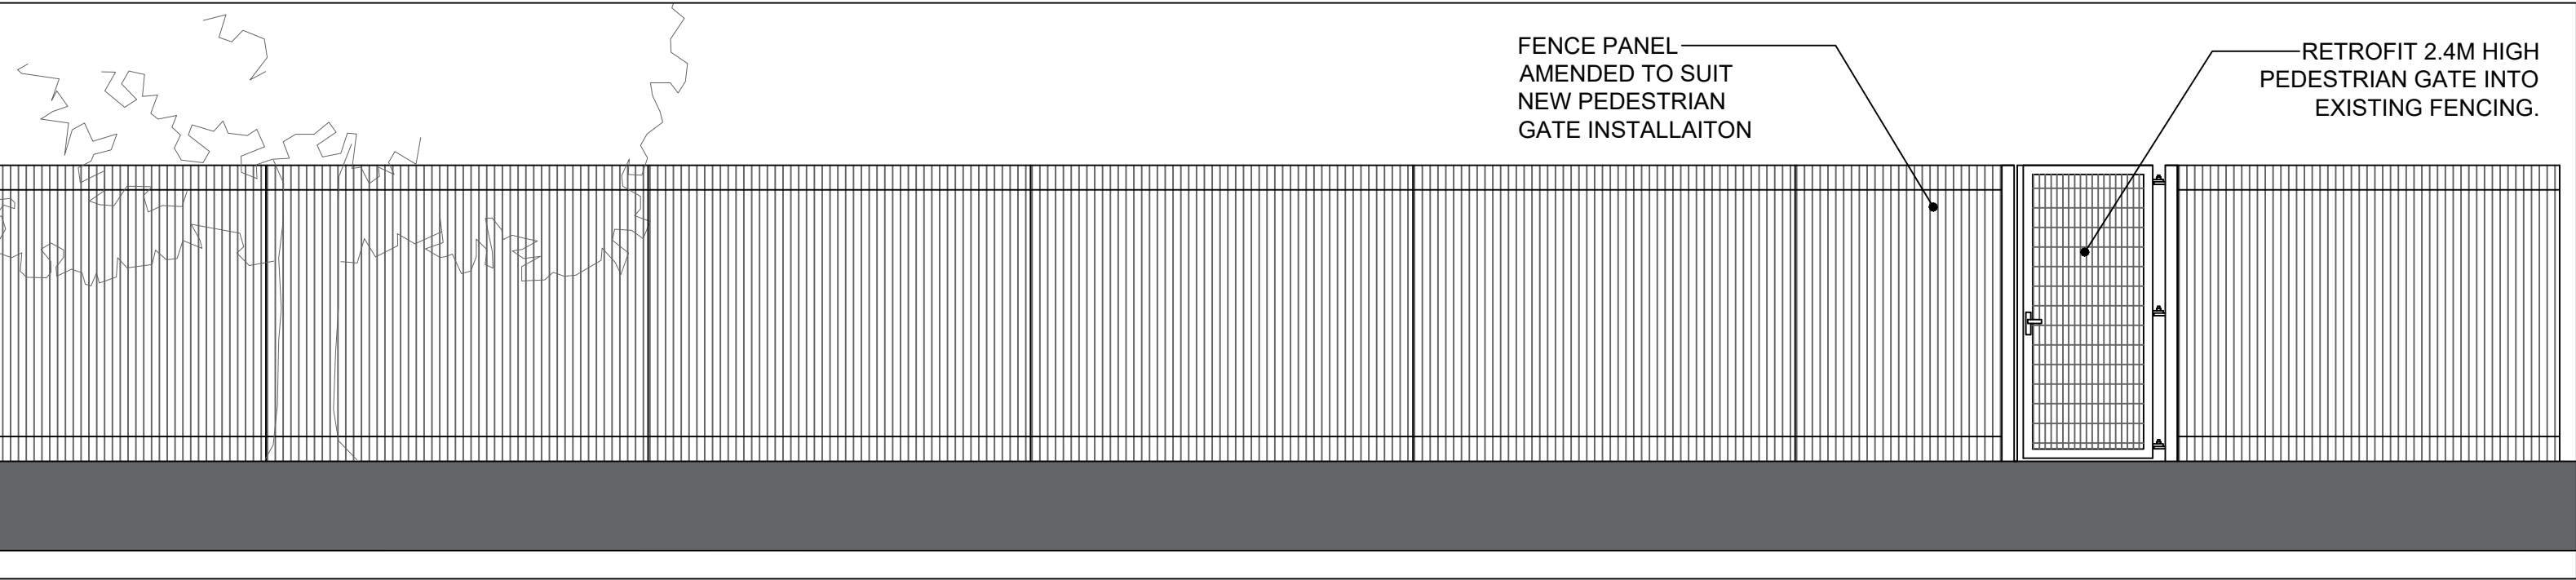


PROPOSED ELEVATION A-A SCALE 1:50 @ A2

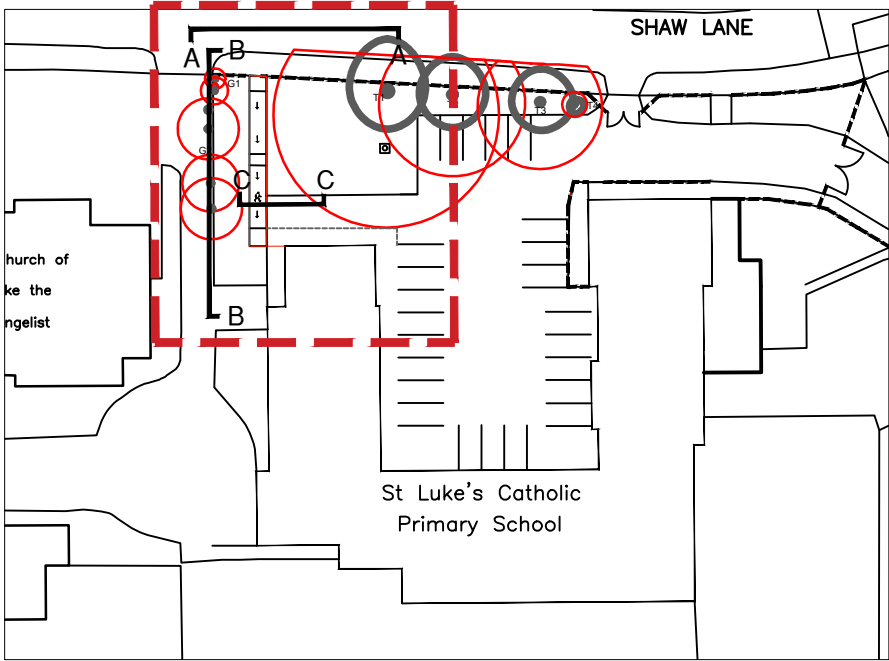


ELEVATION KEY

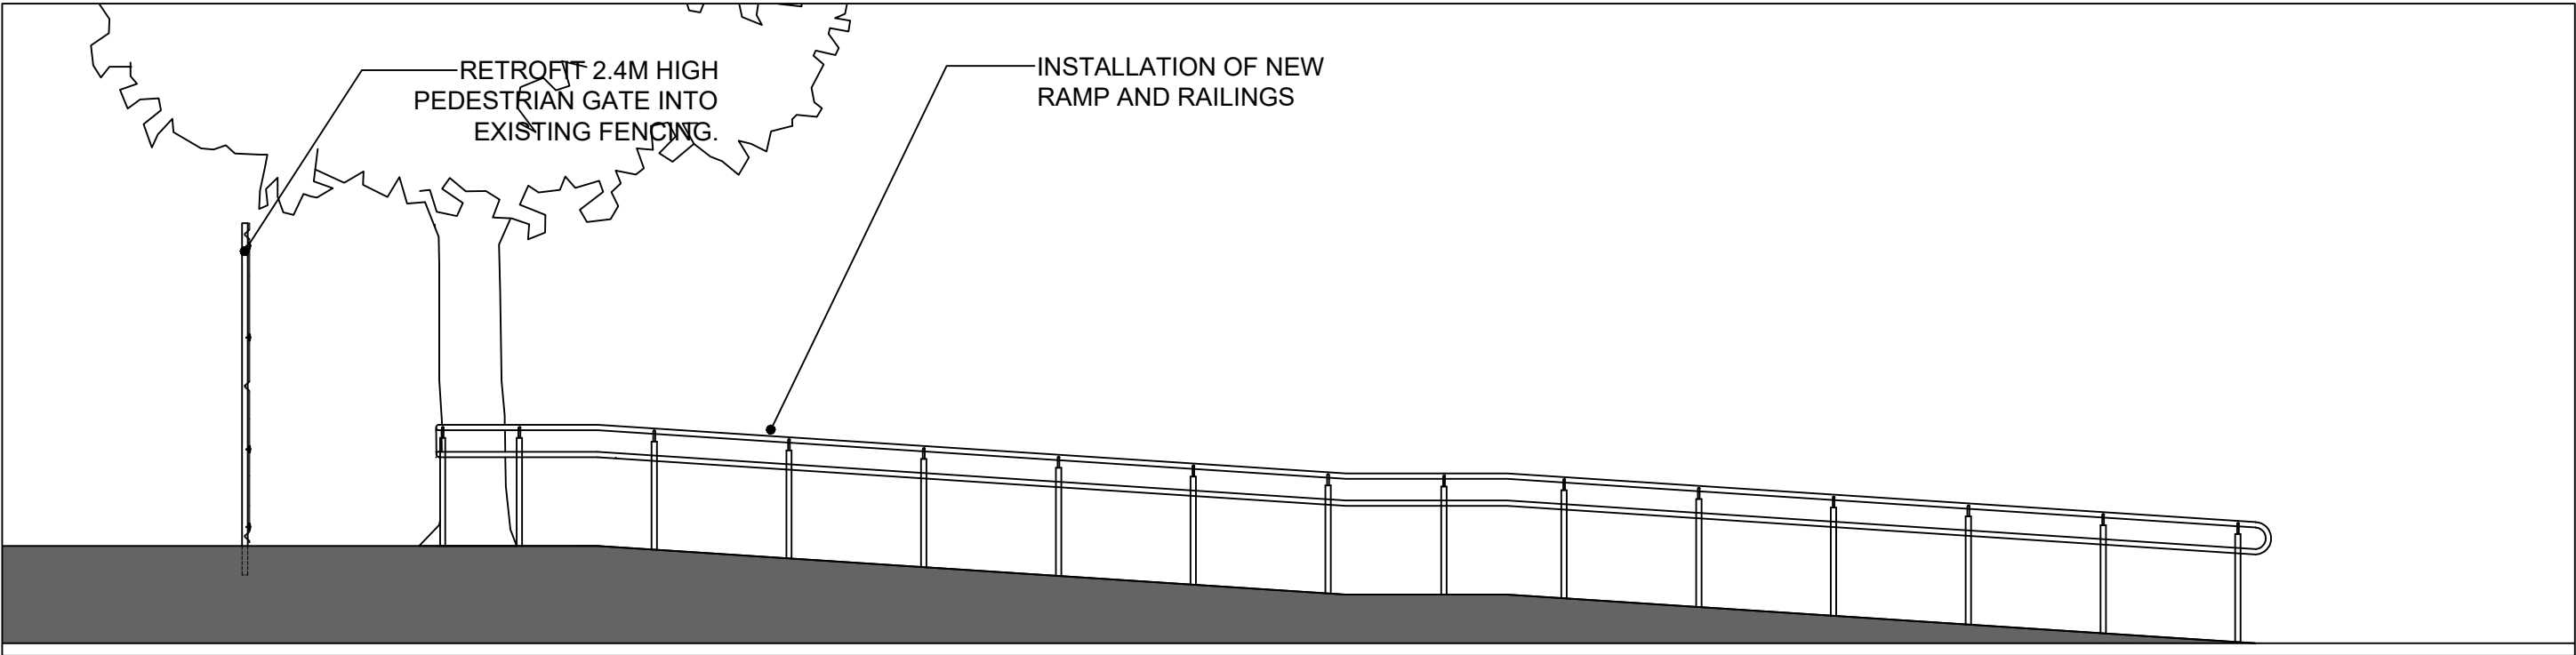

PROPOSED ELEVATION B-B SCALE 1:50 @ A2

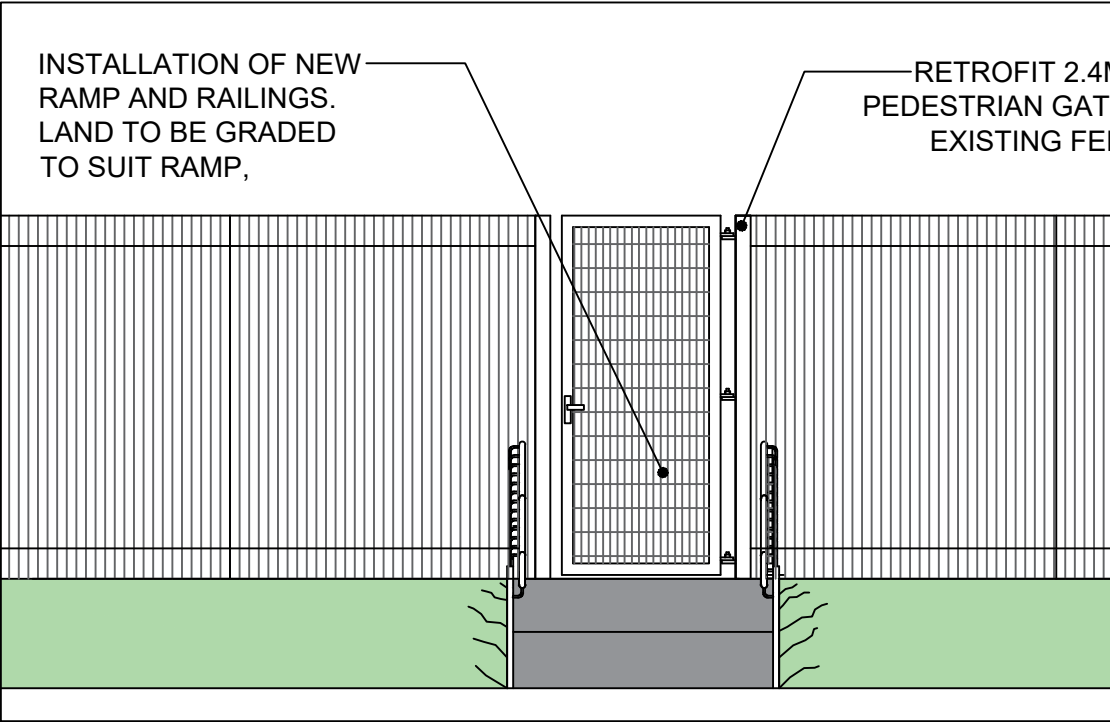

PROPOSED SECTION C-C SCALE 1:50 @ A2

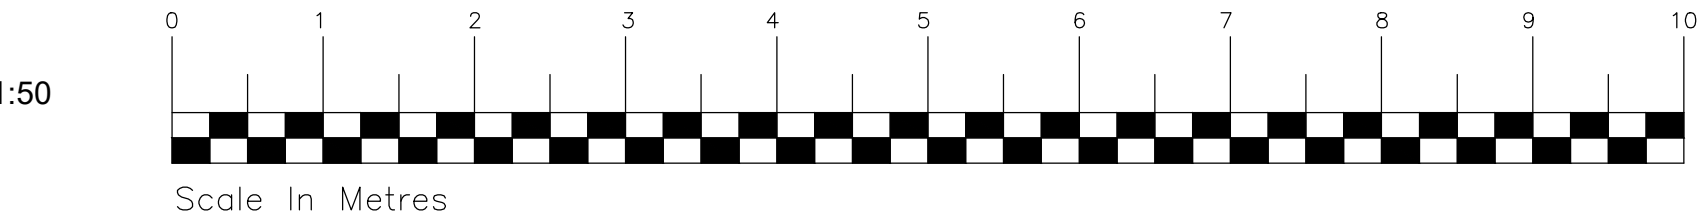

Rev	Amendments	Date

PLANNING

 PROPERTY AND CONSTRUCTION CONSULTANTS Claire Court Oriol Road Bootle Liverpool L20 7AD  Tel No: (0151) 944 2030 Fax No: (0151) 944 1625 E-mail: cs@cunliffes.com	Client Tuneside Ltd		Drawing Title Existing and Proposed Elevation			
	Project Title St Lukes CPS, Whiston Safeguarding Works		Drawn	Date	Checked	
			JF	Jun 24	JH	
			SCALE	1:50 @ A2		
			DWG No.	7417_P04		
RIBA  Chartered Practice						