
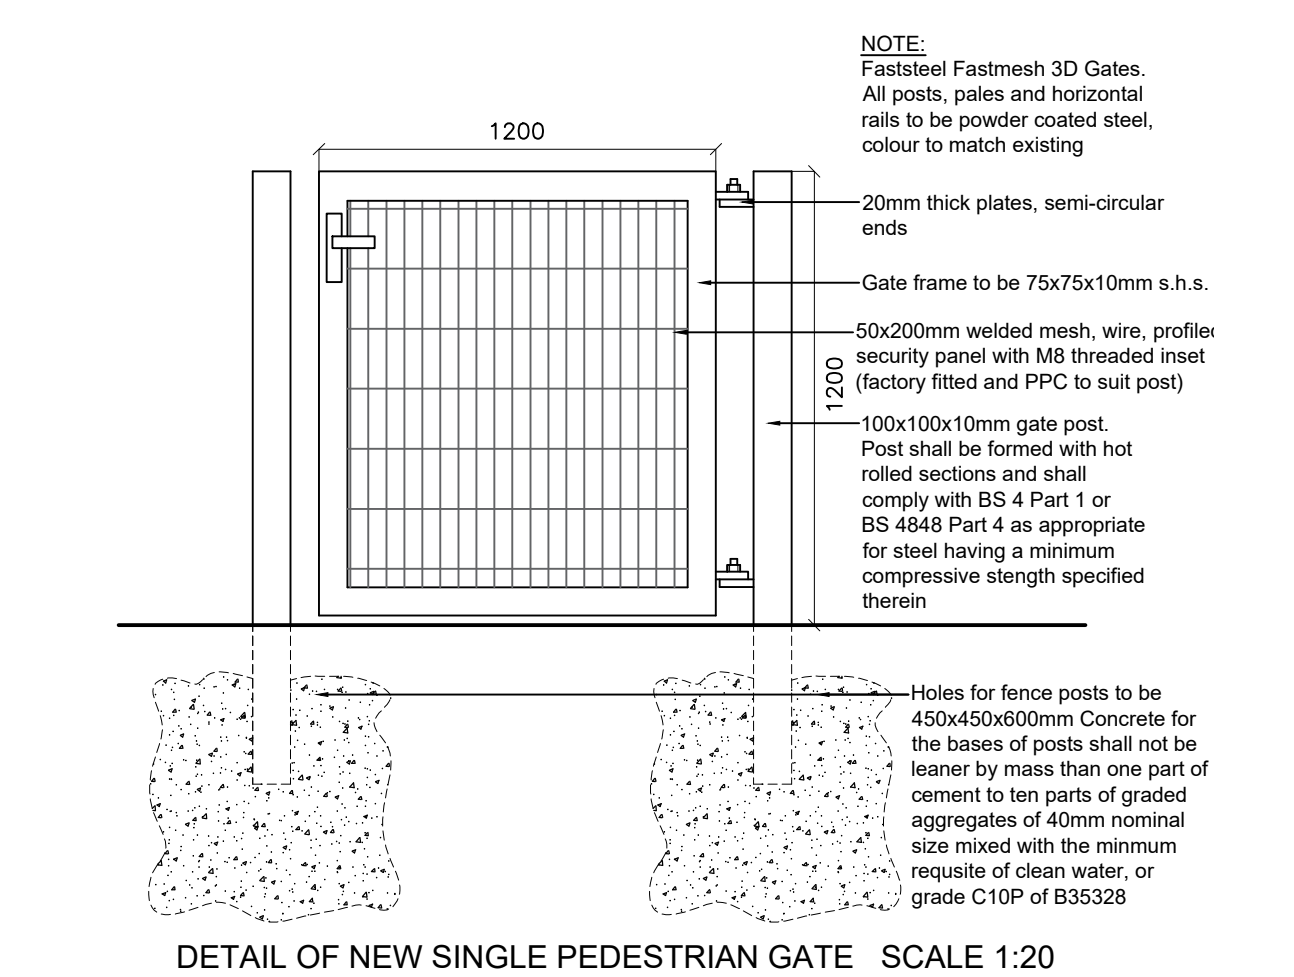
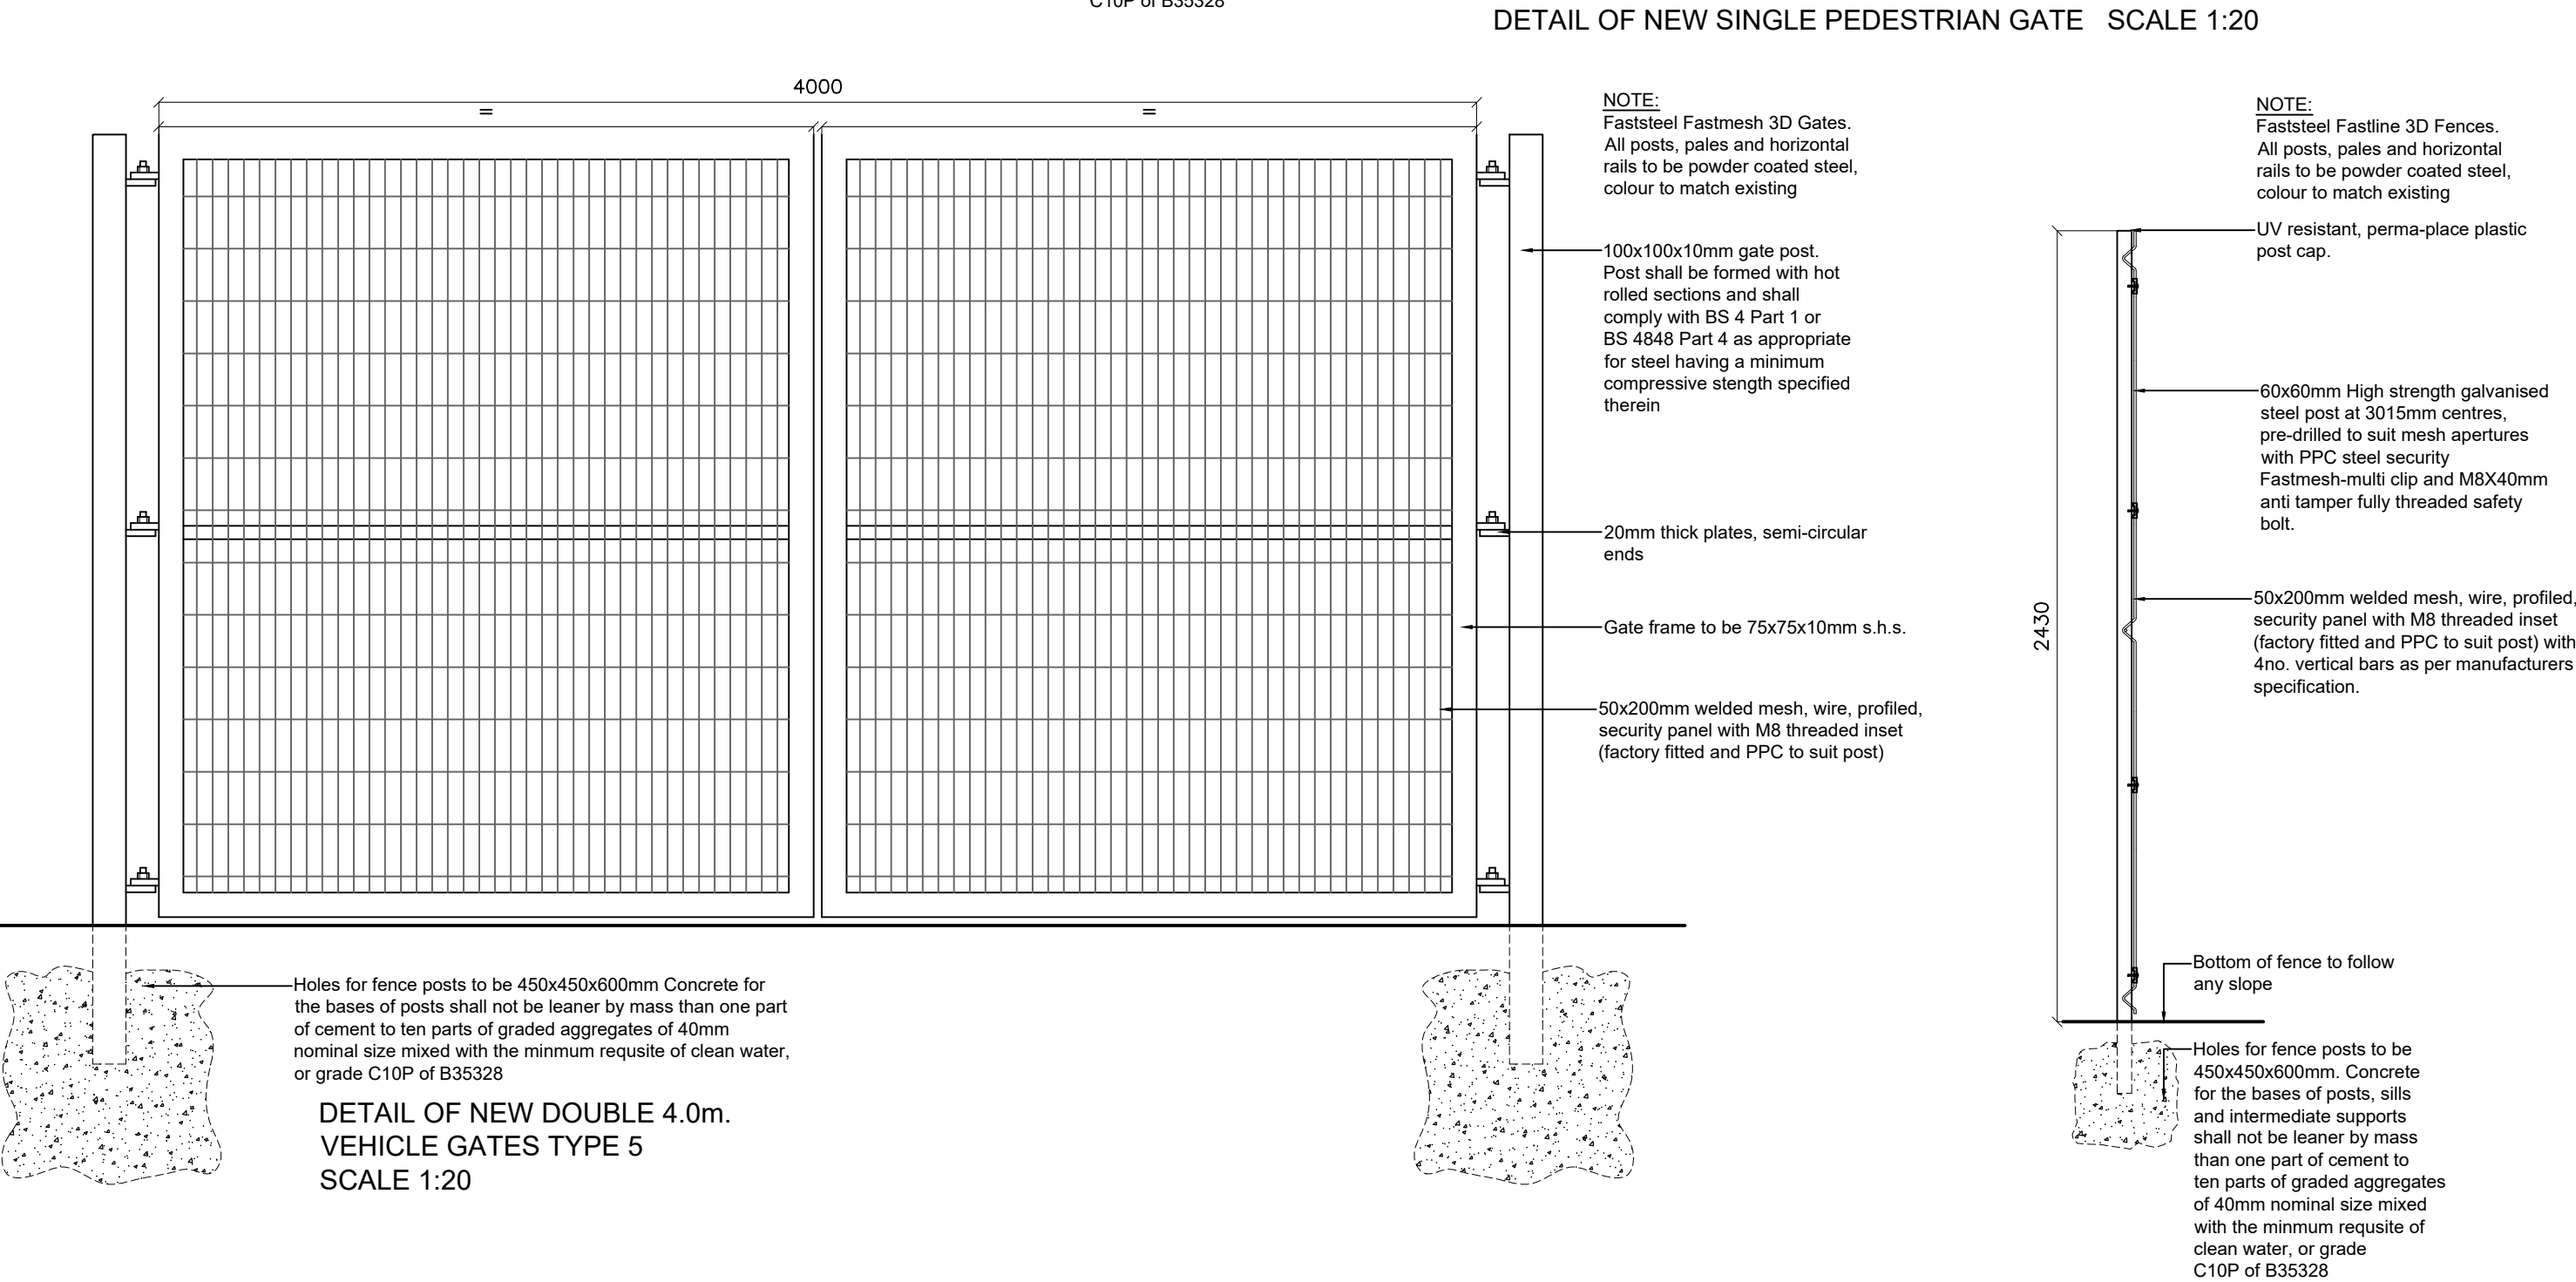


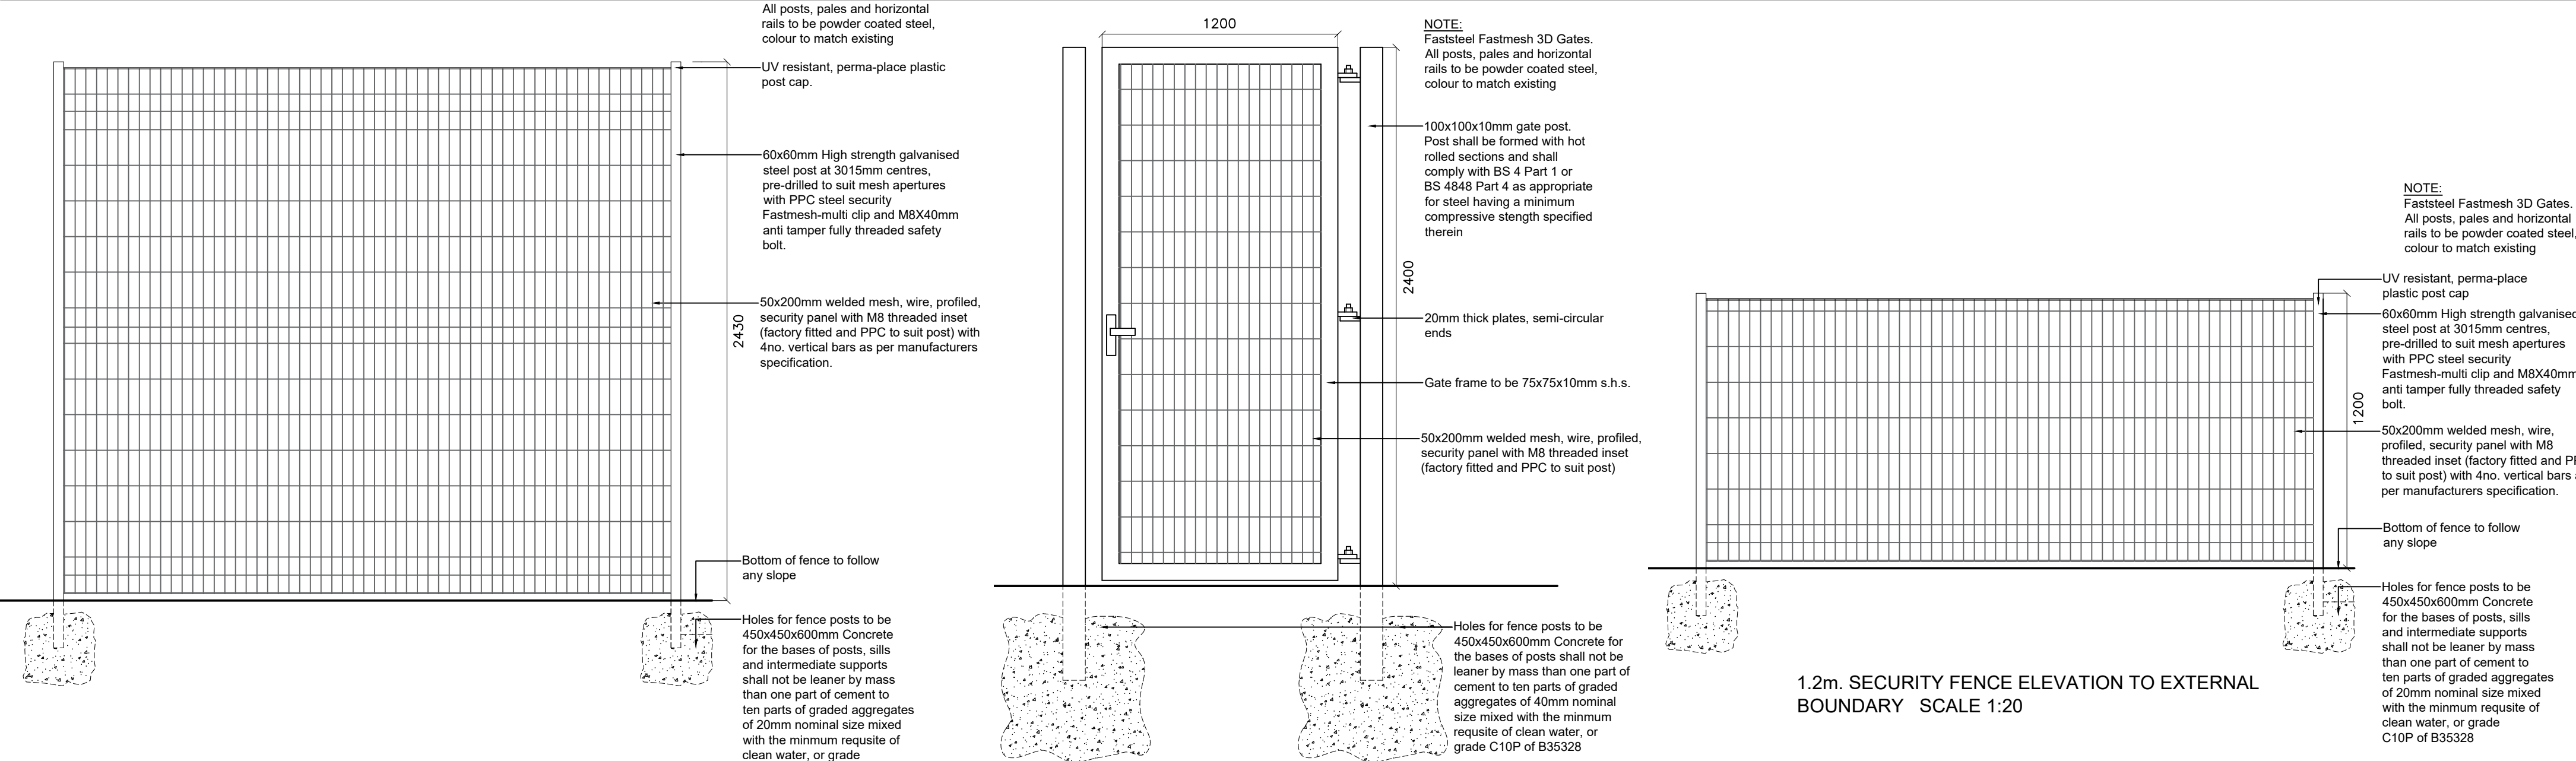

2.4m. SECURITY FENCE SECTION TO EXTERNAL BOUNDARY SCALE 1:20

Rev	Amendments	Date															
PLANNING																	
 PROPERTY AND CONSTRUCTION CONSULTANTS Claire Court Oriell Road Bootle Liverpool L20 7AD Chartered Practice 		<table><tr><td colspan="3">Client Tuneside Ltd</td></tr><tr><td colspan="3">Drawing Title Proposed Fencing</td></tr><tr><td>Drawn JF</td><td>Date Jun 24</td><td>Checked JH</td></tr><tr><td>SCALE 1:20 @ A2</td><td colspan="2"></td></tr><tr><td>DWG No.</td><td colspan="2">7417_P04</td></tr></table>	Client Tuneside Ltd			Drawing Title Proposed Fencing			Drawn JF	Date Jun 24	Checked JH	SCALE 1:20 @ A2			DWG No.	7417_P04	
Client Tuneside Ltd																	
Drawing Title Proposed Fencing																	
Drawn JF	Date Jun 24	Checked JH															
SCALE 1:20 @ A2																	
DWG No.	7417_P04																
Project Title St Lukes CPS, Whiston Safeguarding Works																	