



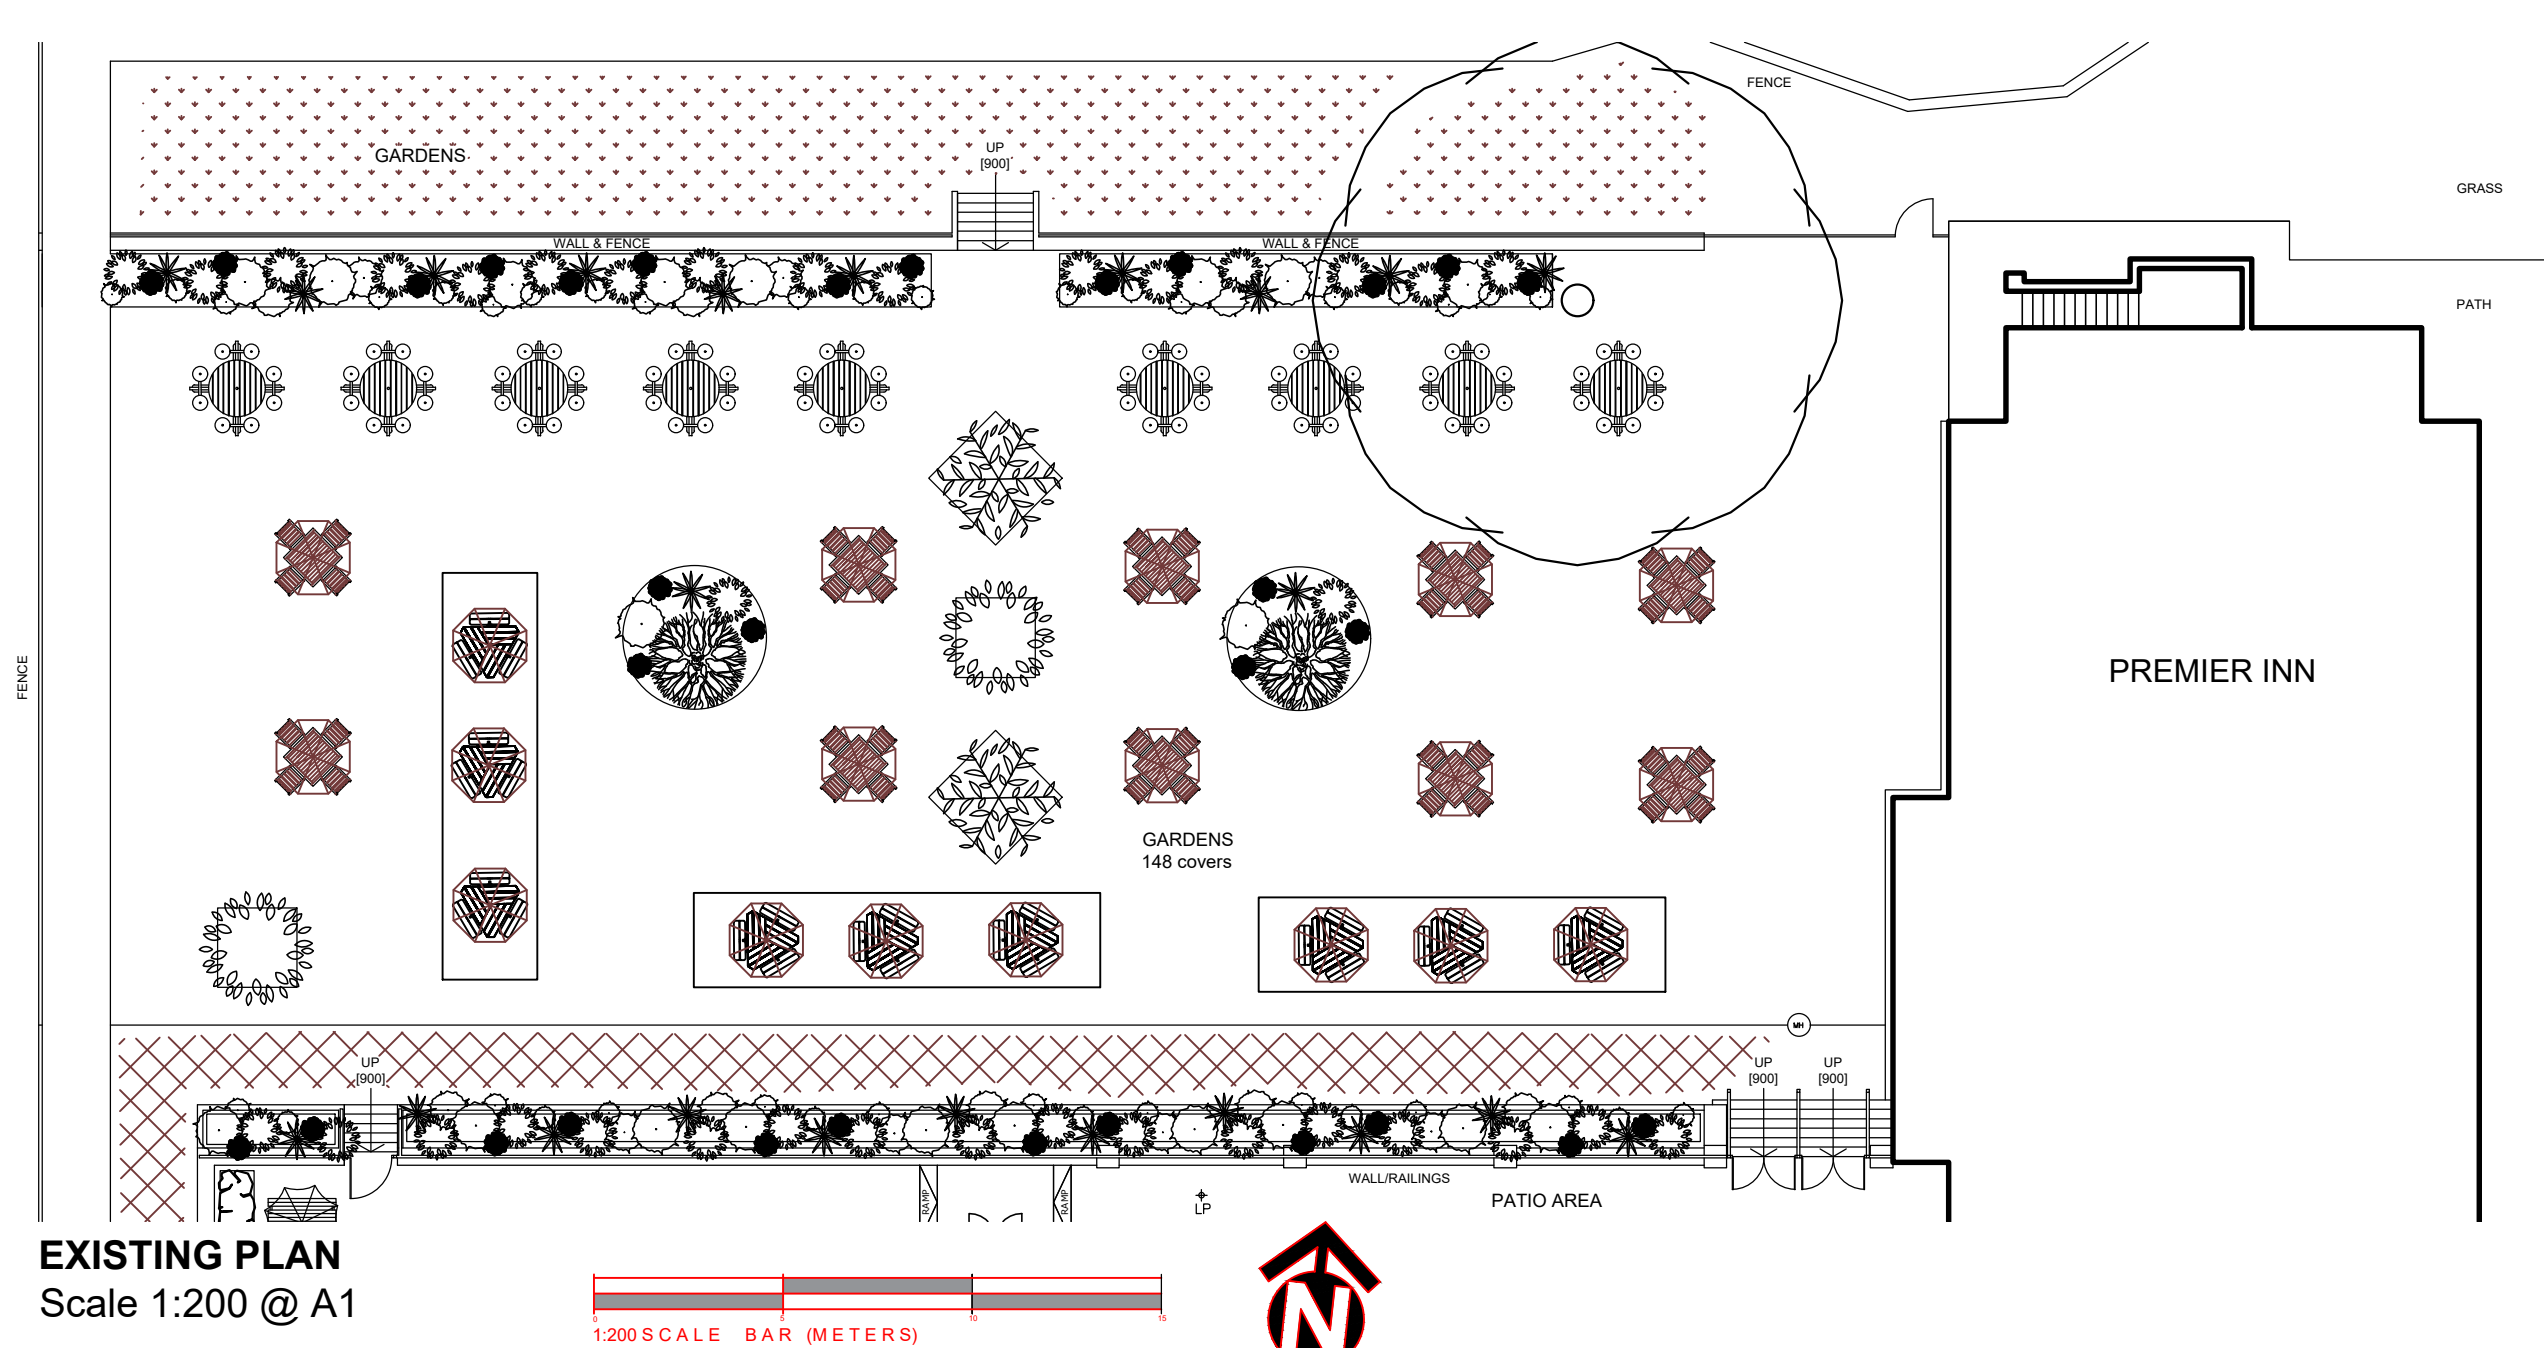


EXISTING PLAN
Scale 1:200 @ A1

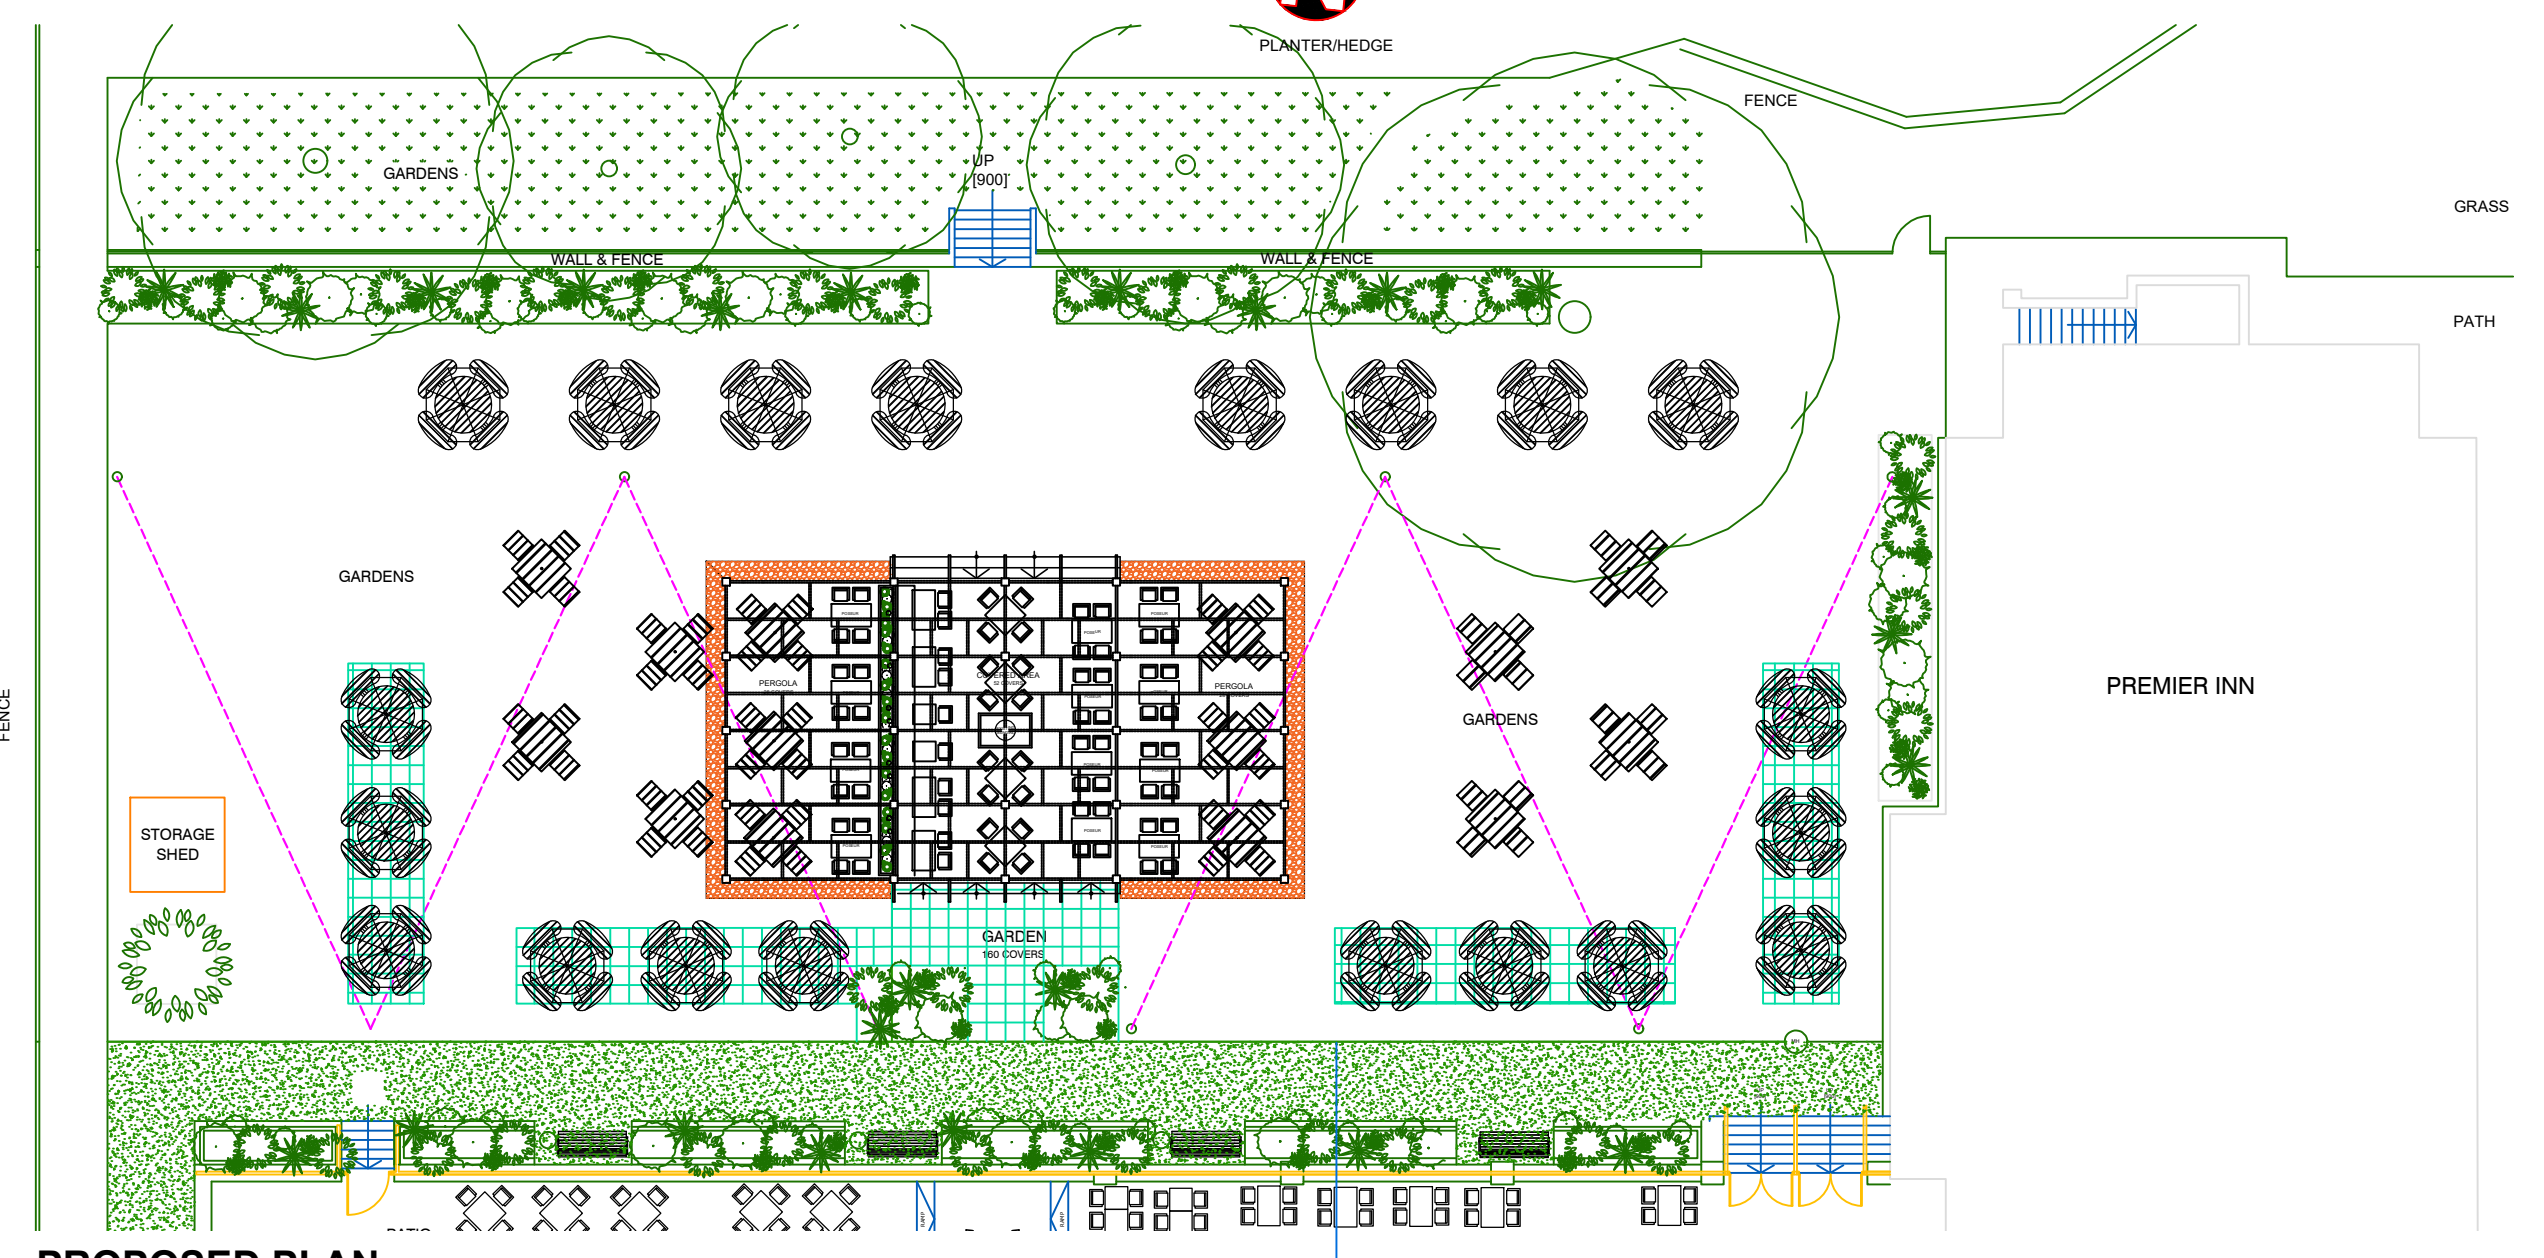


PROPOSED PLAN
Scale 1:200 @ A1


New 'Pergola' style timber structure. Central section to be raised by 2 steps with banquette seating to one side as shown. All timber elements to receive clear weatherproofing finish.

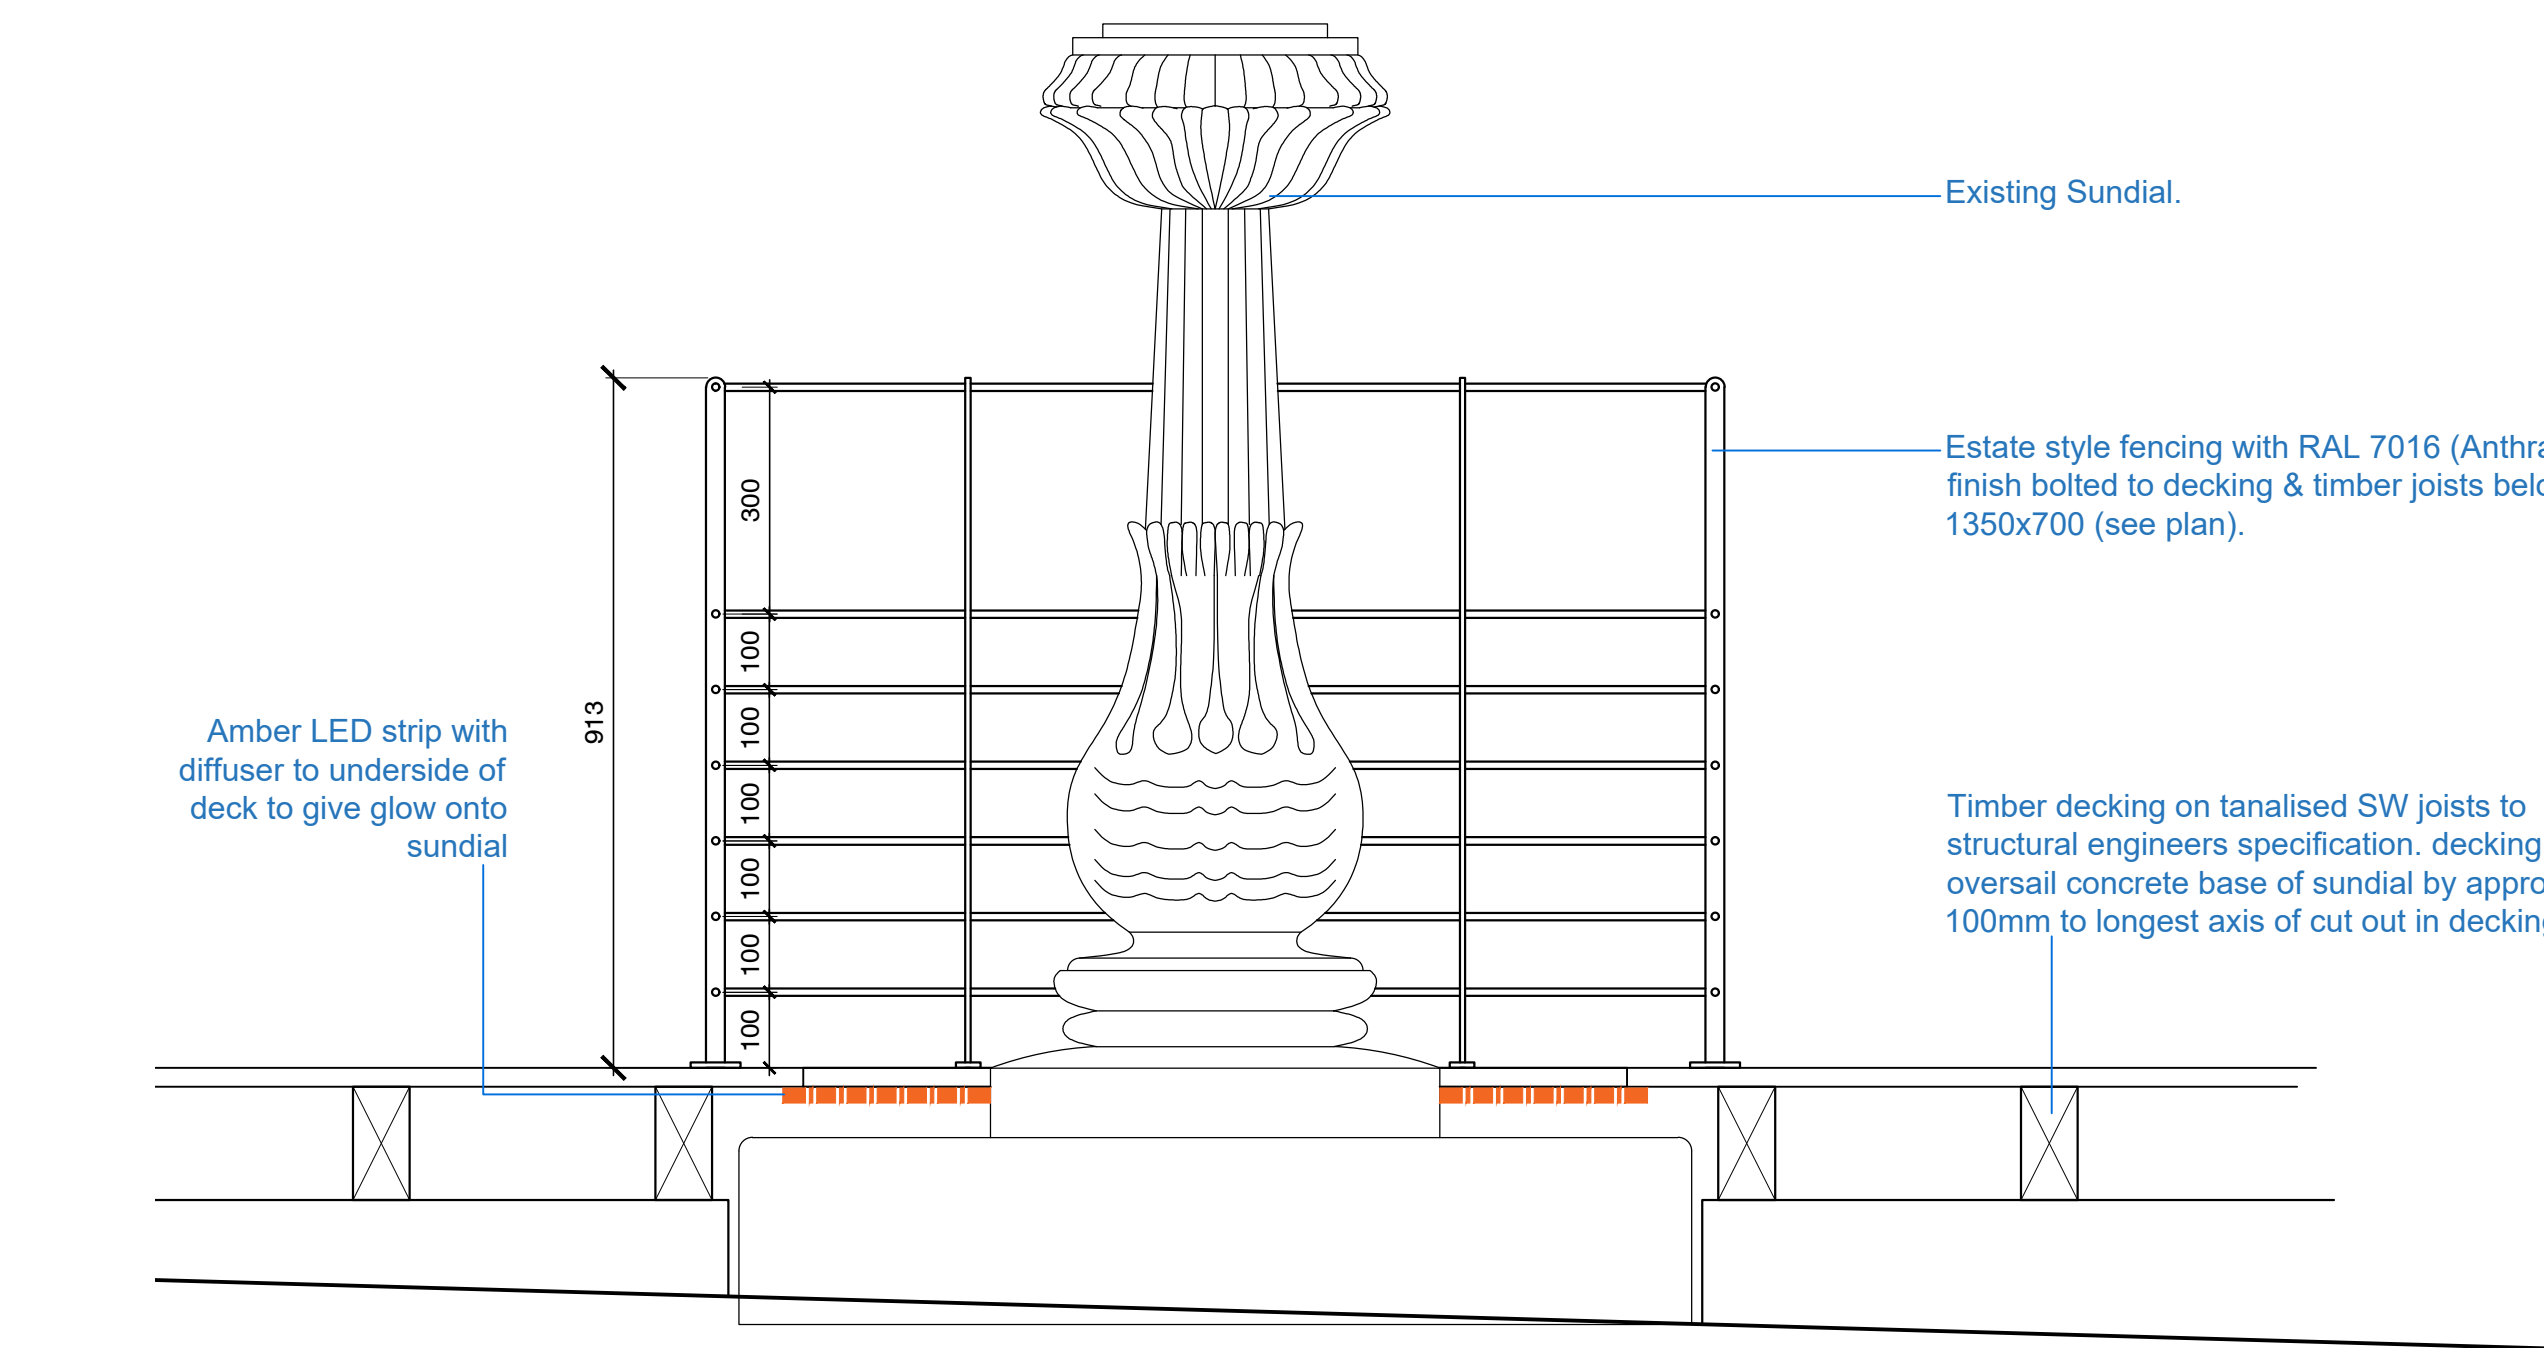


RAILINGS AROUND FOUNTAIN ELEVATION
Scale 1:10 @ A1

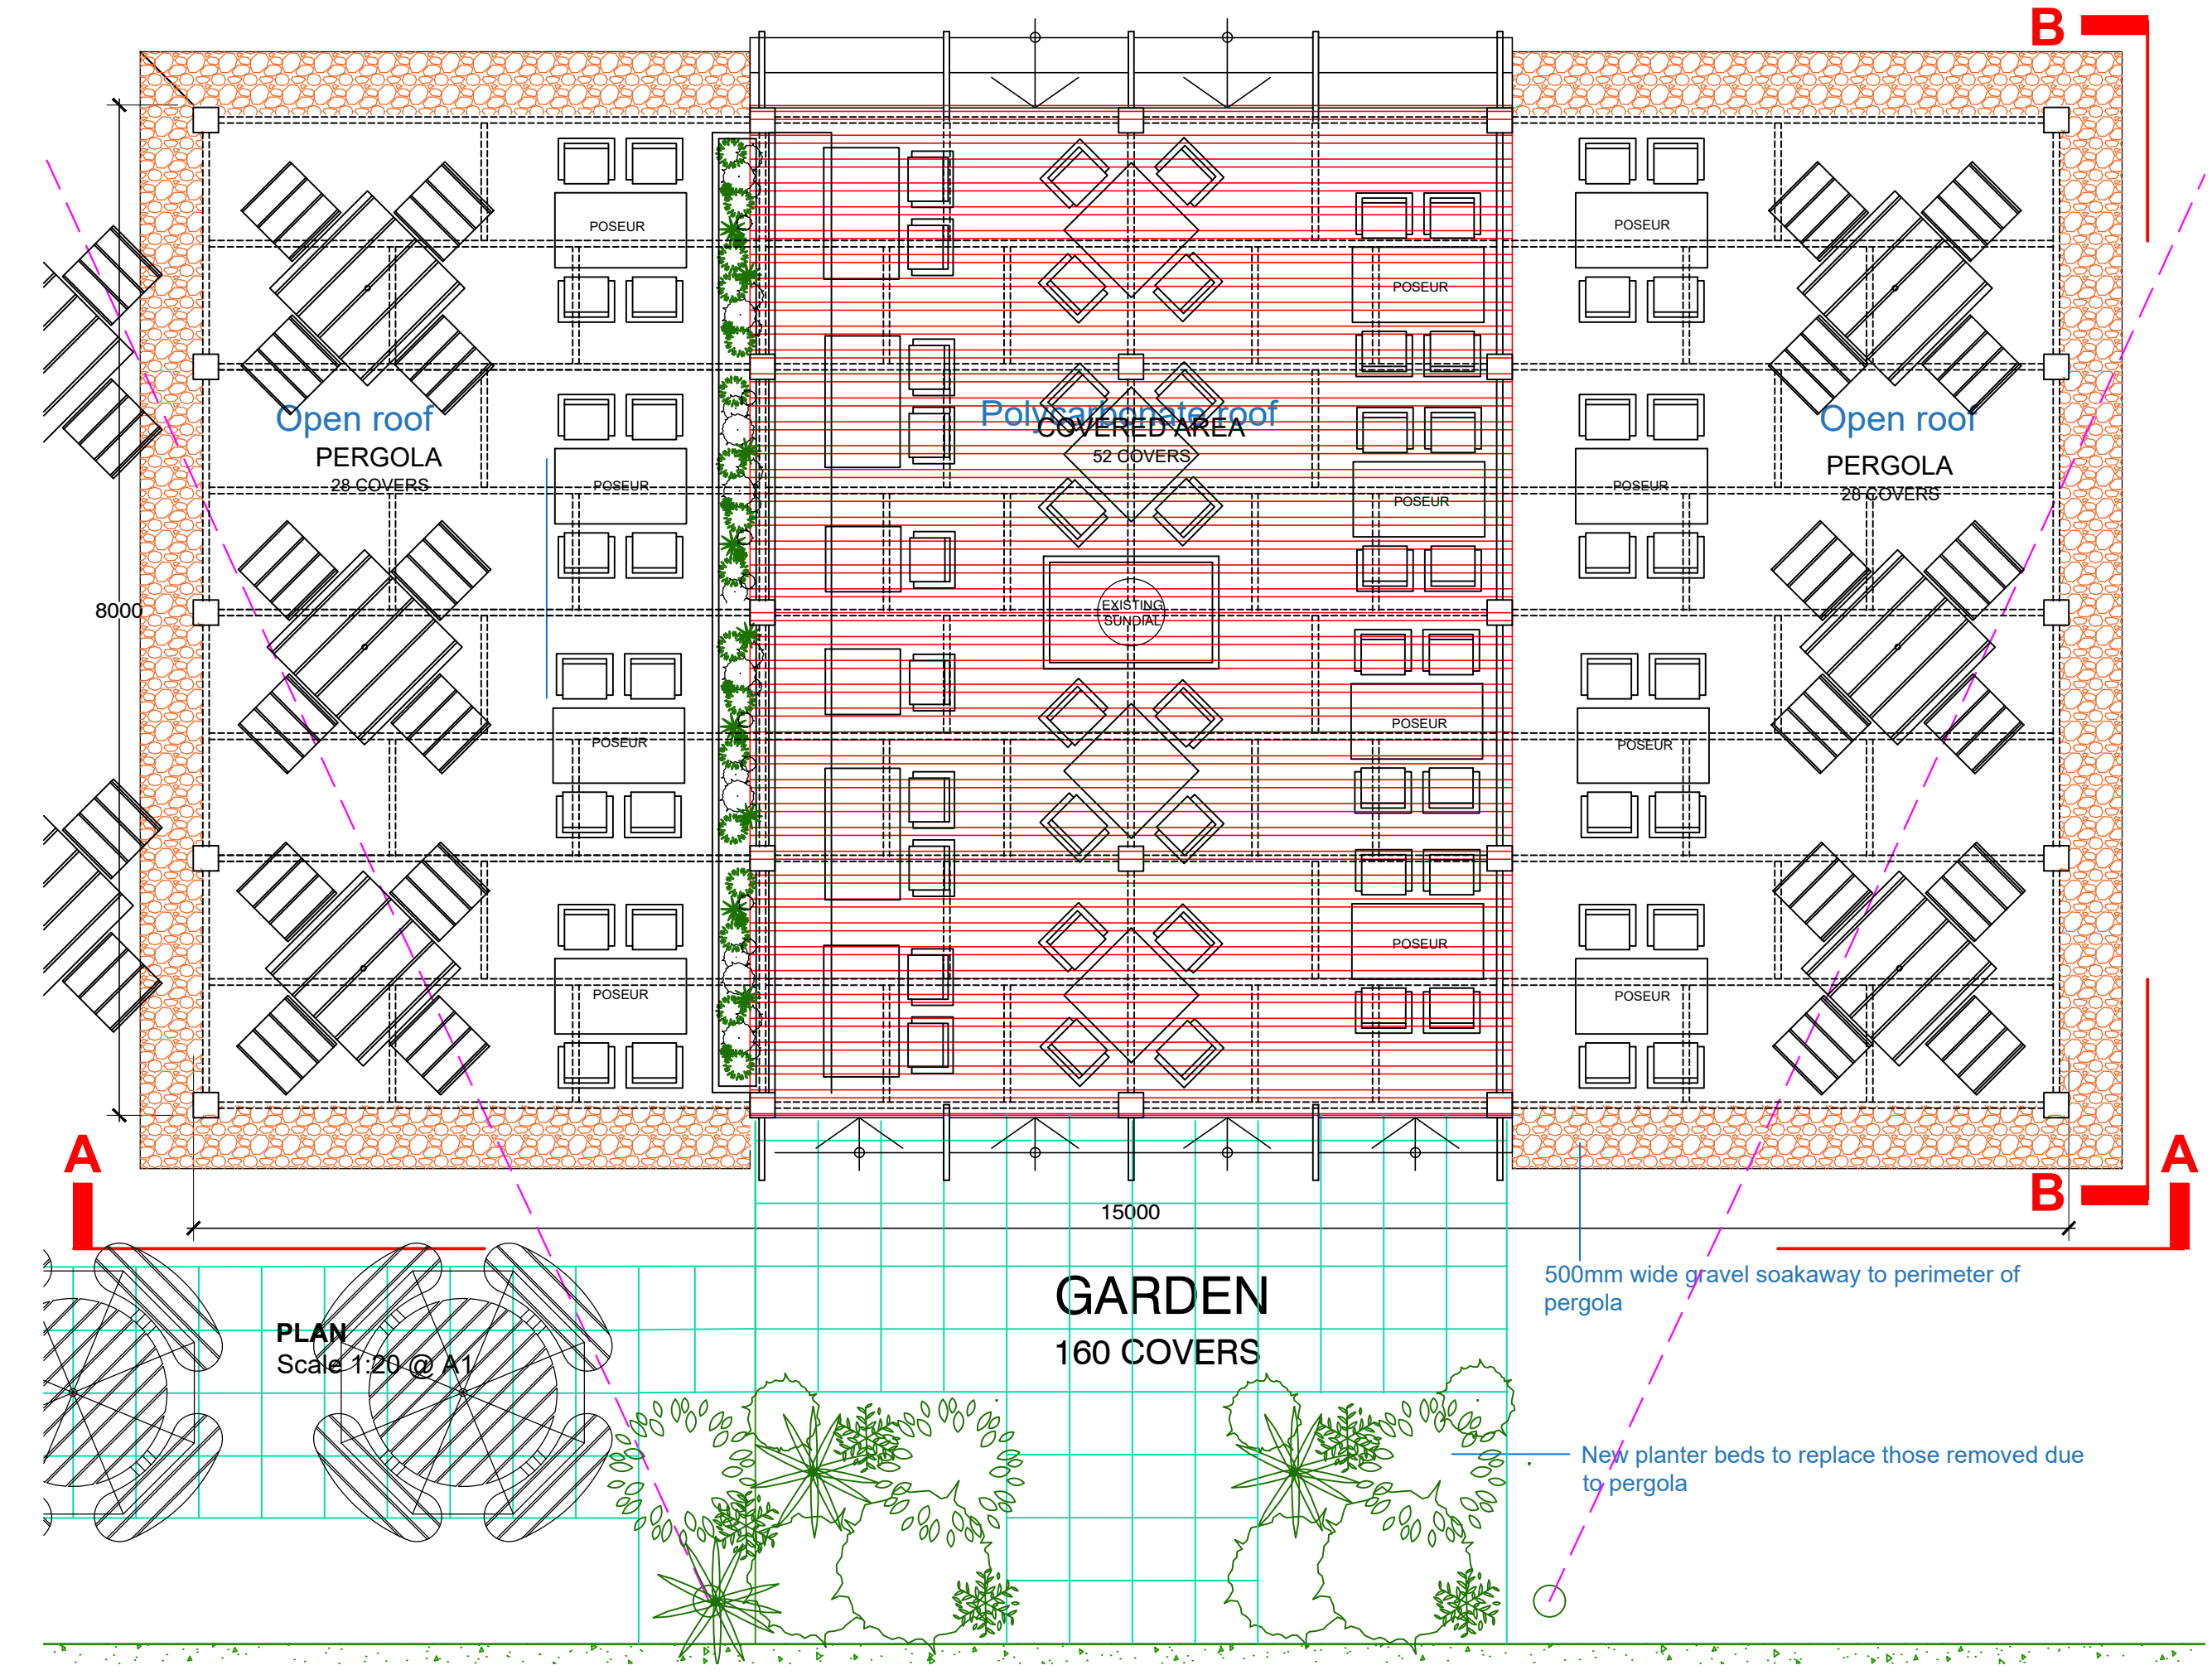

PERGOLA STRUCTURE PLAN
Scale 1:50 @ A1

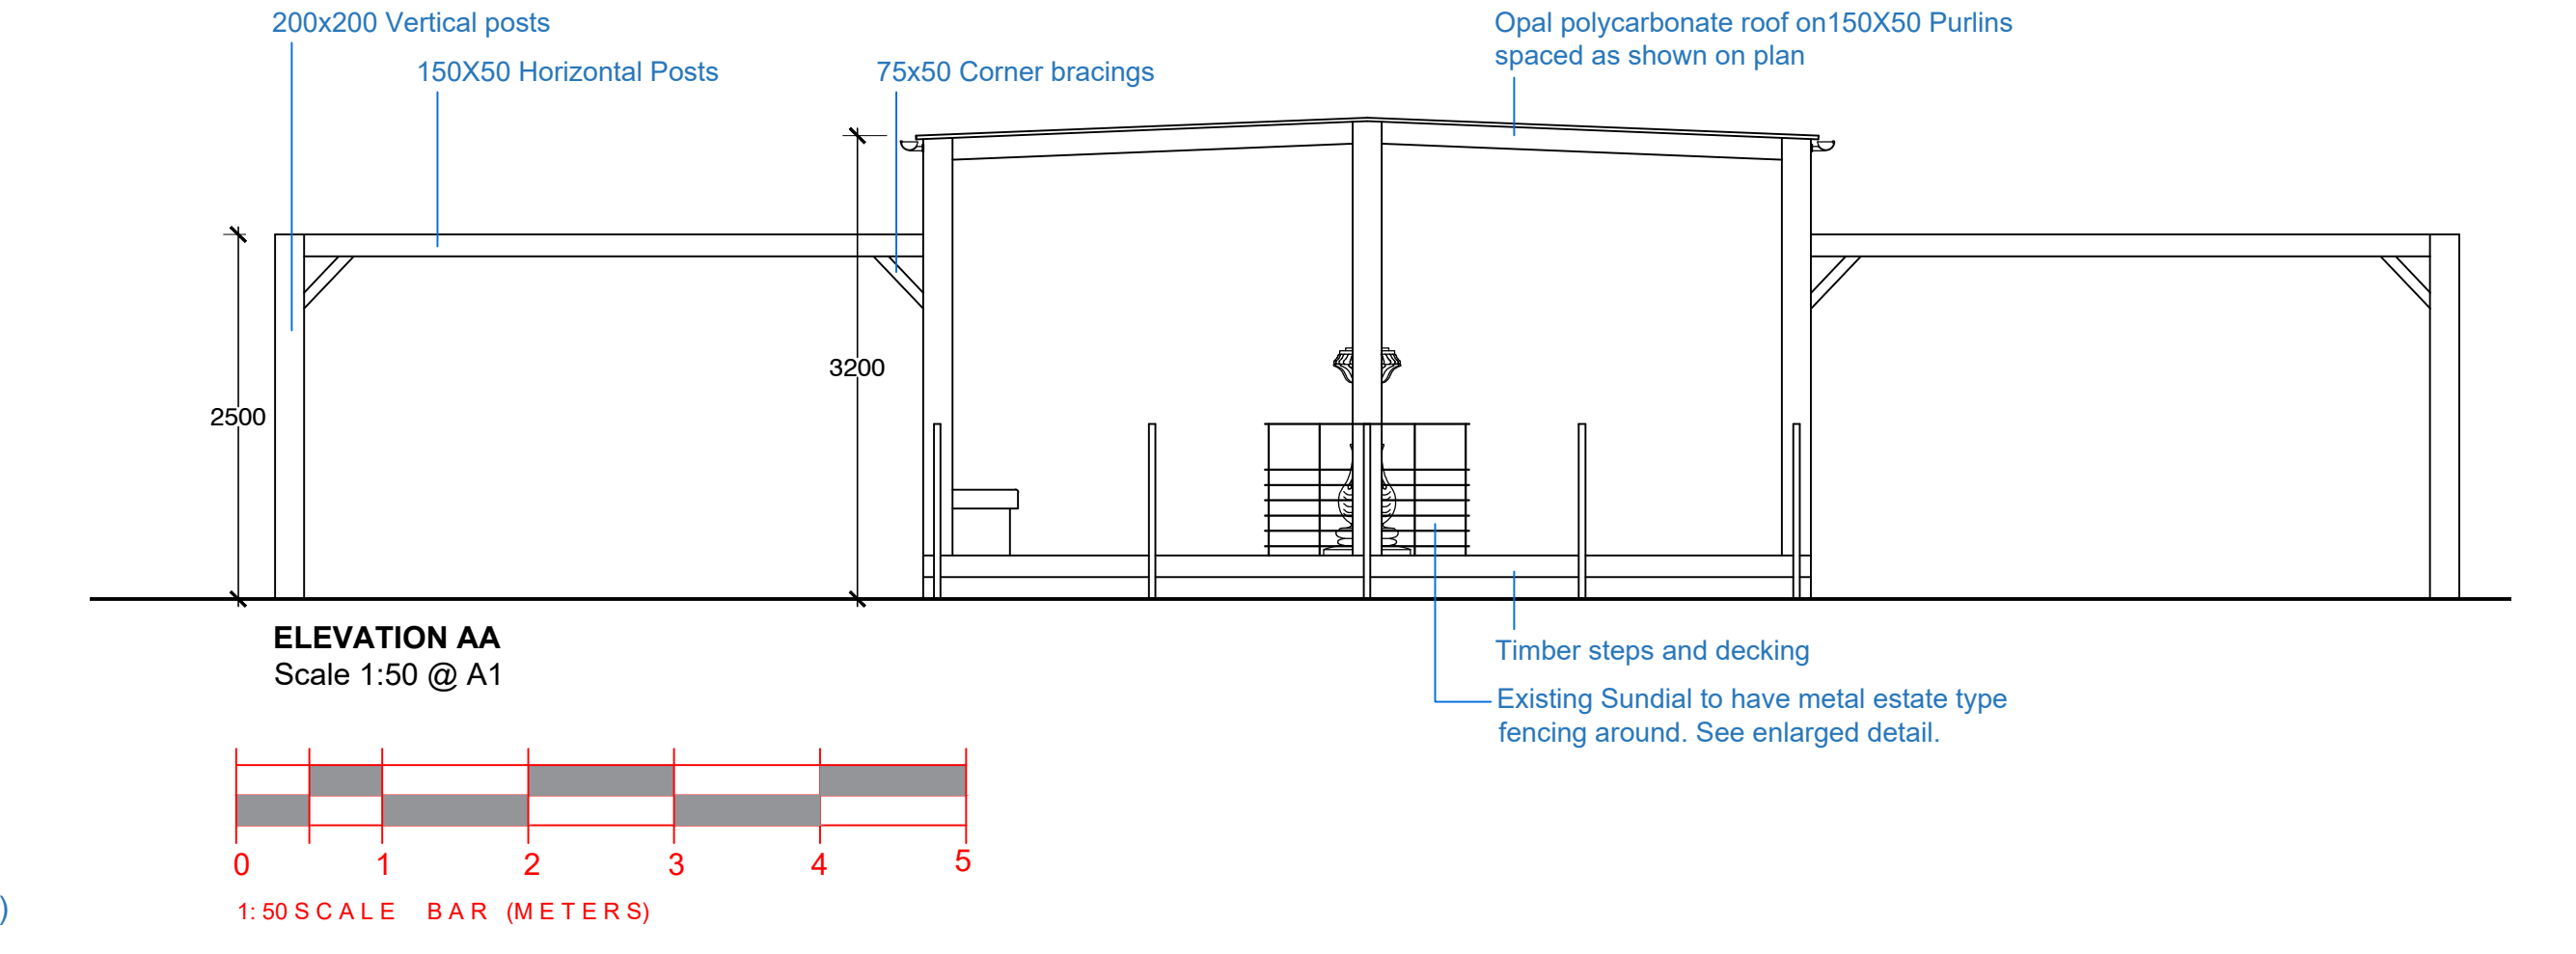

ELEVATION AA
Scale 1:50 @ A1

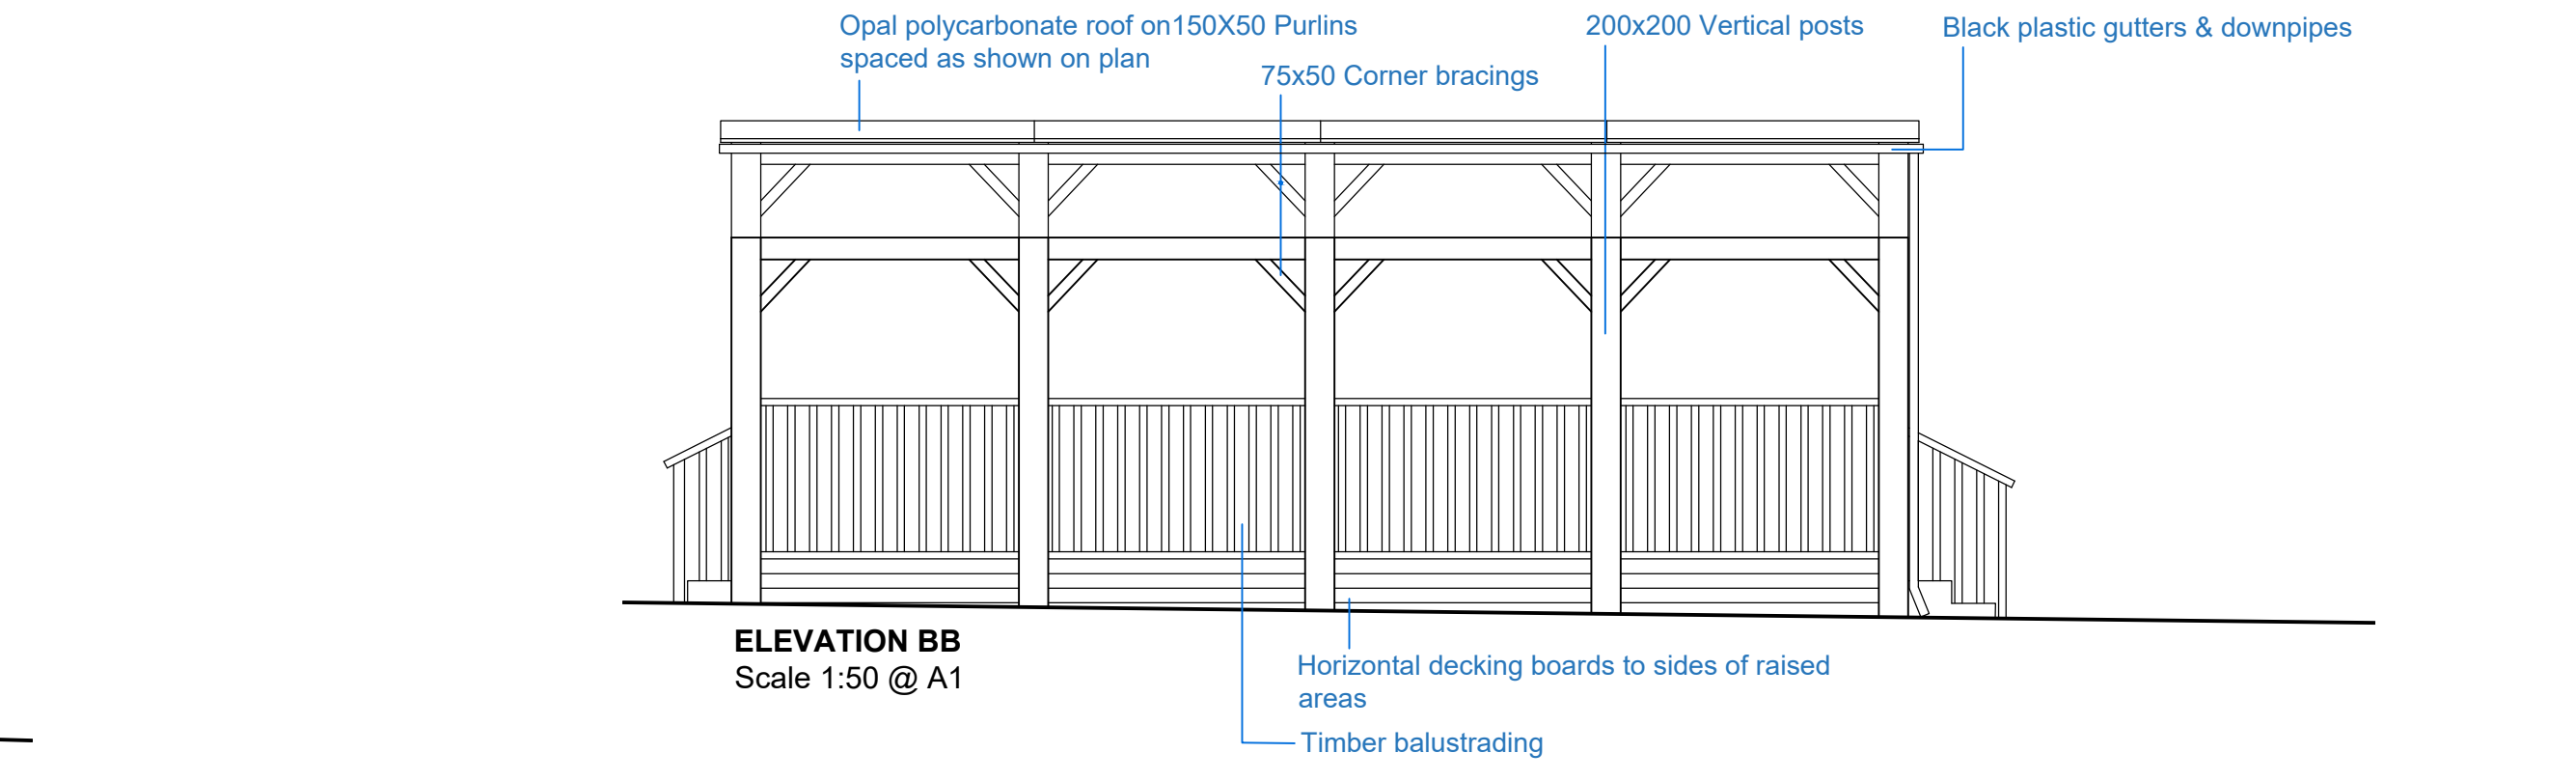

ELEVATION BB
Scale 1:50 @ A1

A	Scales corrected. Scaling off drawing note omitted.	02.02.23	SR
JOB TITLE			
WHITBREAD DERBY LODGE BREWERS FAYRE HUYTON			
DRAWING TITLE			
GARDEN STRUCTURE			
DRAWING NUMBER			
JMDA_1653_PL_004A			
SCALE			
AS SHOWN @ A1			
DATE			
NOV 22			
DRAWN BY			
TJM			
 Interior Architecture Graphics			
JMDA LTD 2 The Holmes Skipwith, York, YO8 5SL T: 01757 288 399 info@jmdaltd.co.uk www.jmdaltd.co.uk			