


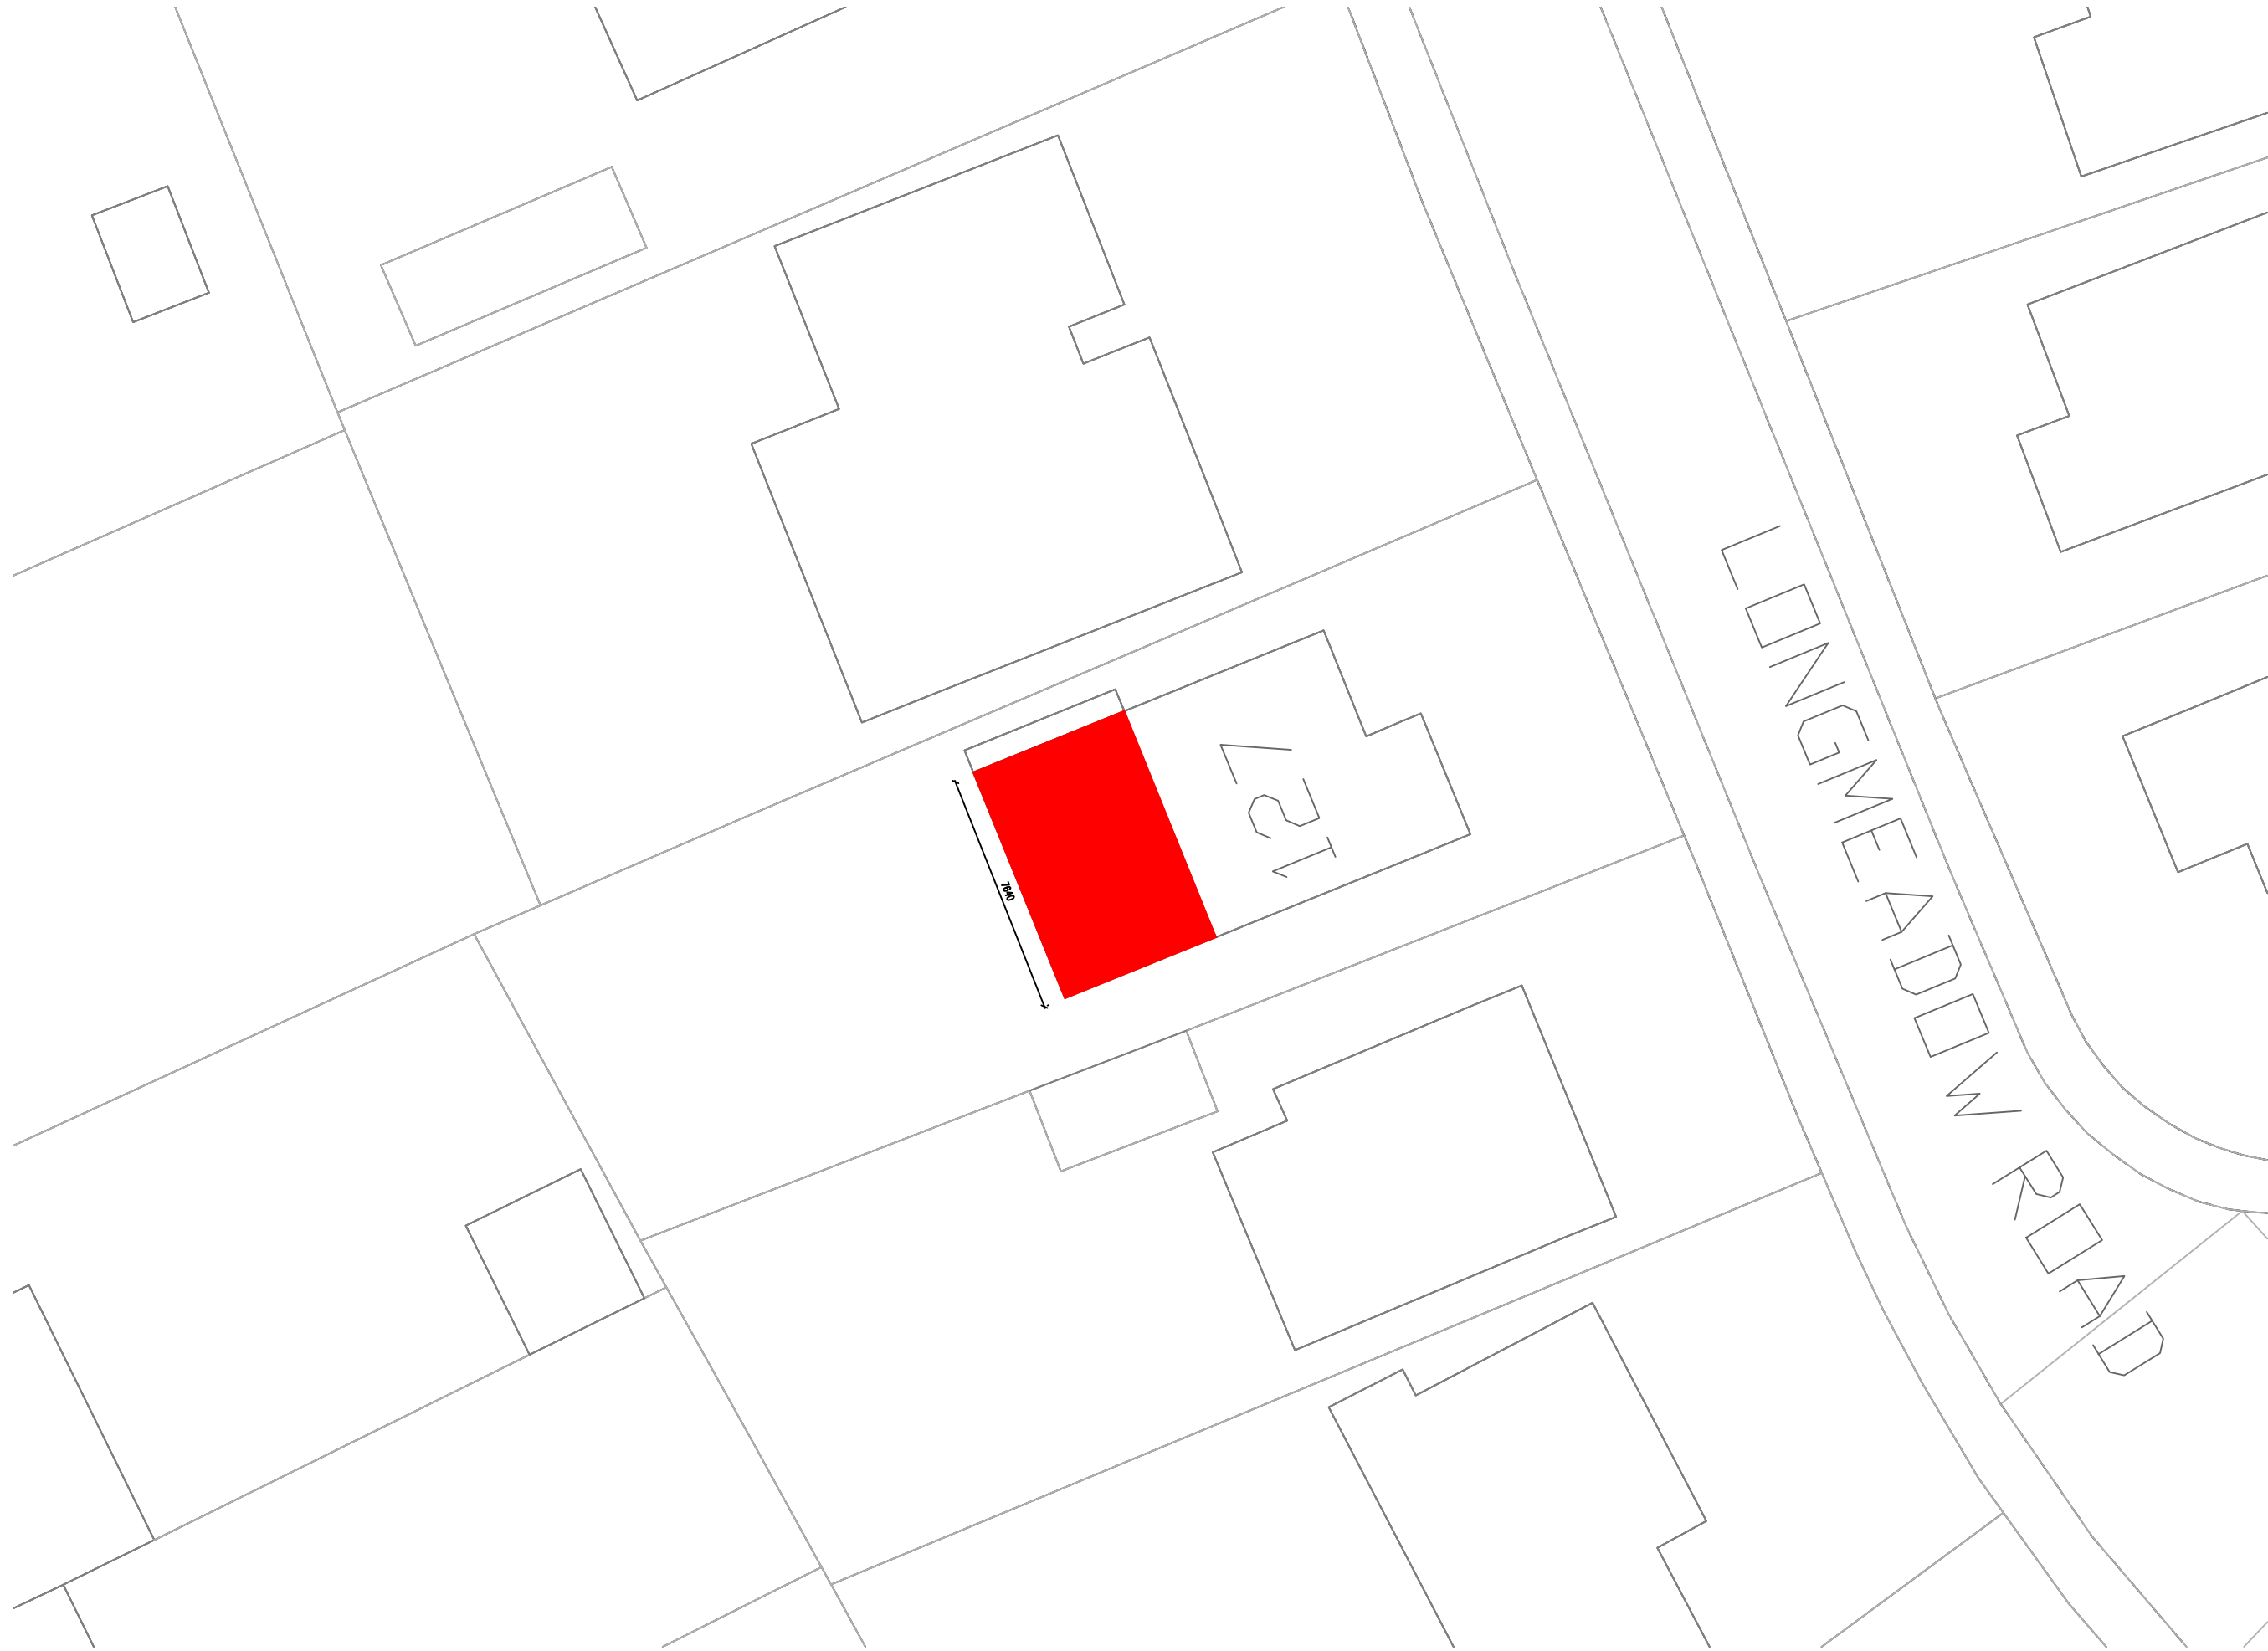


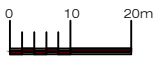

Proposed Block Plan Scale 1:200

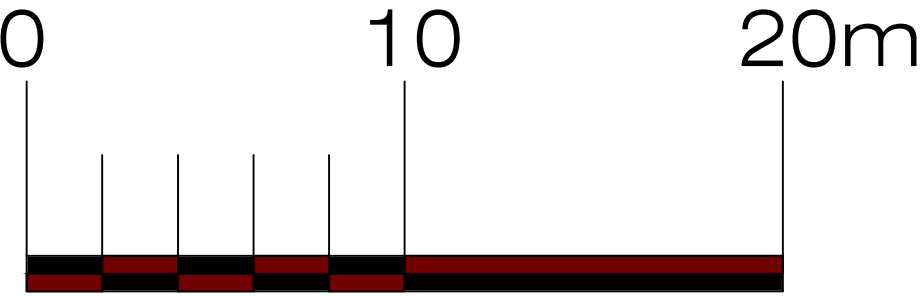

Location Plan Scale 1:1250

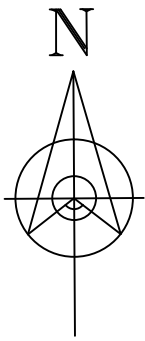

© Crown Copyright and
database rights 2022 OS
100047474

Address
127 Longmeadow Road, L34

Drawing title
Site Location Plans

Chkd	Appvd	date	scale	drawn
			1:1250/1:200 @ A2	

DRAWING No. 003			rev