


GENERAL NOTES

1. Do not scale from this drawing. Use figured dimensions only. Unless otherwise stated all drawing units are in millimetres. Levels are in meters.
2. This drawing to be read in conjunction with all other relevant consultant/specialist drawings and specifications.
3. Check levels/dimensions quoted on drawing against those on site before finalising.
4. Report any discrepancies before affected work commences.
5. For setting out dimensions, see Architect's drawings.
6. This drawing remains copyright of Blackett-Ord Conservation Ltd. Copy/distribute only with consent of the Author.

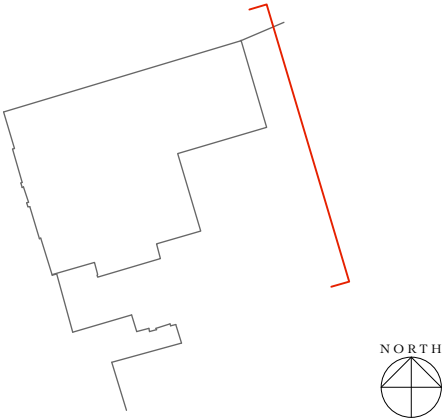


KEY PLAN  
1:500 @ A3

KEY

[E1] REFERENCE TO STRUCTURAL DEFECT

STRUCTURAL DEFECTS:

| Ref. | STRUCTURAL DEFECT                                                     |
|------|-----------------------------------------------------------------------|
| E    | ELEVATION E                                                           |
| E5   | Timber lintel covered by felt                                         |
| E6   | Distorted arched window                                               |
| E7   | Bed joints crank down significantly, hairline crack from cill to arch |
| E9   | 10mm diagonal crack from cill to corner at interface with flat roof   |

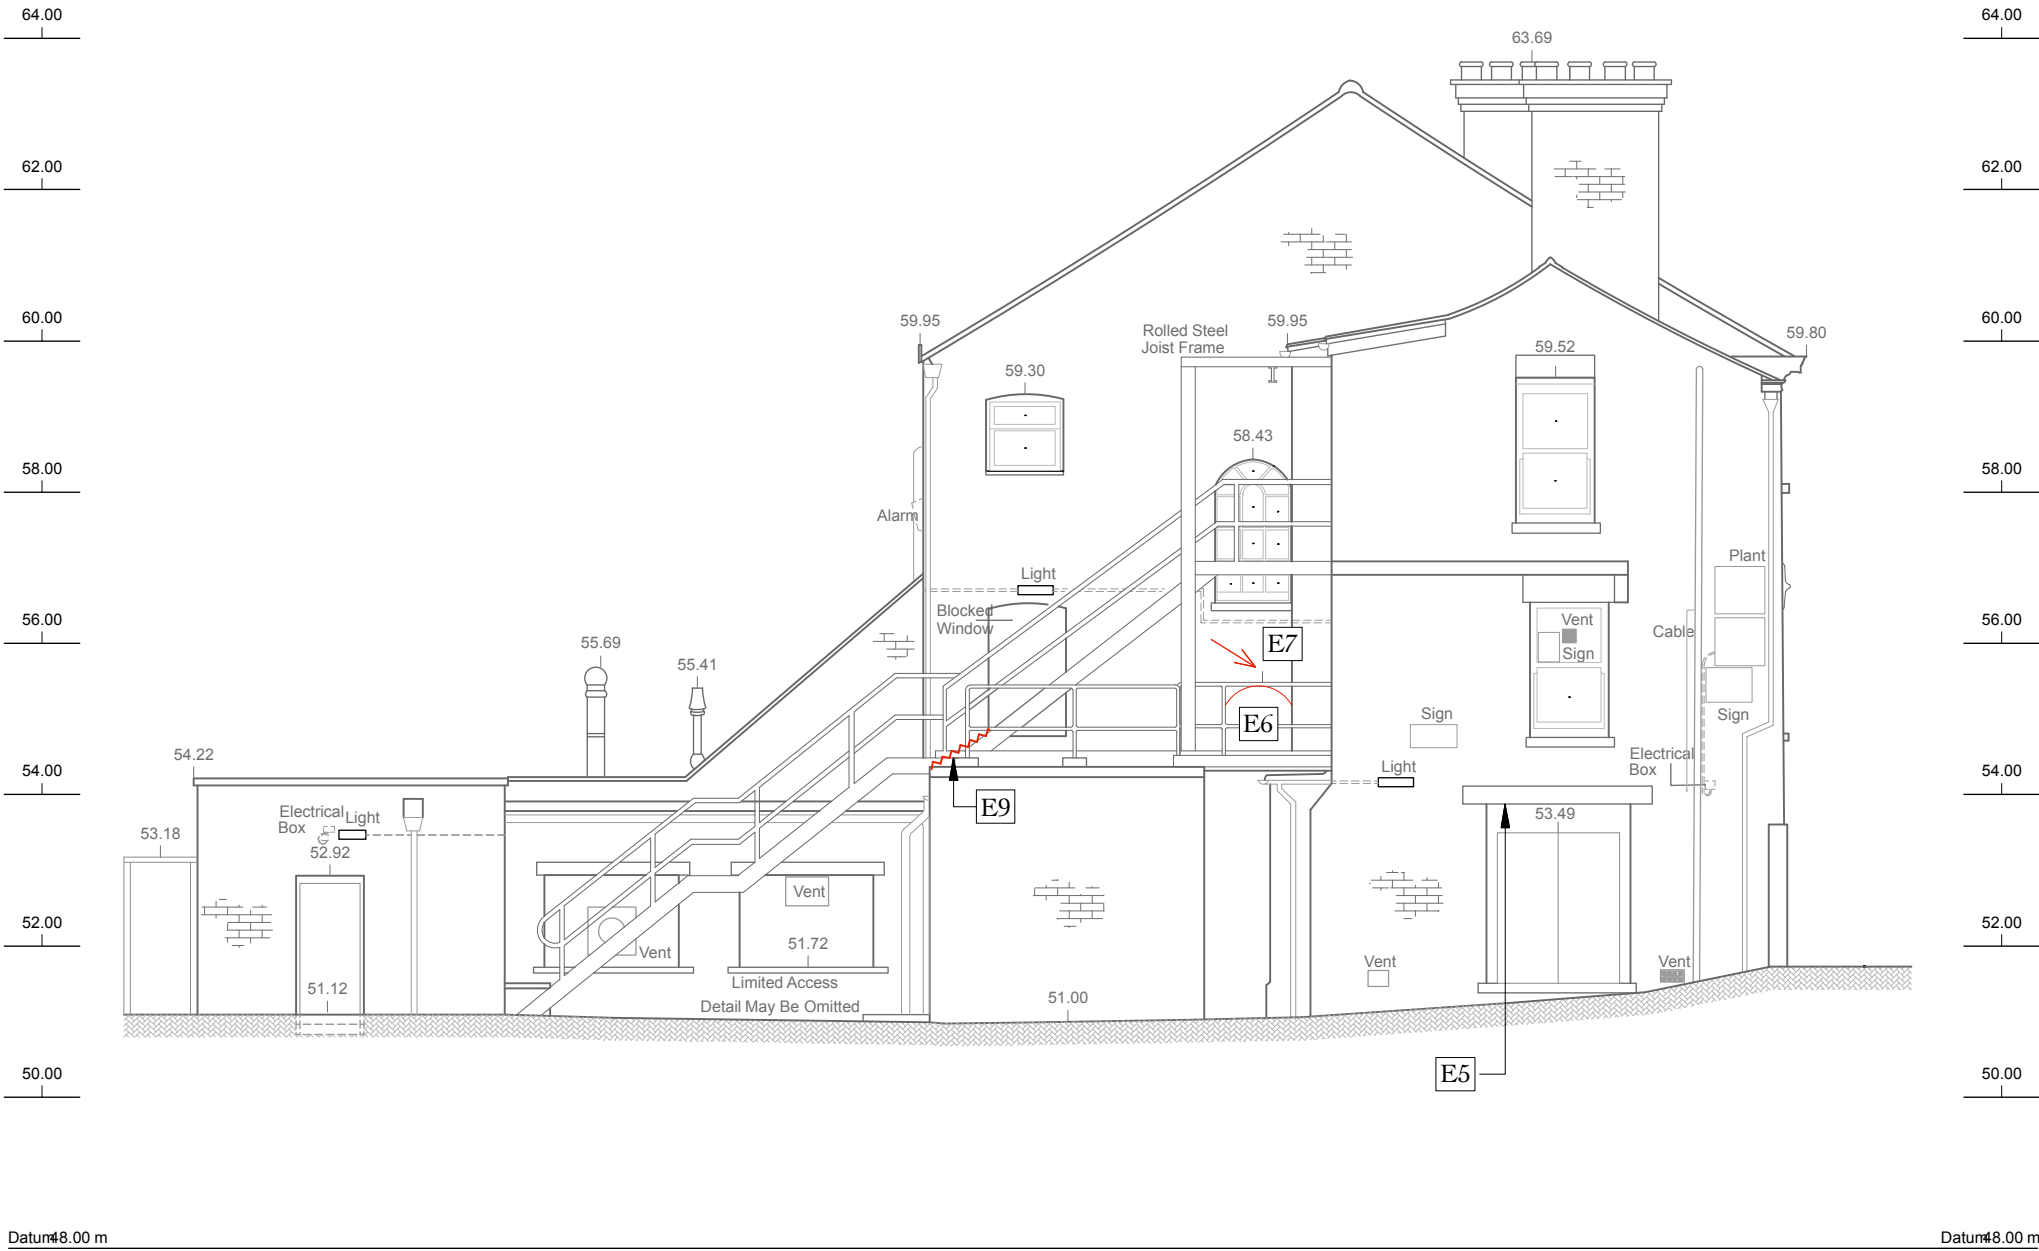

Blackett-Ord Conservation  
**ENGINEERING**

33 Chapel Street, Appleby, Cumbria CA16 6QR - Telephone: 017683 52572  
Email: engineering@blackett-ordconservation.co.uk

Cockpit House, Prescott  
for Purcell

Elevation E

Drawing No: X54/108 Rev: - Scale: 1:100 @ A3 Date: October 2021