


# ABC TAXIS NW LTD

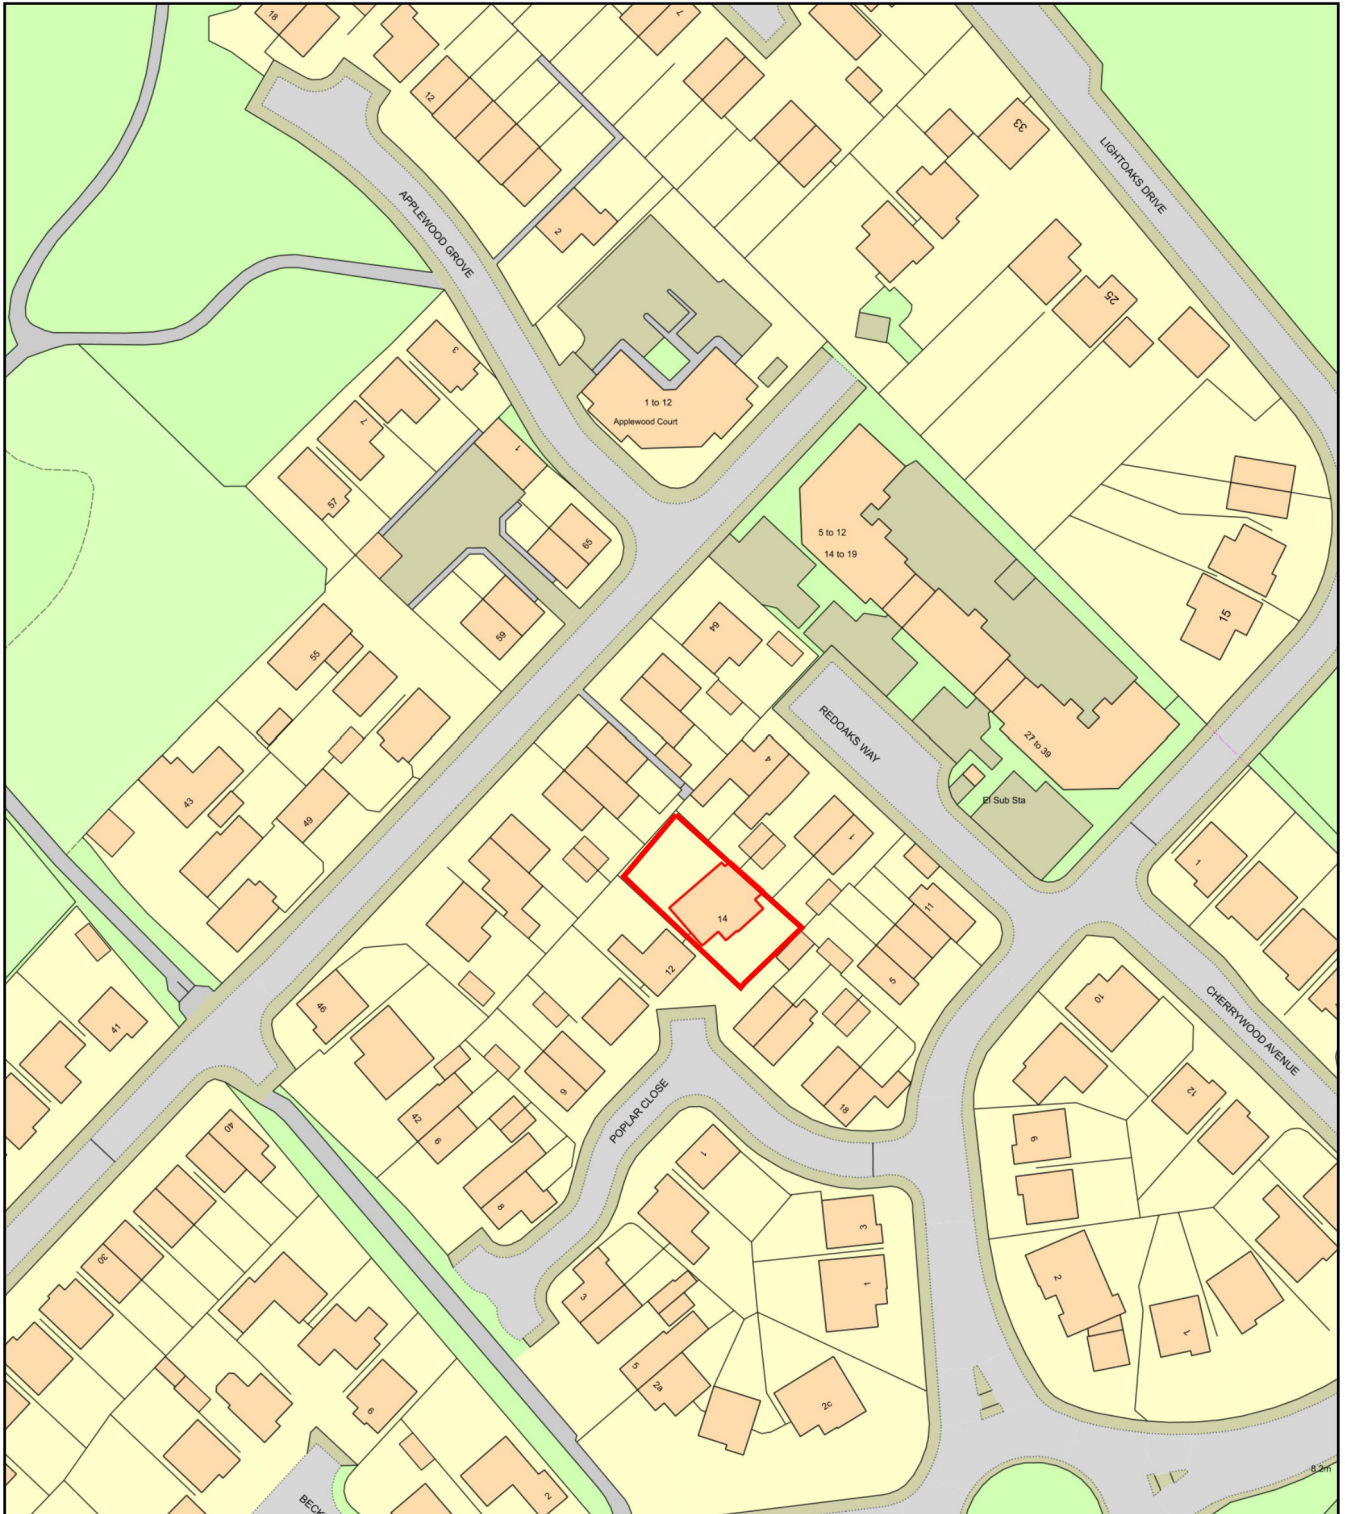

0 50  
Metres



Plan Produced for: CRAIG DEWHURST

Date Produced: 20 Jul 2021

Plan Reference Number: TQRQM21201115355174

Scale: 1:1250 @ A4