



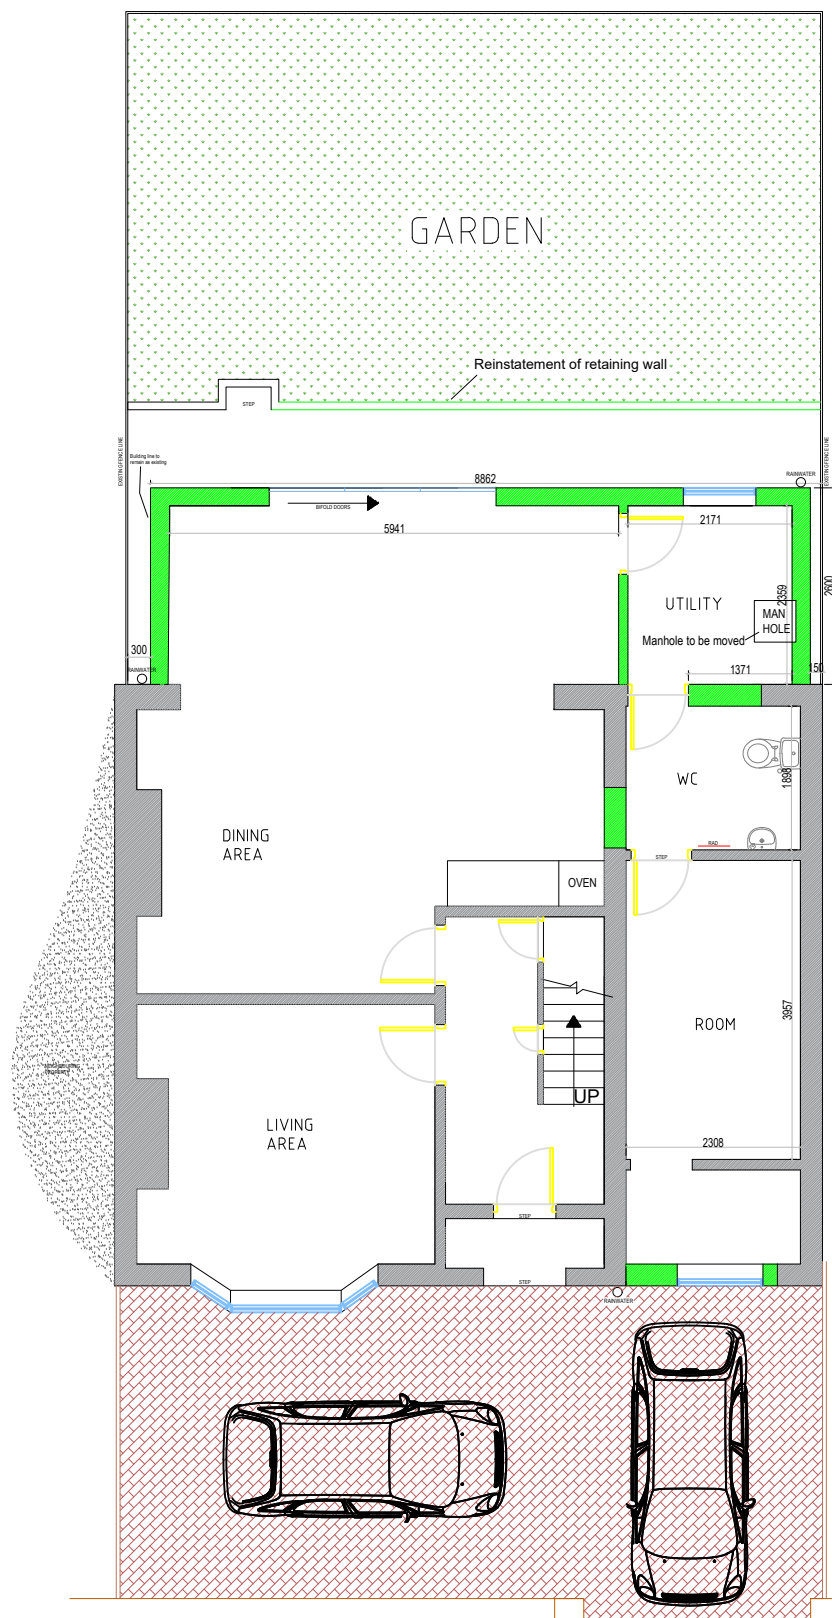


PROPOSED GROUND FLOOR

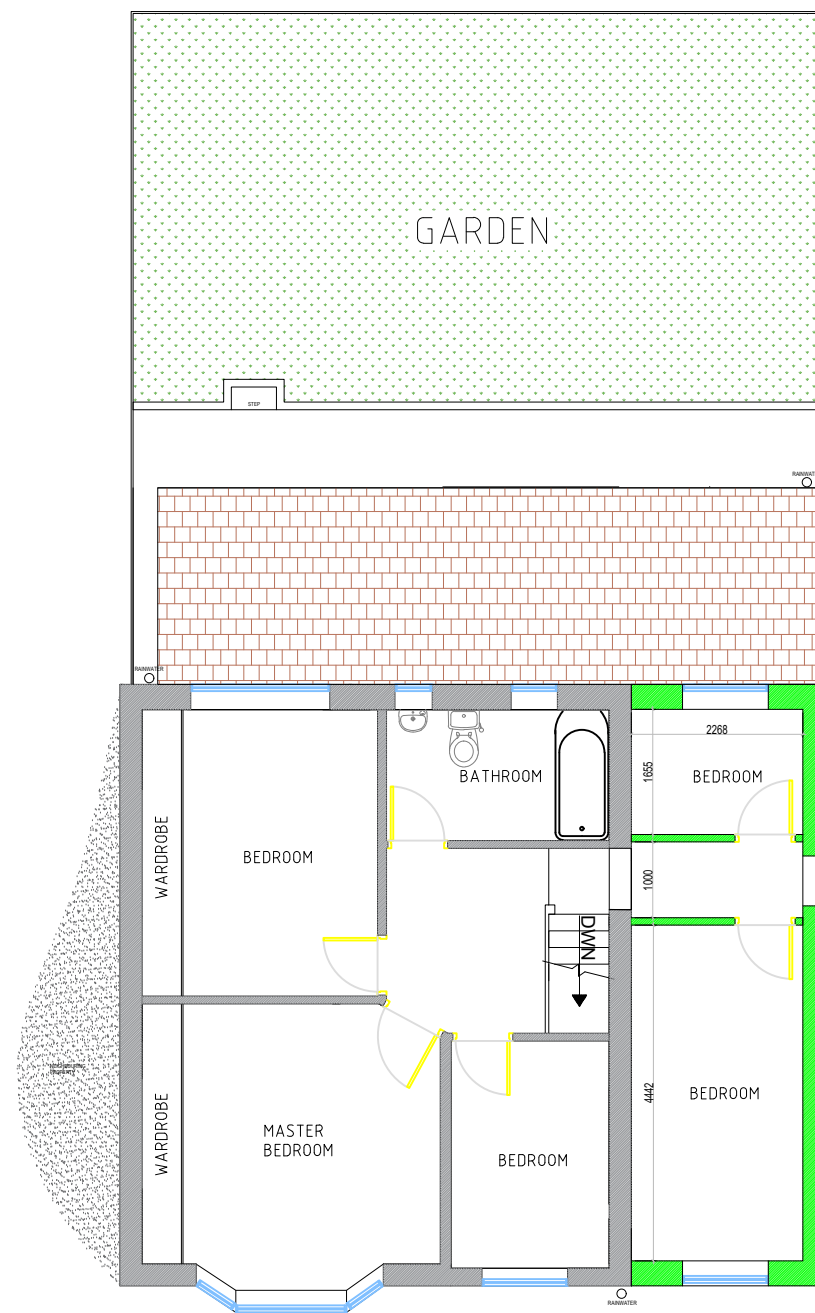

PROPOSED FIRST FLOOR

SCALE BAR 1:100

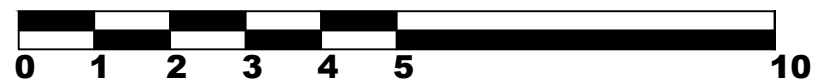

Rev	Description	Date
Project Title		Client
10 Rydal Ave. Prescot		AL
		Description
		Proposed Plan
		Scale
		1:100
Date		By
Sept 2022		JW
		Checked
		PJ
Dwg	Rev	Job
03	D	ALO1



BWP CONSULTANTS
6 HEWITT STREET
MANCHESTER
M15 4GB
T: +44 (0) 161 236 8133
www.bwpconsultants.co.uk