


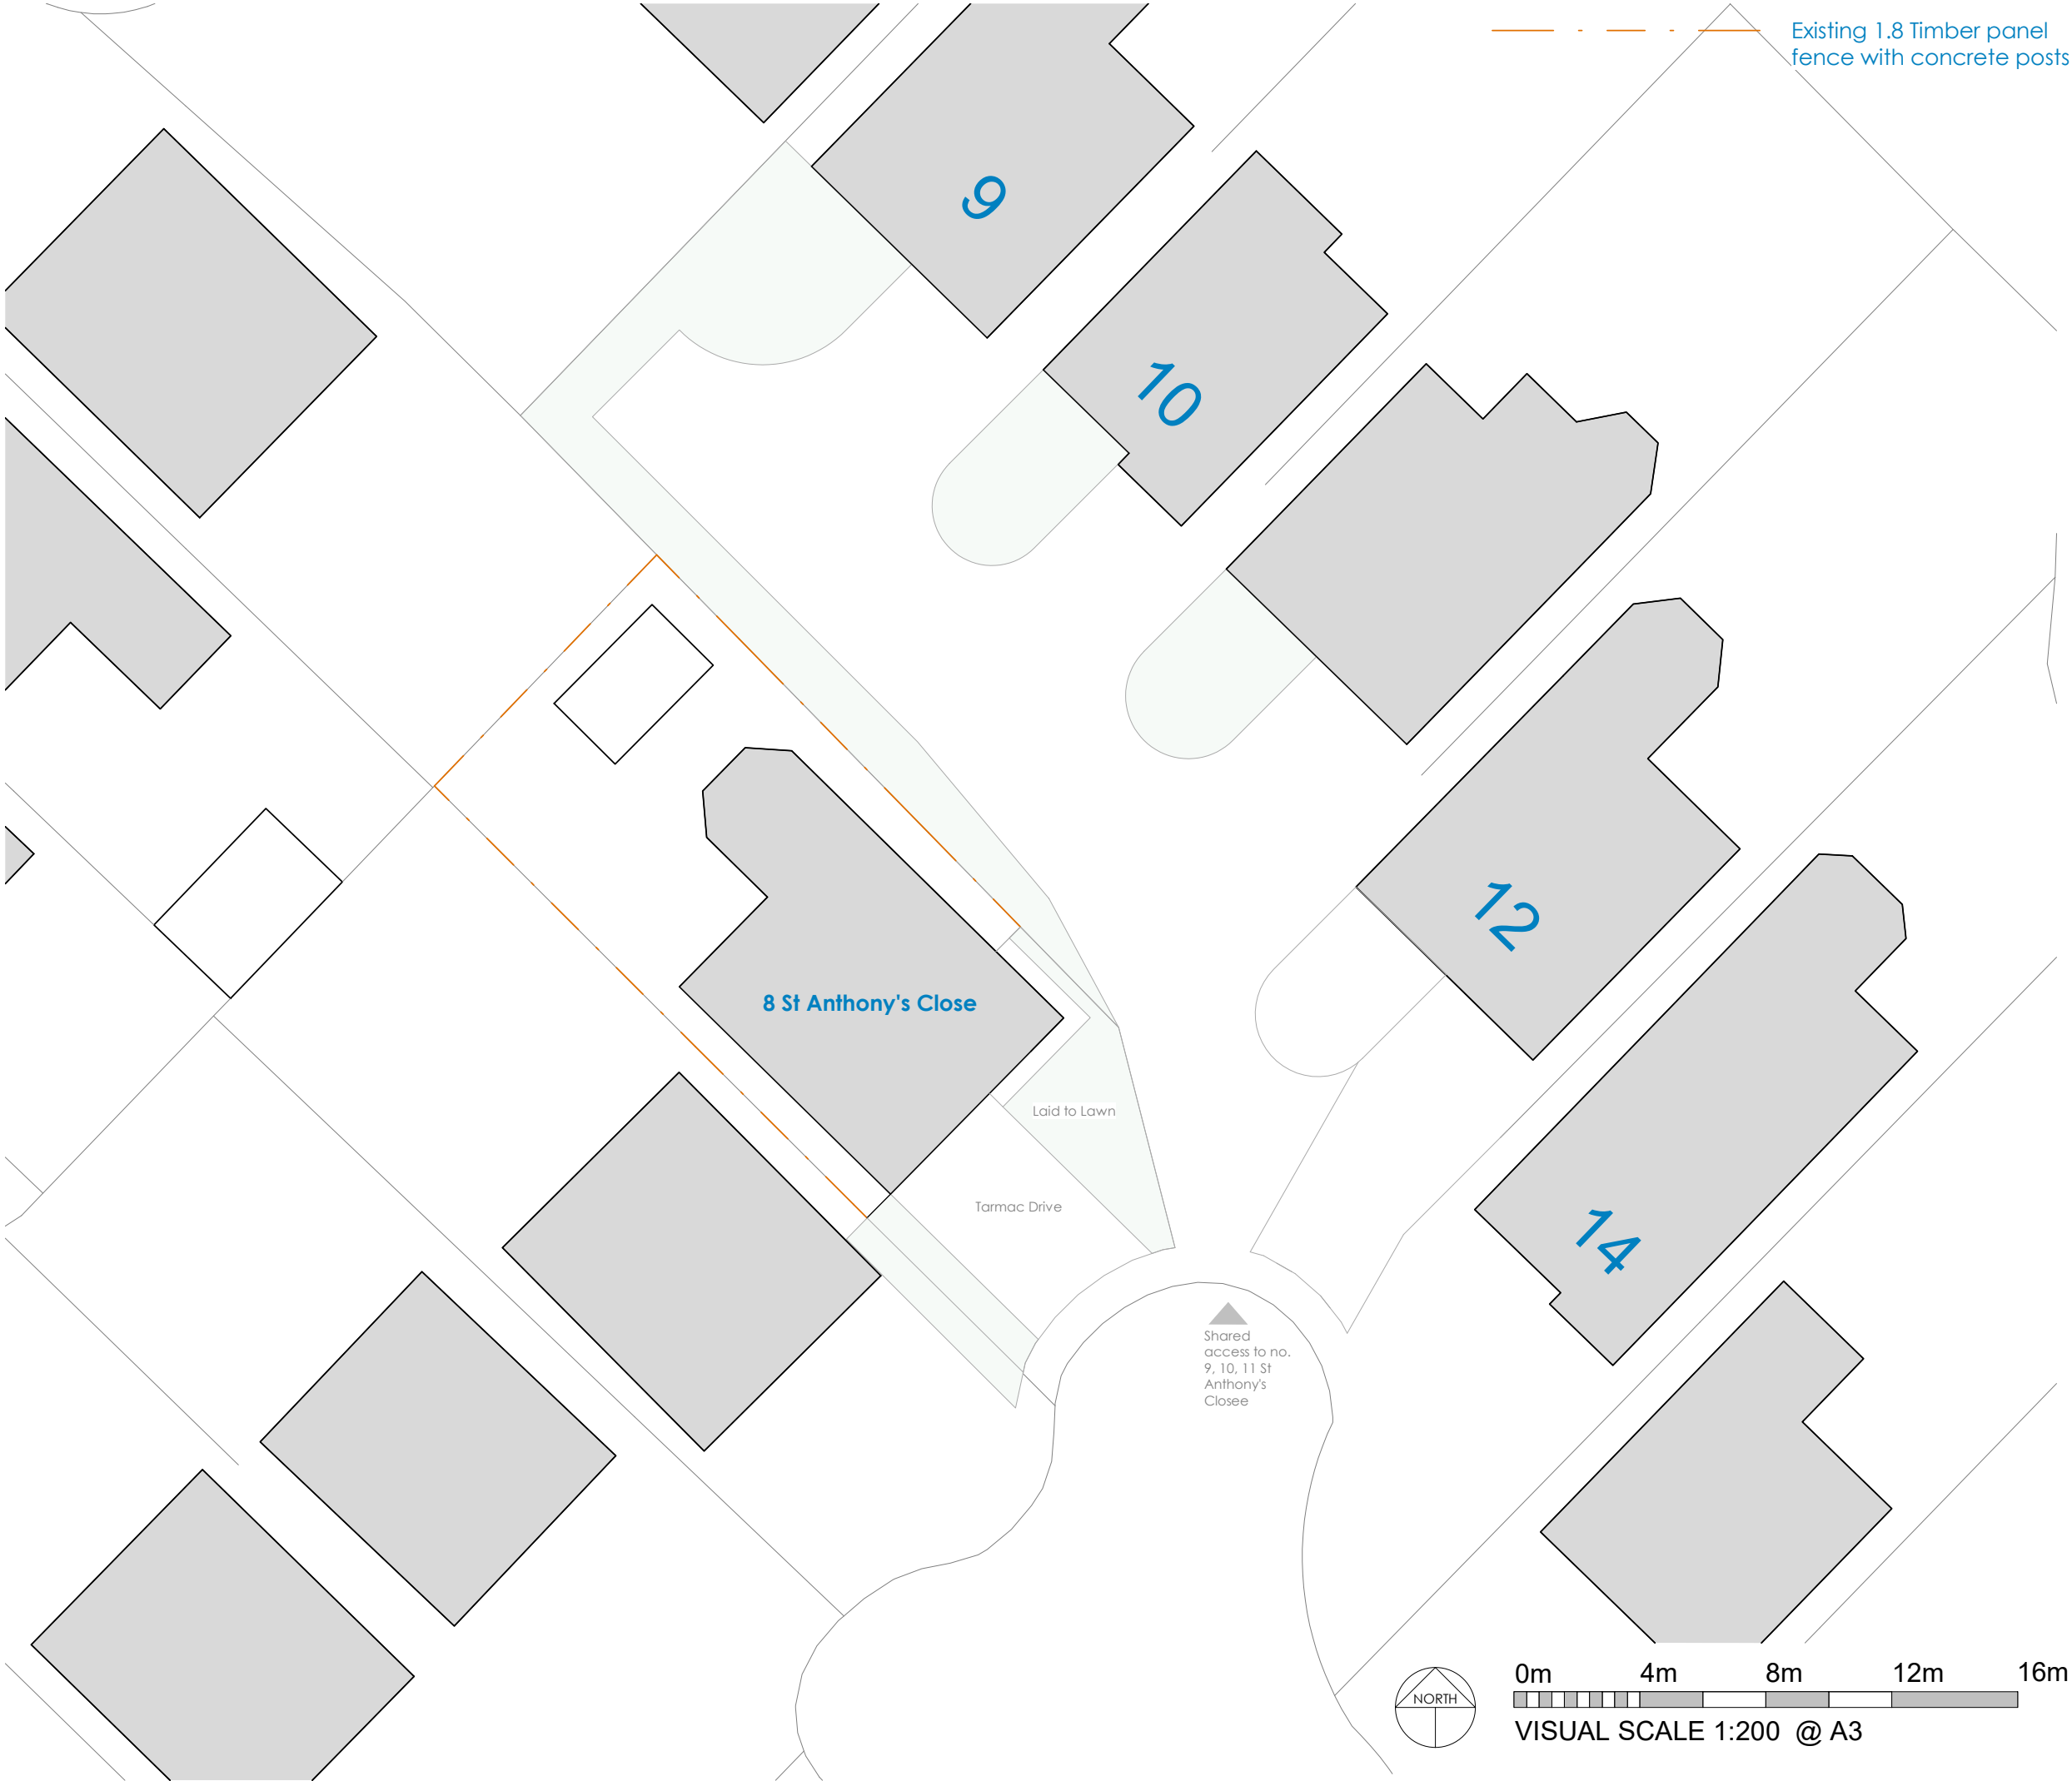

ARCHIPHONIC

Positive Change through Architectural Design

Unit 256, Slater Studios, 9 Slater Street, Liverpool, L1 4BW
info@ArchiPhonic.co.uk / +44 (0)151 345 7600

Project Title

1165 - 8 St. Anthony's Close

Client Name

Mr Steve Smith

Project Address

8 St. Anthony's Close,
Liverpool,
L36 8JG

Additional Notes

REV	Date	Description	Issued

Title

Site Layout - Existing

Drawing No.

1165-02-02-001

Scale

1 : 200

Date

04/10/21

Drawn by

AY

Checked by

AM

© Copyright ArchiPhonic - Do not scale from this drawing. All dimensions to be checked and verified on site. This drawing is to be read in conjunction with all other relevant drawings and specifications. Any discrepancies in the drawings are to be reported immediately to ArchiPhonic. This drawing is not to be used for construction or sales purposes unless marked 'issued for construction'. Dimensions and area schedules are subject to change.