

Proposed Timber Fence Elevation
1:20 @ A3



Existing 1.8m Timber panel
fence with concrete posts

New 0.6m Timber panel
fence with concrete posts

ARCHIPHONIC

Positive Change through Architectural Design

Unit 256, Slater Studios, 9 Slater Street, Liverpool, L1 4BW
info@ArchiPhonic.co.uk / +44 (0)151 345 7600

Project Title

1165 - 8 St.
Anthonys Close

Client Name
Mr Steve Smith

Project Address
8 St. Anthonys Close,
Liverpool,
L36 8JG

Additional Notes

REV	Date	Description	Issued



Title
Site Layout - Proposed

Drawing No.
1165-02-02-002

Scale	Date	Drawn by	Checked by
As indicated	04/10/21	AY	AM

© Copyright ArchiPhonic - Do not scale from this drawing. All dimensions to be checked and verified on site. This drawing is to be read in conjunction with all other relevant drawings and specifications. Any discrepancies in the drawings are to be reported immediately to ArchiPhonic. This drawing is not to be used for construction or sales purposes unless marked 'issued for construction'. Dimensions and area schedules are subject to change.

Proposed Site Layout
1:200 @ A3

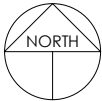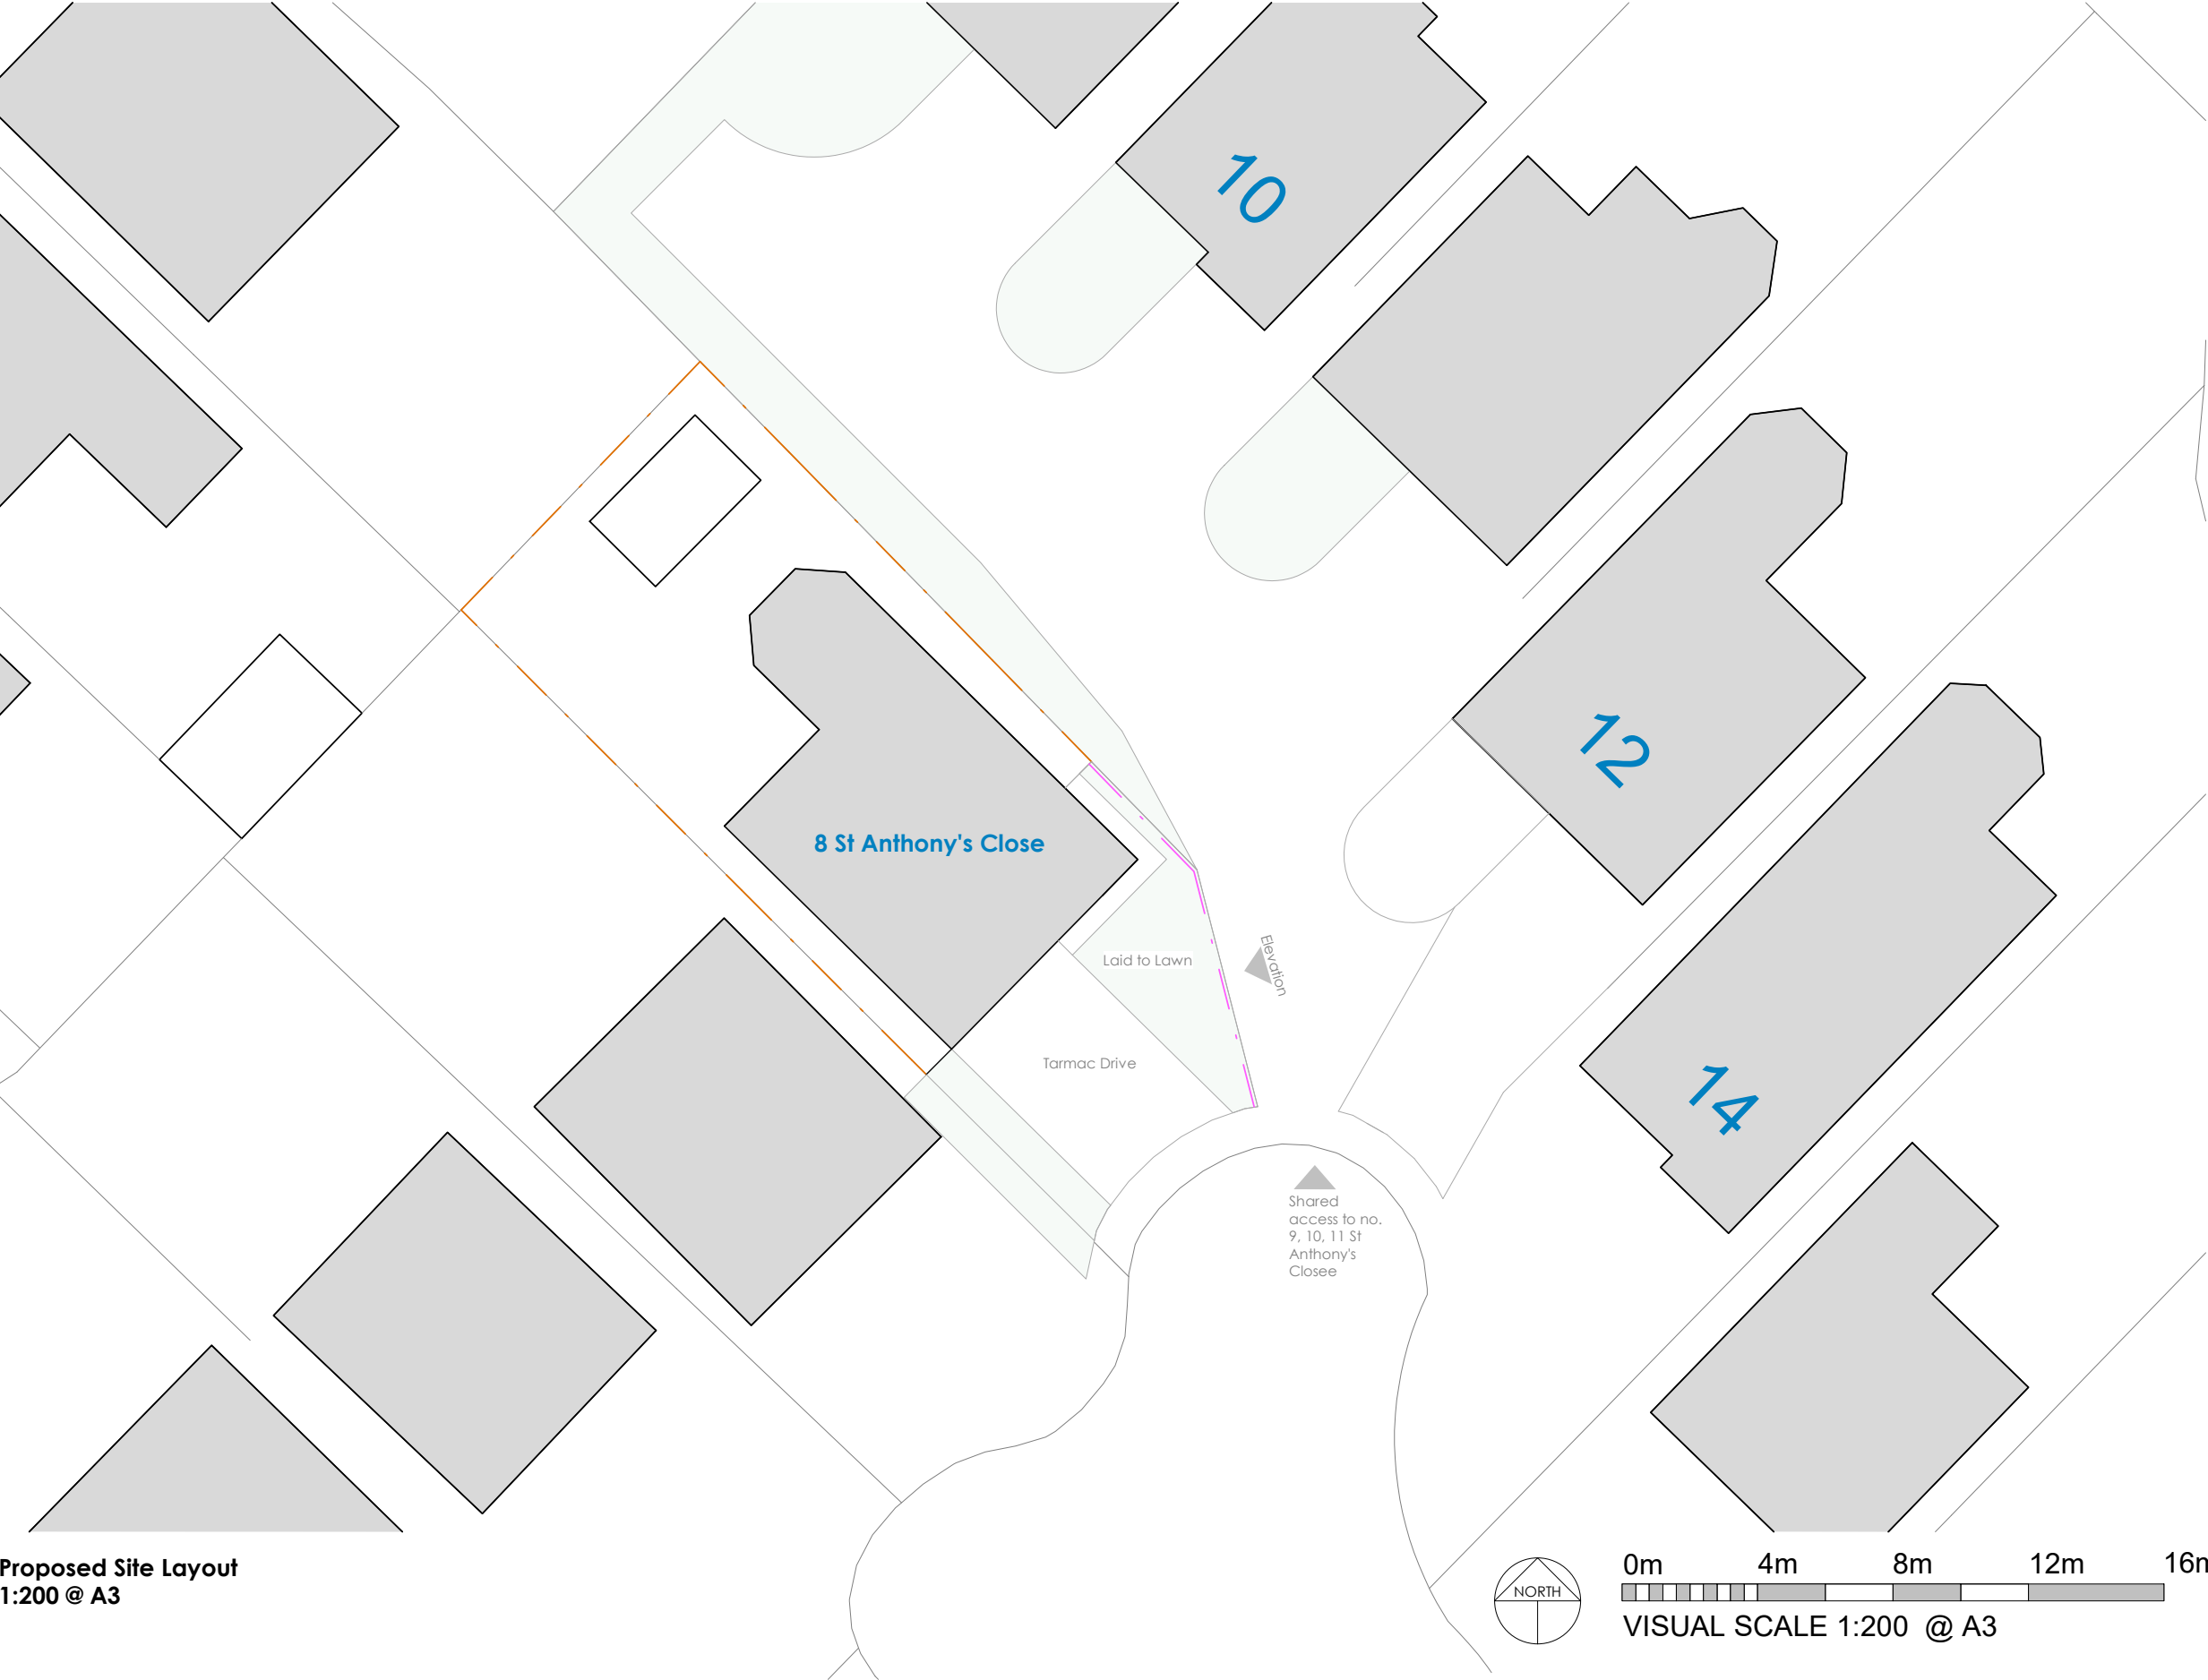

0m 4m 8m 12m 16m

VISUAL SCALE 1:200 @ A3