



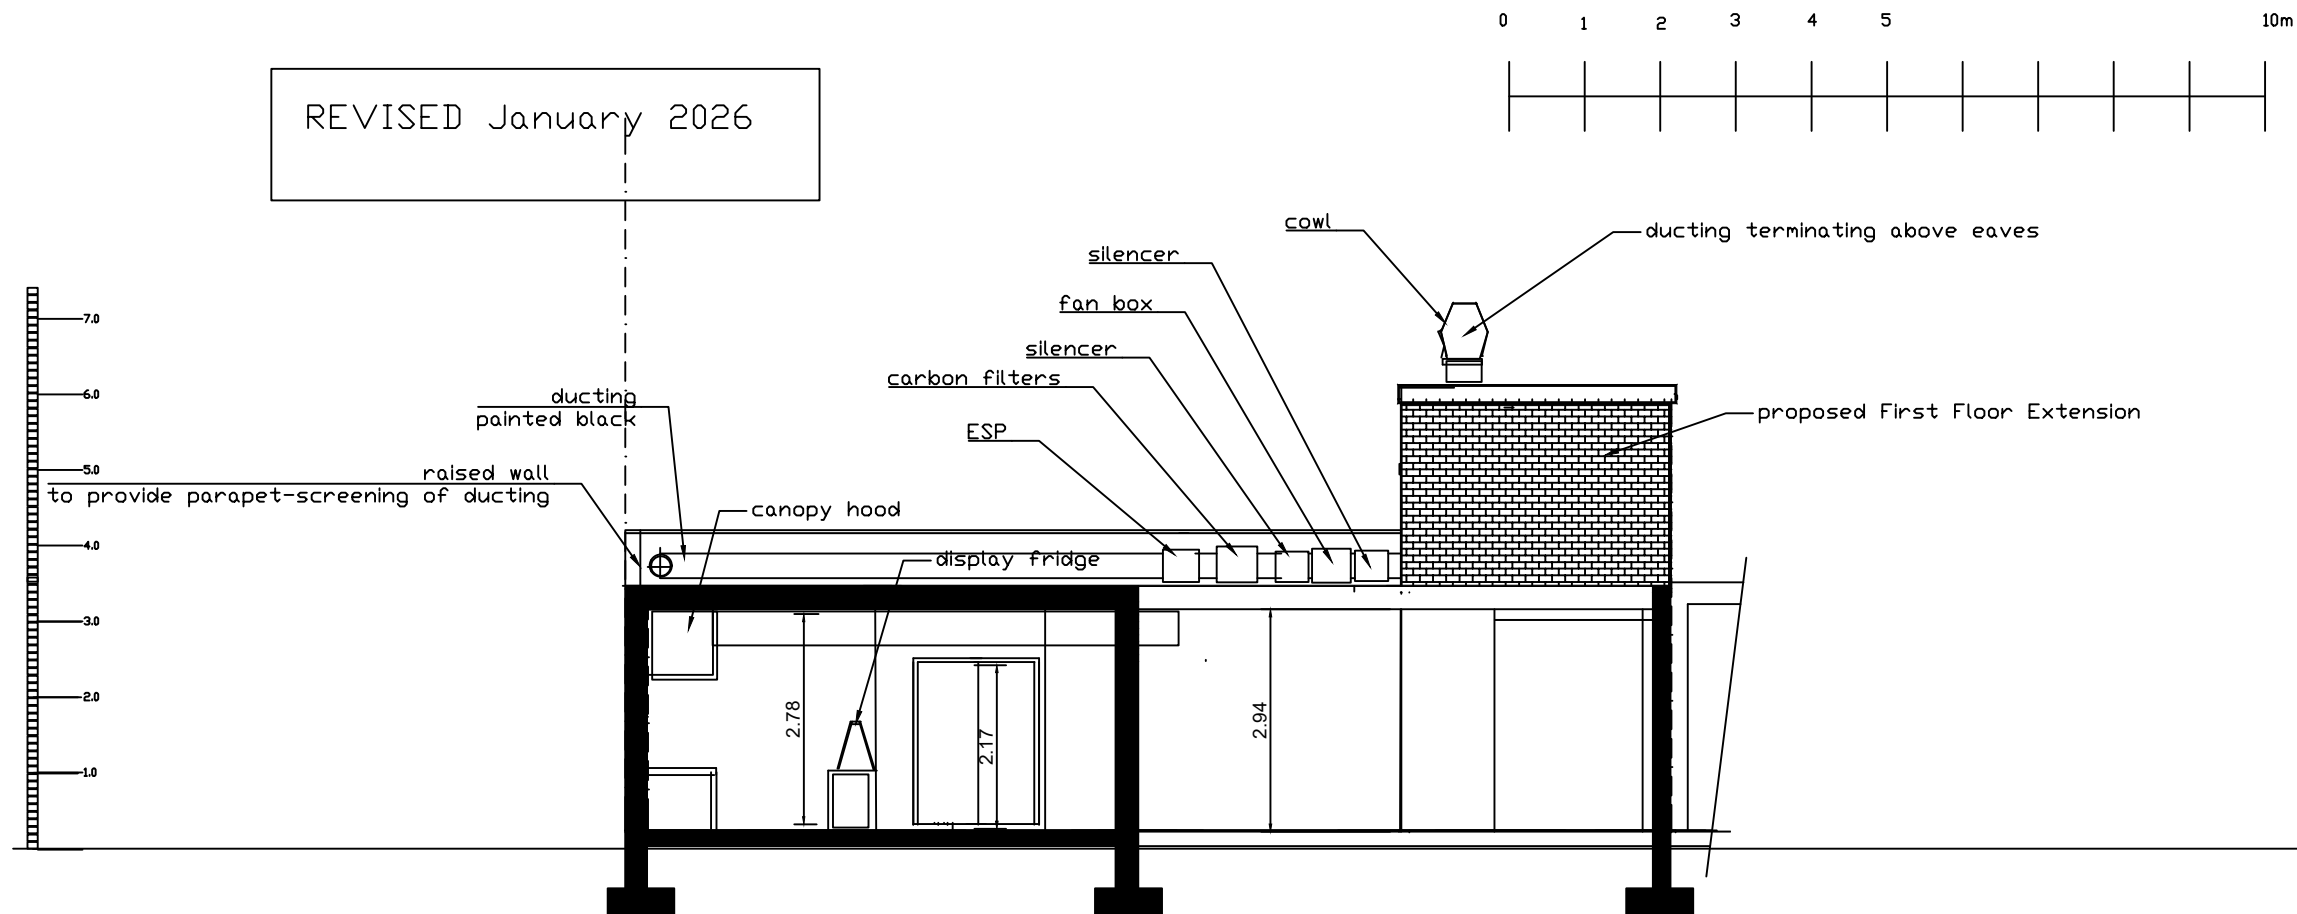

PROPOSED SECTION B-B Scale 1:100

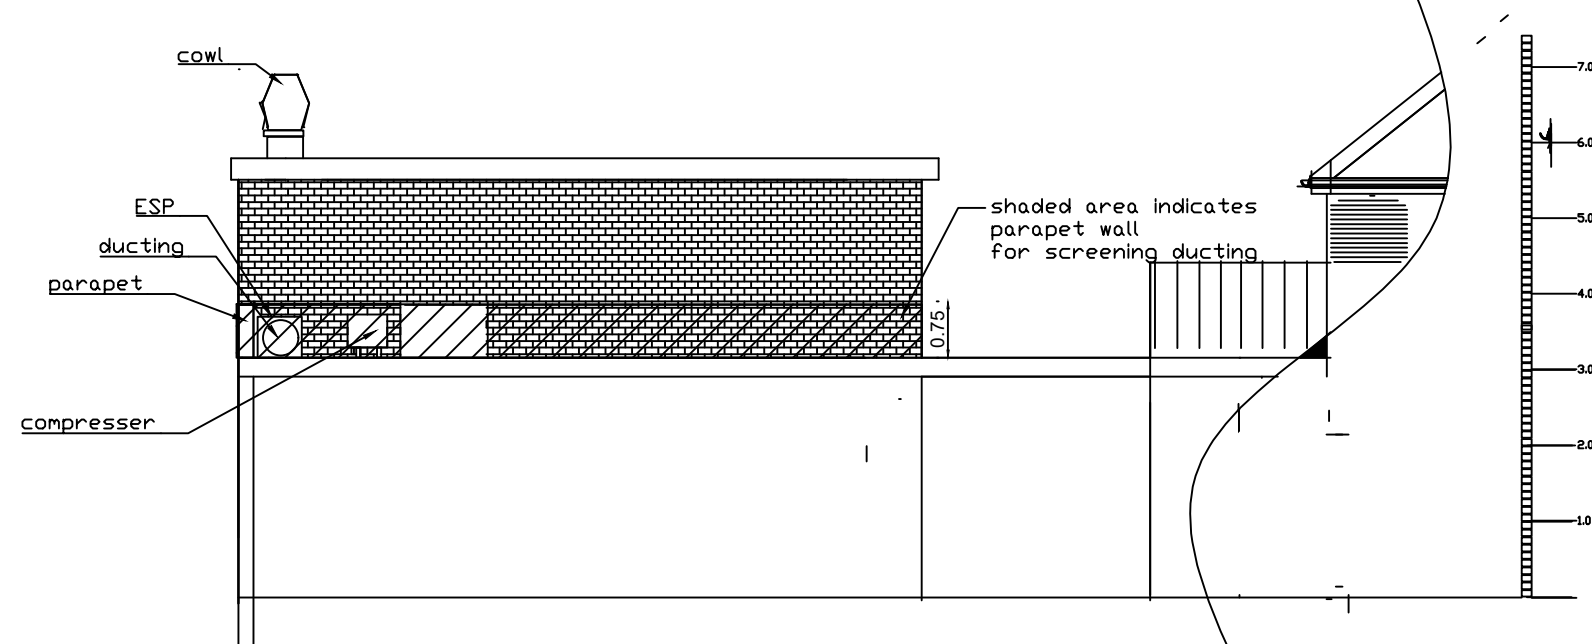

PROPOSED SIDE ELEVATION-(N-W)
as seen from No 22 Mackets Lane
Scale 1:100

Location: 18-20 Mackets Lane, Hunts Cross, Liverpool	
clients: Shop Express Ltd	
project: Part single part two storey rear extensions & convert part of the shop into diner/multi kitchens	
drawings:: PROPOSED Section & Elevation	
drawing no.: W.25/17/11	scale: 1:100
	date: April 2026
GEO-NEO UK Ltd Architectural Co.	