



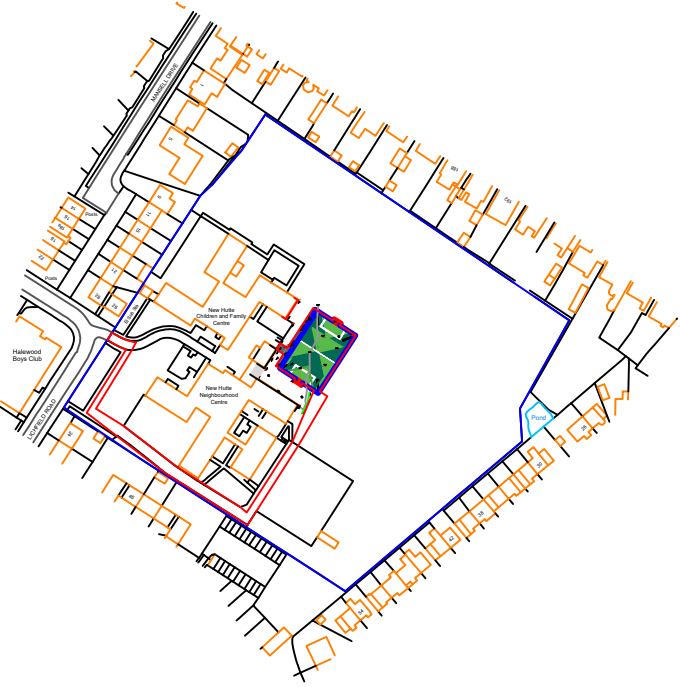

Notes

It is the contractors responsibility to check design levels and sizes for compliance. Any discrepancies or errors to be identified to the design team.

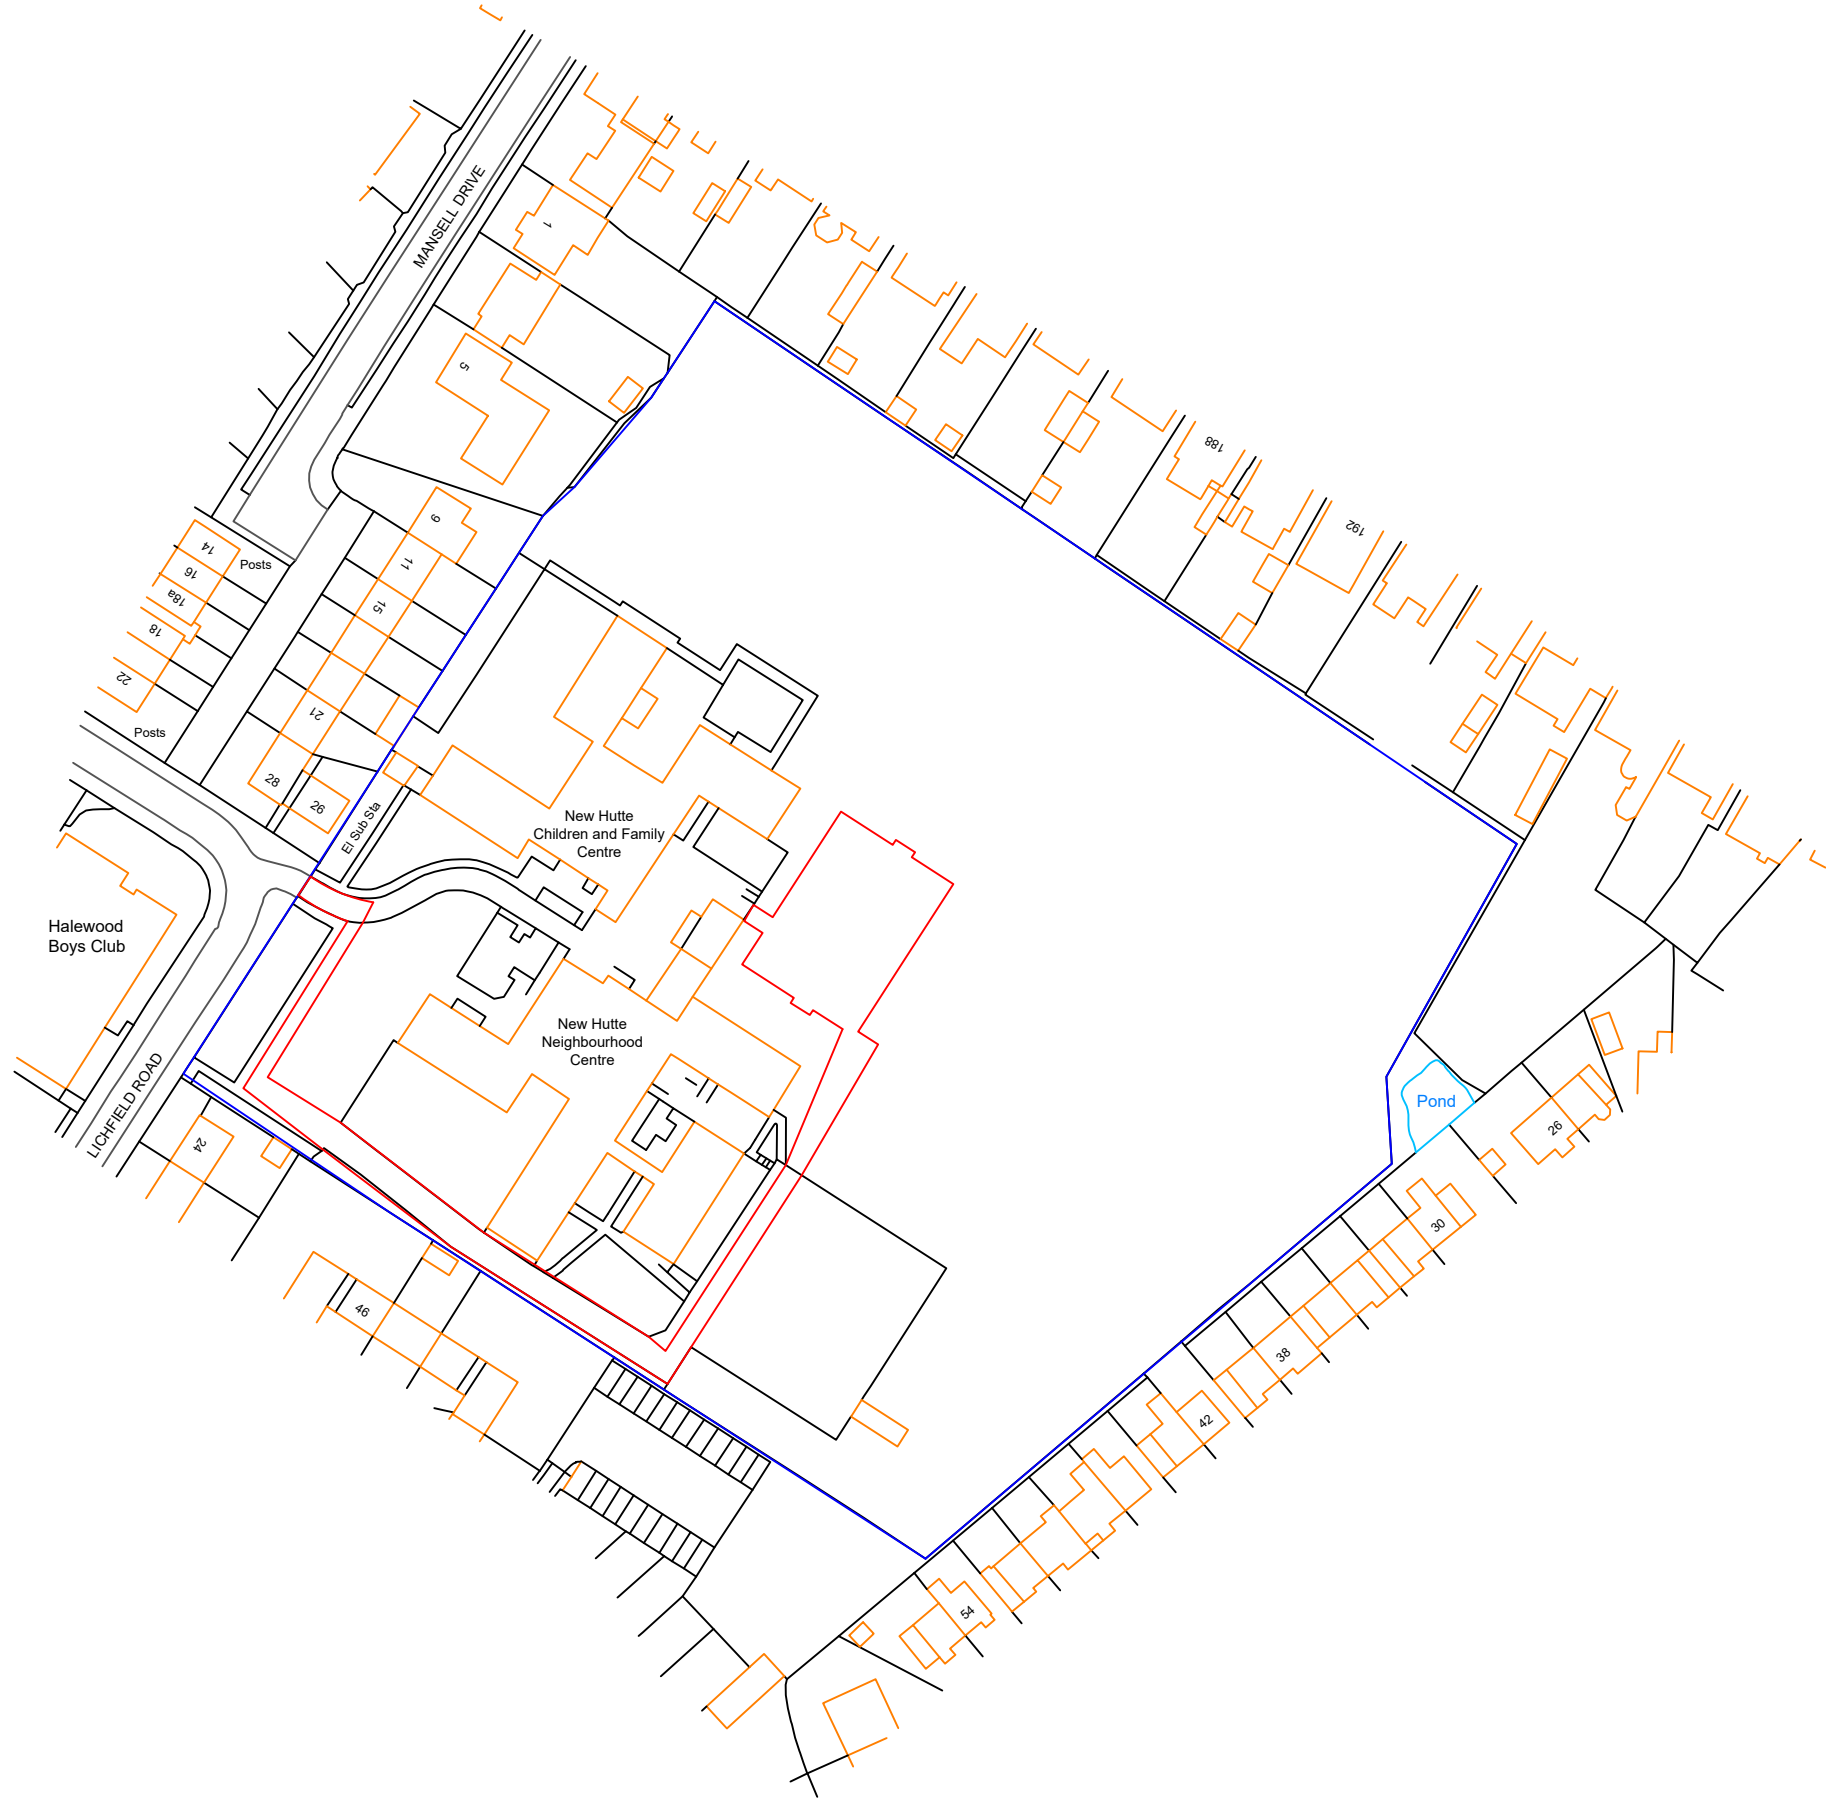

- Key
- Development Area
 - Ownership Boundary

Copyright Sports Labs Ltd 2025

Revision	Date	Description	By
001	08/26	Revised RLB	PM
002	10/26	Revised Scale Bar	PM

Status



Sports Labs
1 Adam Square
Brucefield Industrial Estate
Livingston
info@sportslabs.co.uk

Client
Knowsley Council

Site
New Hutte Neighbourhood Centre, Lichfield Rd, L26 1TT

Drawing Title
Location Plan

Drawing No.
3449-DR-010-LP-R02

Scale @ A1	Date	Drawn By	Checked By
1:1250	10/2026	PM	CH

