


PLANNING DRAWING
THIS DRAWING IS FOR PLANNING PURPOSES ONLY AND
NOT TO BE USED FOR CONSTRUCTION
DO NOT SCALE FROM THIS DRAWING

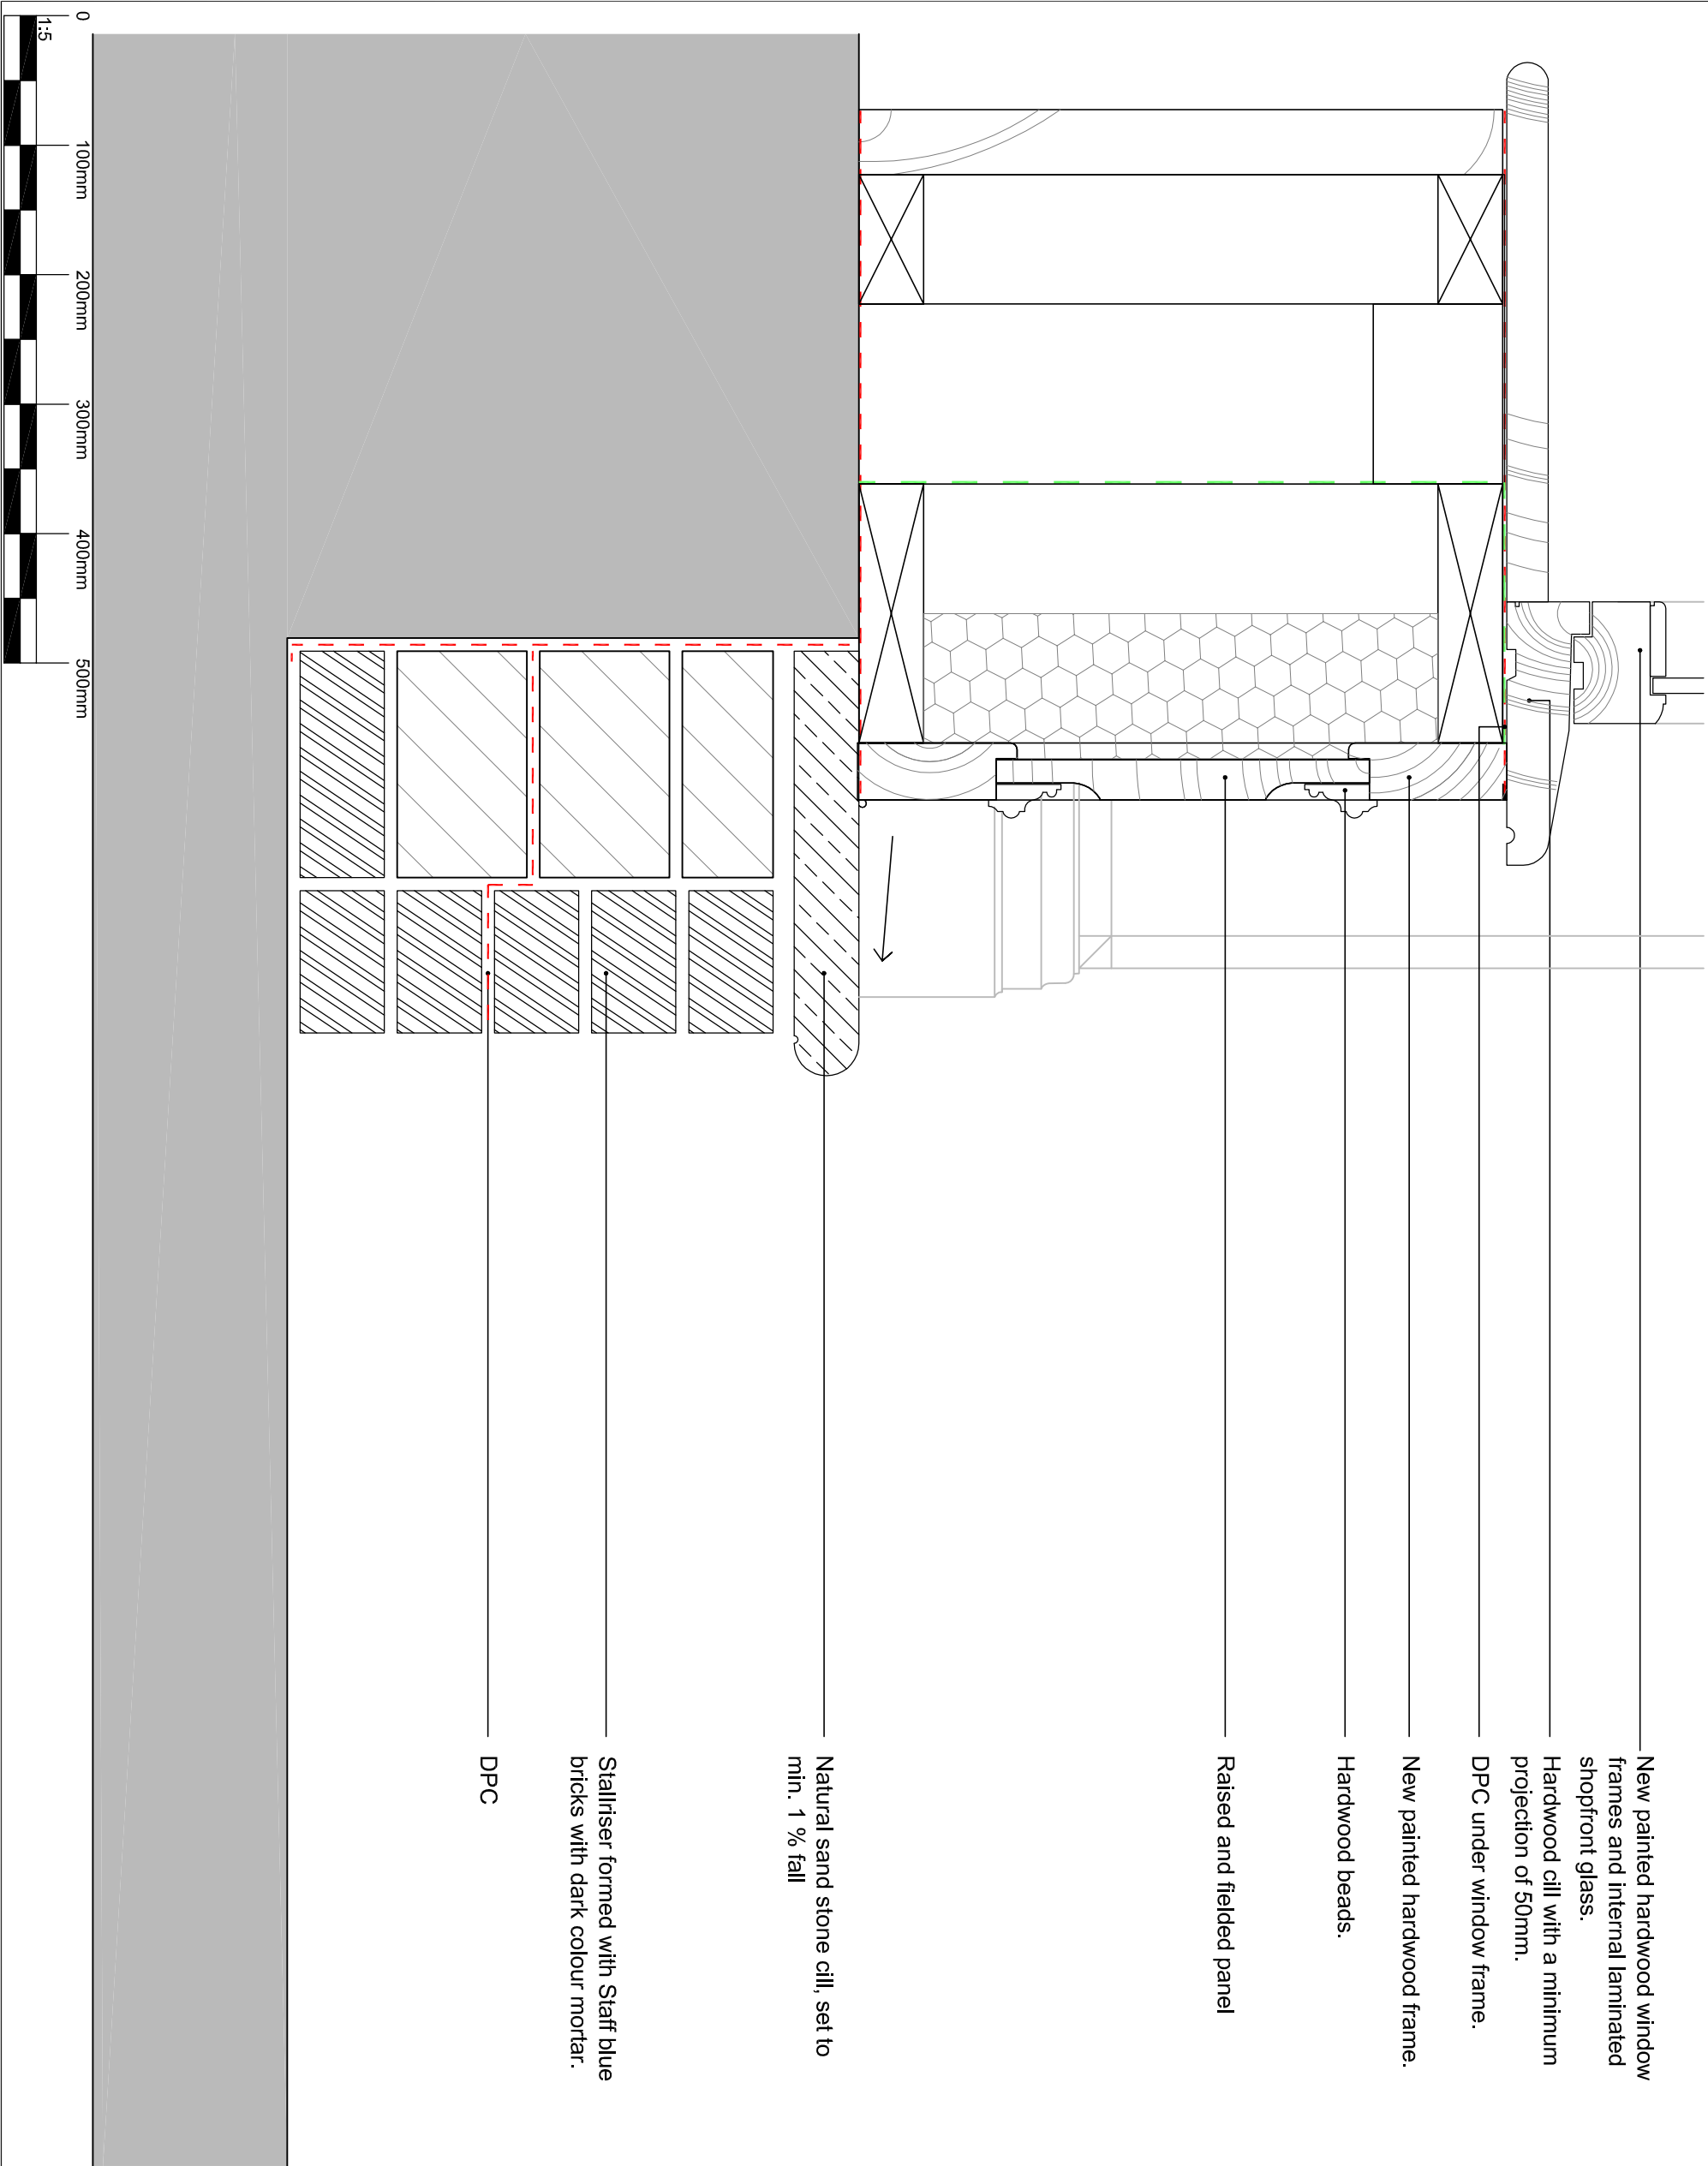

B	Updated in line with Planning authority comments. 01-10-22	TOC	RR
A	Updated in line with HSHAZ project officers comments. 28-11-21	TOC	RR
Rev	Description	Date	By
REVISIONS			

purpose
PLANNING

Cass
associates

architecture
masterplanning
planning
landscape
conservation

Studio, 204B The Tea Factory, 82 Wood Street, Liverpool, L1 4DQ
T: +44 (0)151 707 0110 E: info@cassassociates.co.uk W: www.cassassociates.co.uk

client
ANITA ALLEN

project
7 MARKET PLACE, PRESCOT,
L34 5SB

drawing title
SHOP FRONT CILL DETAIL
- DETAIL 1

scale @ A3 1:5

date 05-11-21

dm TOC

1602-007

B

Original paper size (A3) 420x297mm