


PLANNING DRAWING
THIS DRAWING IS FOR PLANNING PURPOSES ONLY AND
NOT TO BE USED FOR CONSTRUCTION
DO NOT SCALE FROM THIS DRAWING

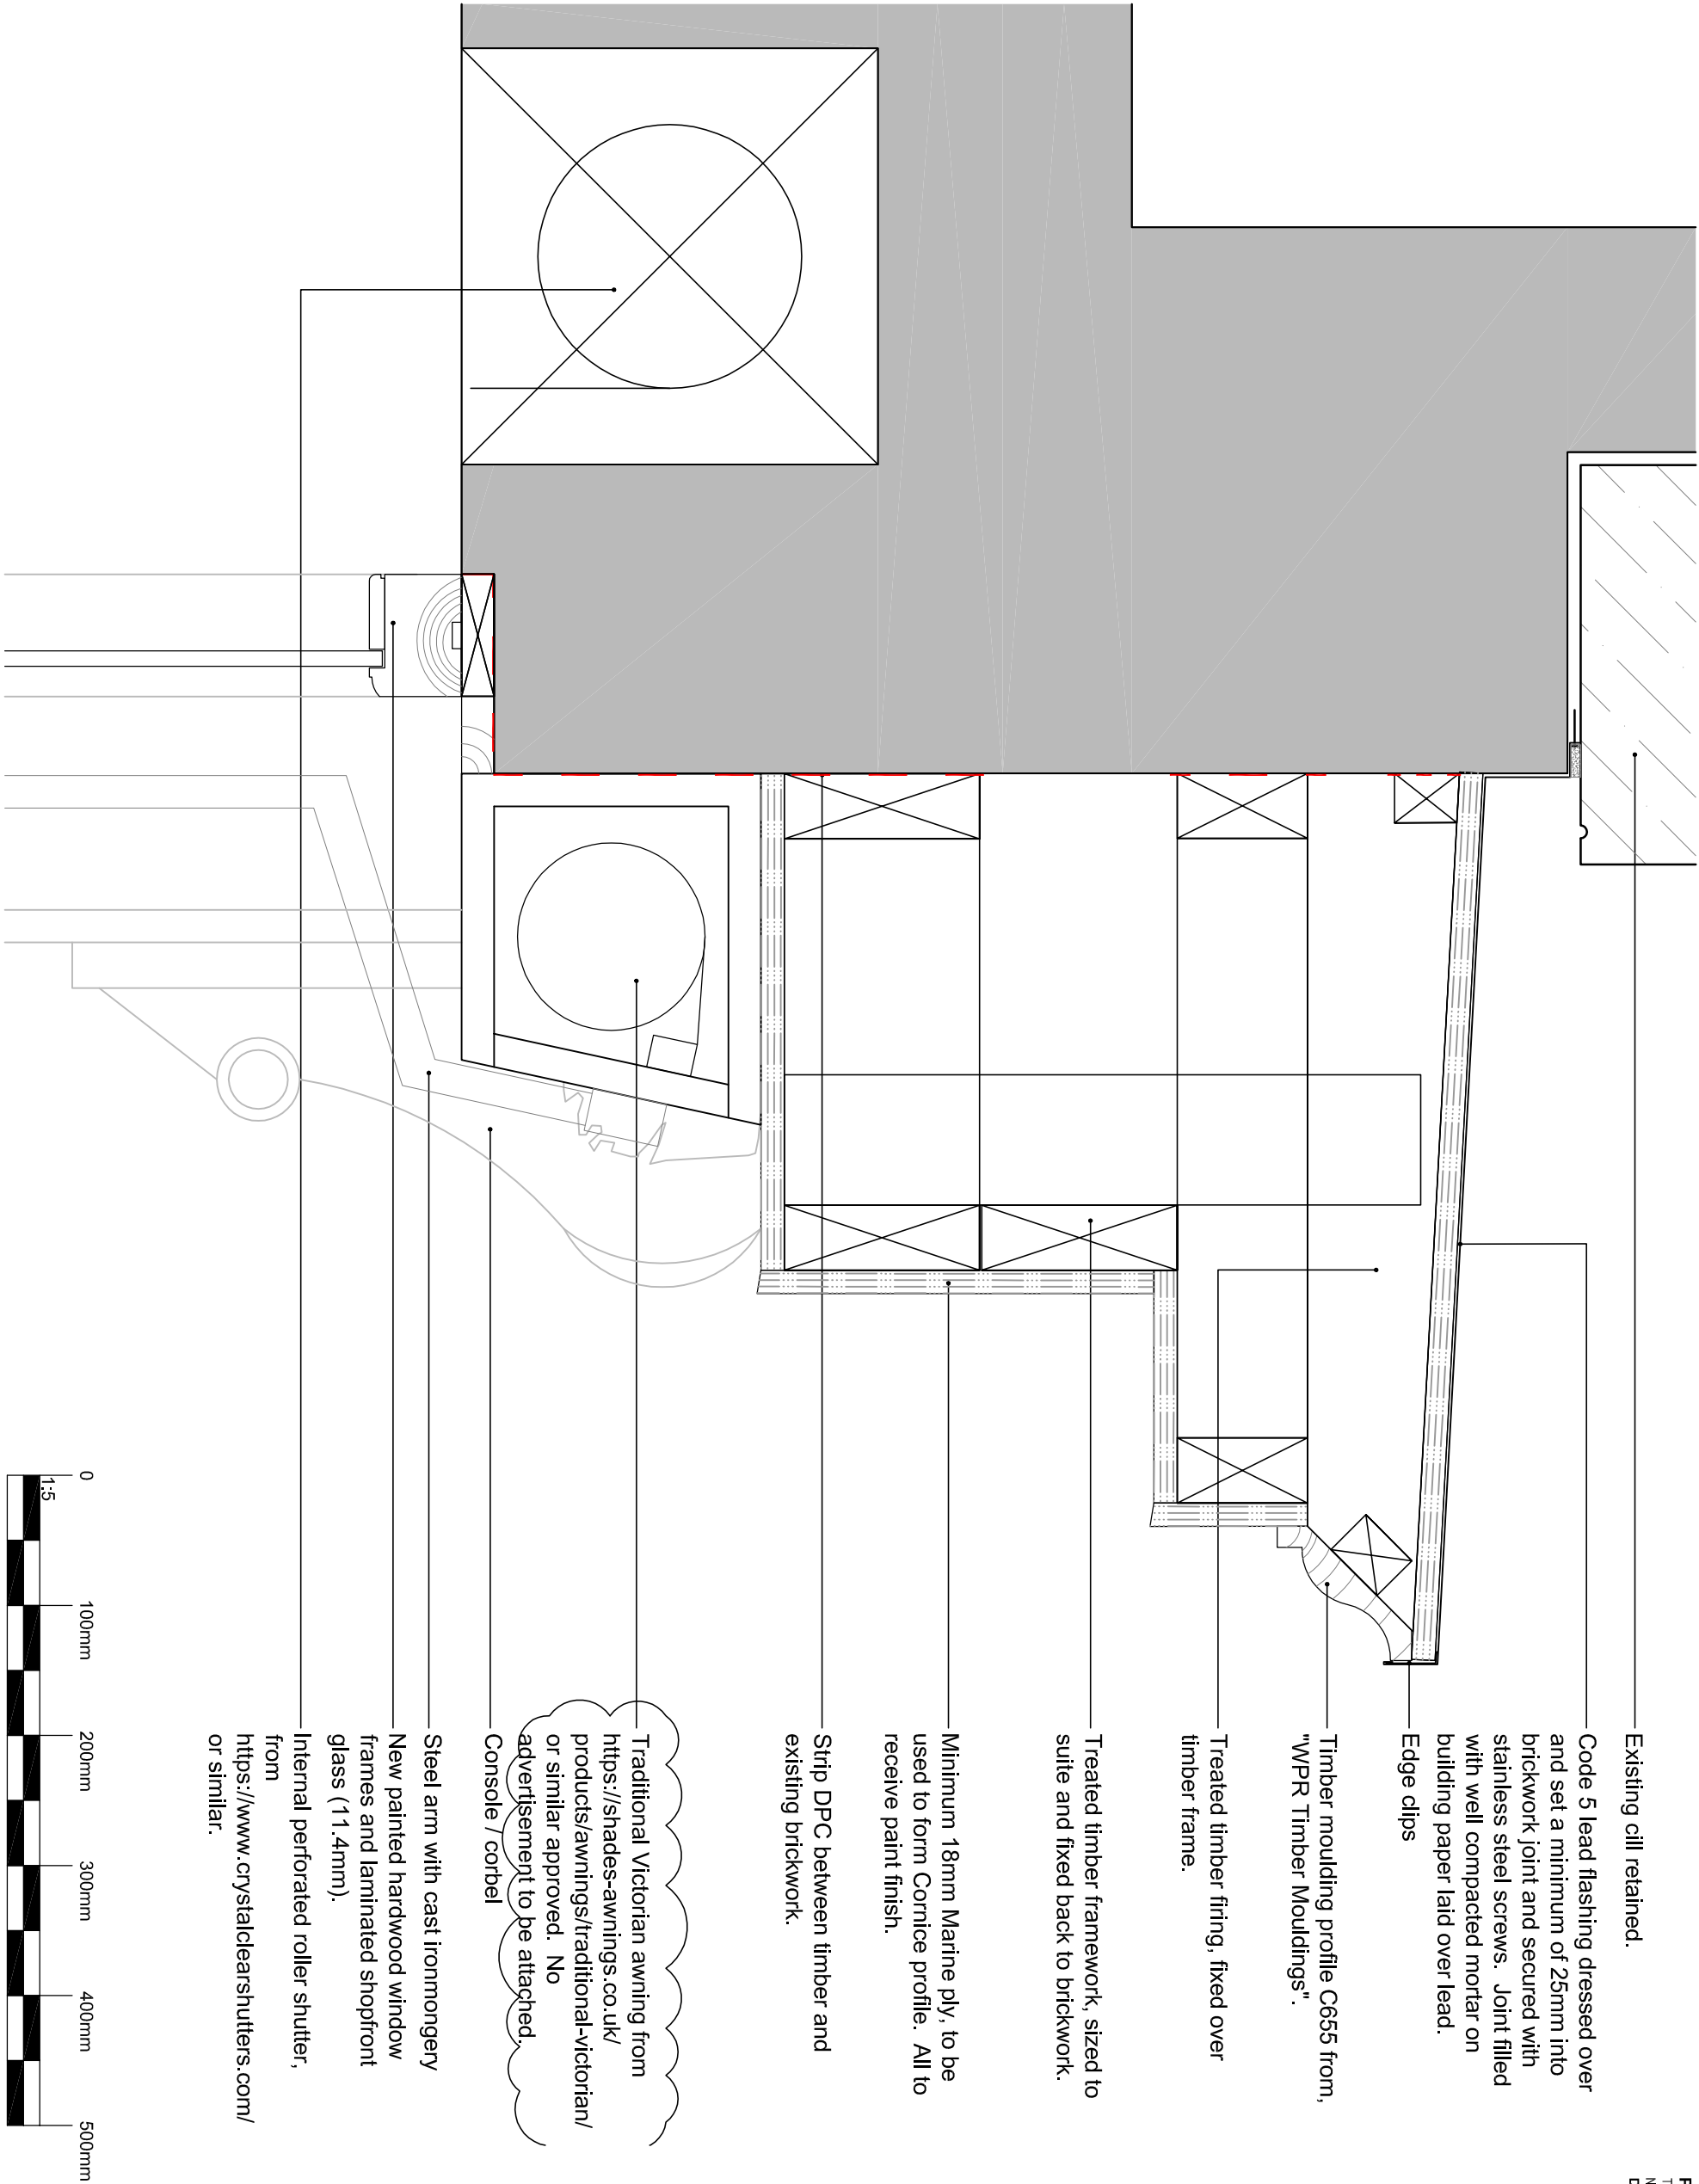

B	Updated in line with Planning authority comments.	01-10-22	TOC	RR
A	Updated in line with HSH42 project officers comments.	26-11-21	TOC	RR
Rev.	Description	Date	By	Chkd
REVISIONS				

purpose
PLANNING

Cass
associates

architecture
masterplanning
planning
landscape
conservation

Studio: 204B The Tea Factory, 82 Wood Street, Liverpool, L1 4DQ
T: +44 (0)151 707 0110 E: info@cassassociates.co.uk W: www.cassassociates.co.uk

client	ANITA ALLEN
project	7 MARKET PLACE, PRESCOT, L34 5SB

drawing title		SHOP FRONT HEAD DETAIL - DETAIL 2	
scale @ A3		1:5	
date		05-11-21	
dwn	TOC	chk'd	AW
		1602-008 B	

1602-008
B