


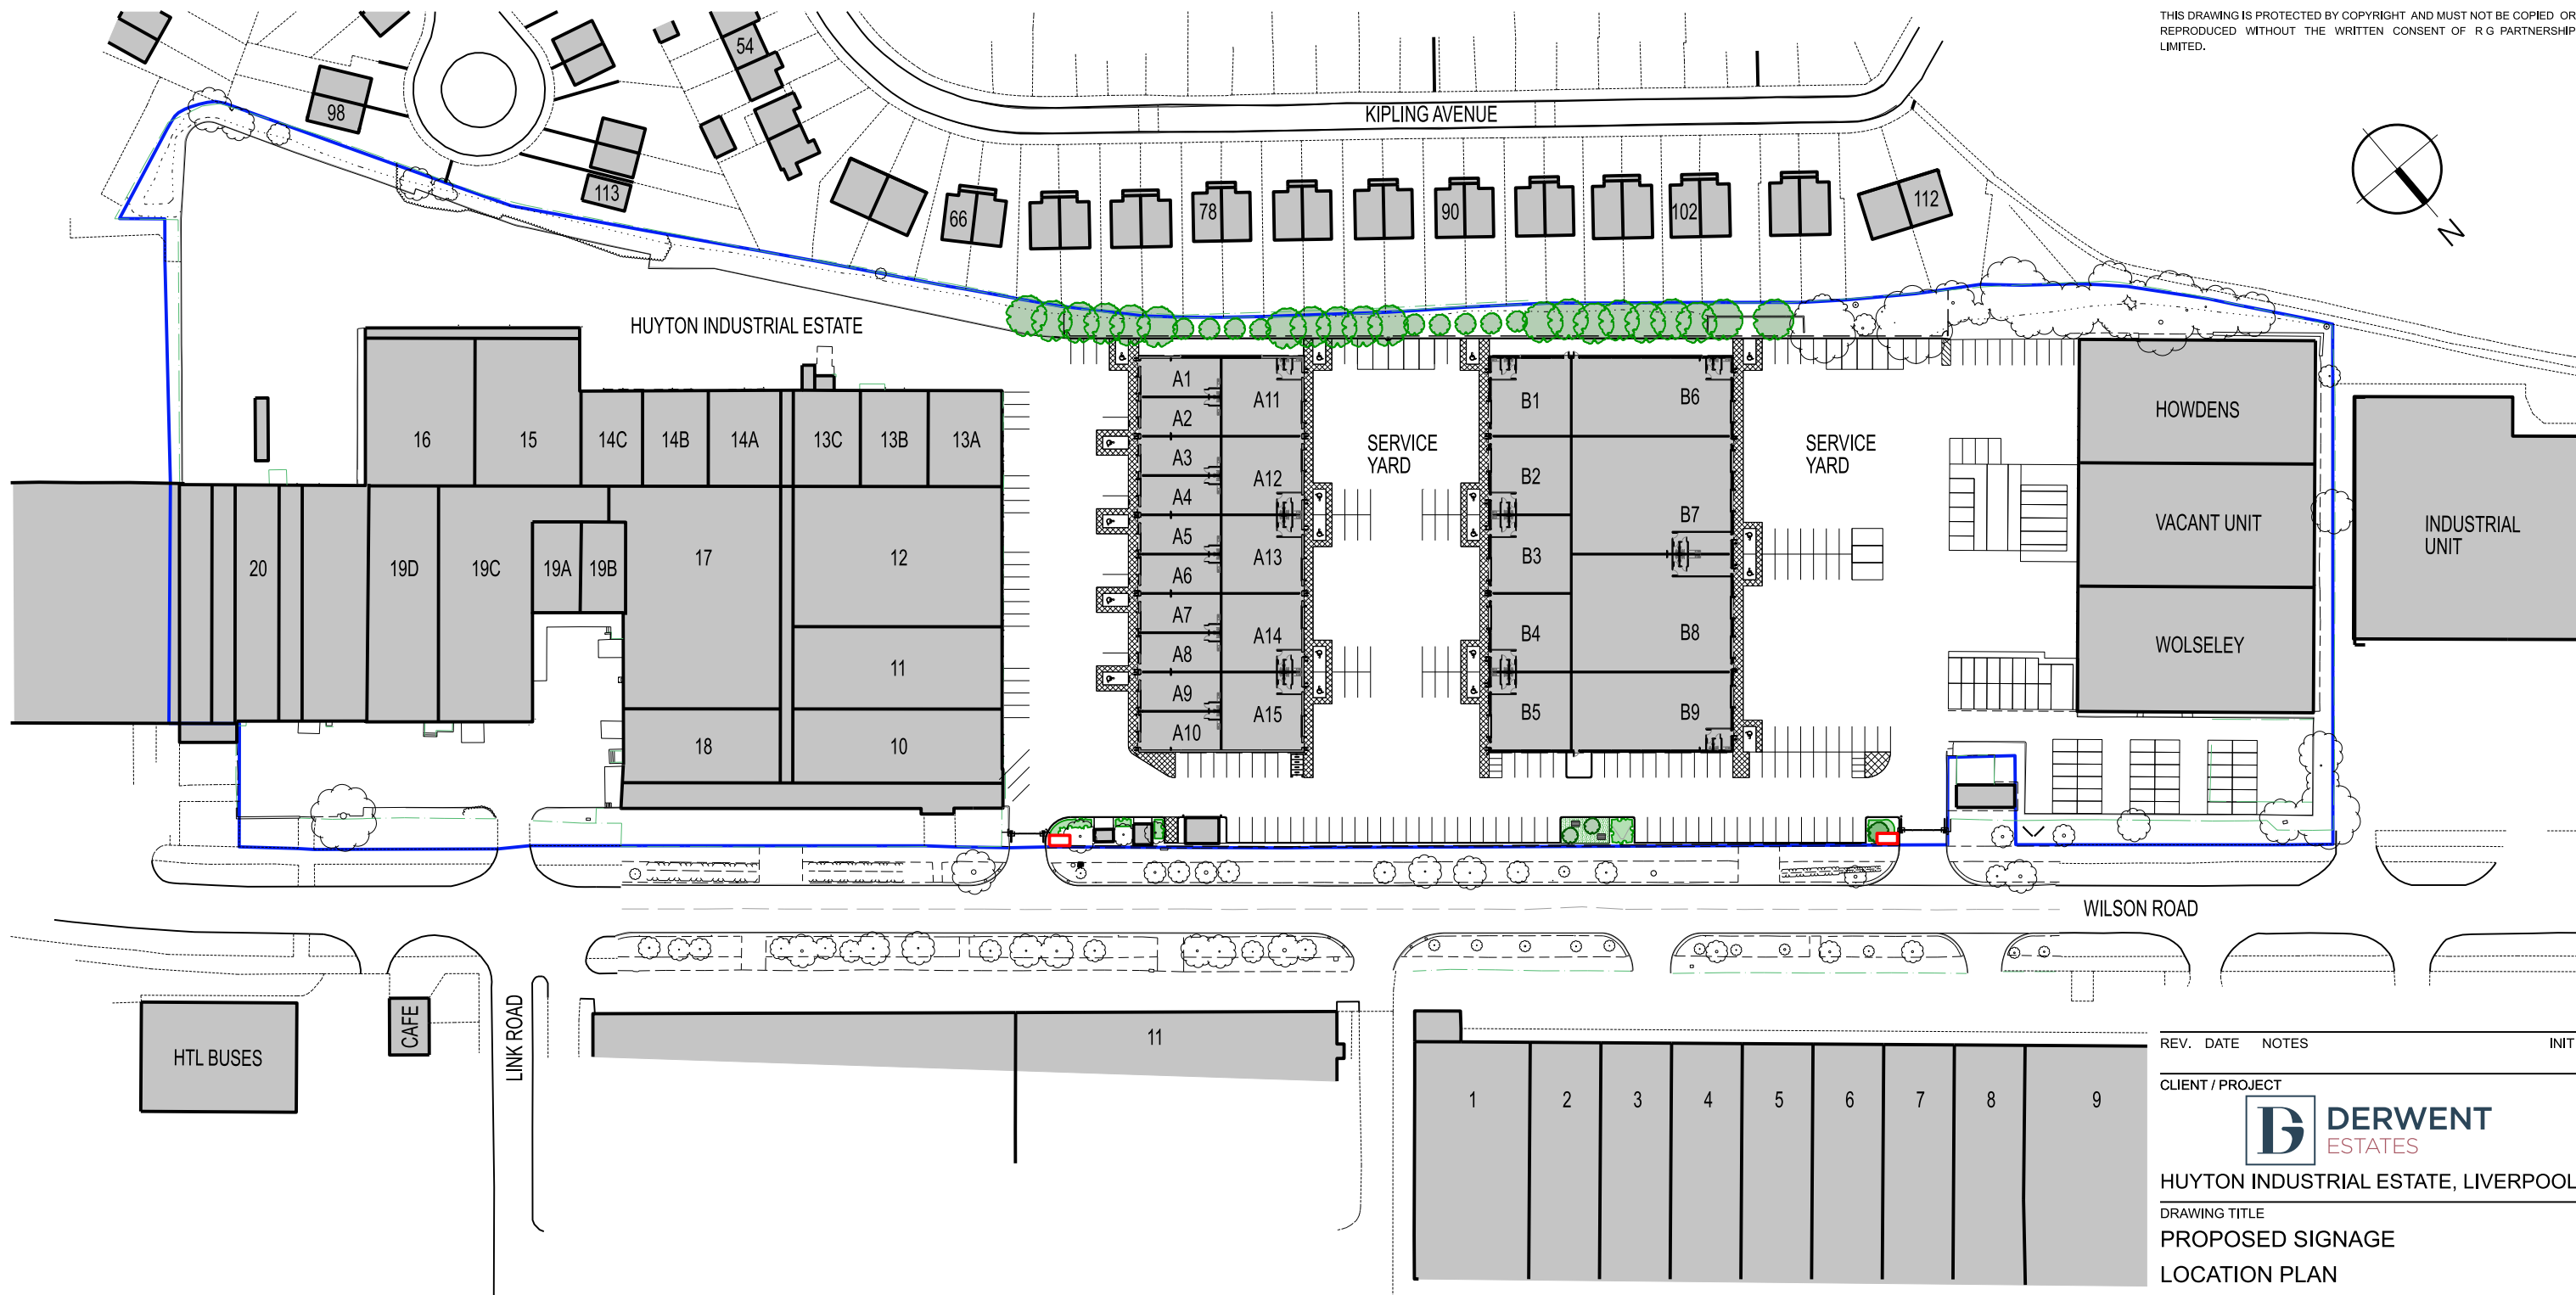


ORDNANCE SURVEY LICENCE
REPRODUCED FROM ORDNANCE SURVEY MASTERMAP DIGITAL DATA BY PERMISSION OF ORDNANCE SURVEY®, ON BEHALF OF HER MAJESTY'S STATIONARY OFFICE. © CROWN COPYRIGHT 2010. ALL RIGHTS RESERVED. REFERENCE NUMBER 100006806.

LEGEND

— OWNERSHIP BOUNDARY

— APPLICATION BOUNDARY

SCALE 1:1250

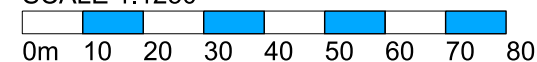

REV. DATE NOTES INIT.

CLIENT / PROJECT



HUYTON INDUSTRIAL ESTATE, LIVERPOOL

DRAWING TITLE

PROPOSED SIGNAGE

LOCATION PLAN

STATUS

PLANNING

DATE 25/06/26 DRAWN CMP SCALE @ A3 1:1250

PROJECT NUMBER STAGE UNIT / BLOCK TYPE & NUMBER REVISION LETTER

DRAWING NO.

11049 ADV X L06 -

Site Location Plans L GA Plans P Elevations E
Sections S Details D Prefix: Colour C

THE RATCLIFFE GROVES PARTNERSHIP

MANCHESTER
105 MANCHESTER ROAD
BURY LANCASHIRE BL9 0TD
T. 0161 797 6000 E. manchester@rgp.uk.com
www.rgp.uk.com

LONDON
19 BEDFORD ROW
LONDON WC1R 4EB
T. 020 7600 6666 E. london@rgp.uk.com

