


NEW ACOUSTIC/FIRE RATED PARTITION BETWEEN UNITS

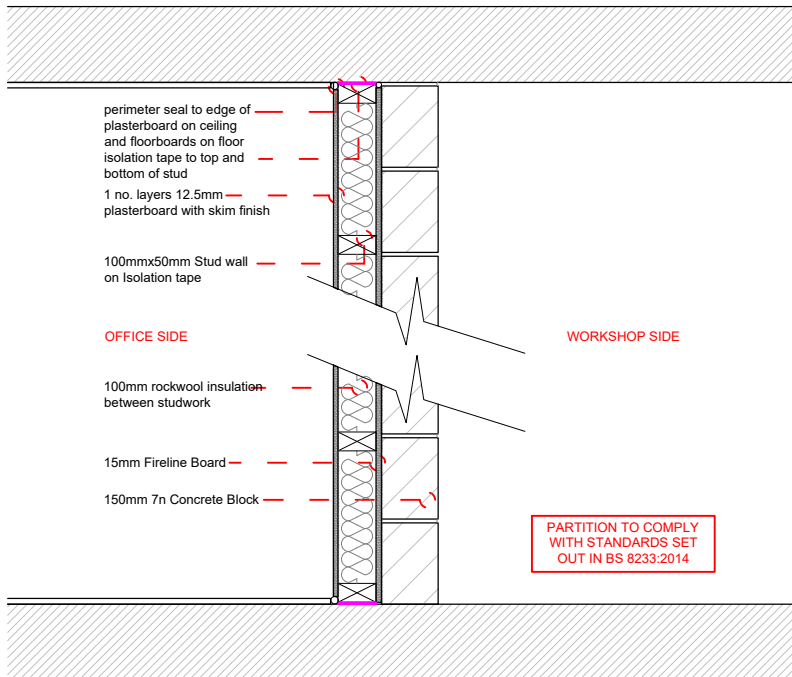

NEW STUDWORK ACOUSTIC PARTITIONS BETWEEN UNITS (HUSH 1054 DOUBLE TIMBER STUD WALL) @ 1:10

- 2 no. layers 15mm plasterboard with skim finish
- 100mmx50mm Stud wall on Isolation tape
- HUSH Slab 100 acoustic insulation between studwork
- 60mm Clear cavity (50mm Min.)
- 100mmx50mm Stud wall on Isolation tape
- HUSH Slab 100 acoustic insulation between studwork
- 2 no. layers 15mm plasterboard with skim finish
- Build up to achieve min. acoustic value of $55D_{nTW} + C_{tr}dB$
- Build up to achieve min. 1 hour fire rating

PARTITION DETAIL @ 1:20

	JOB TITLE : 12 Webber Road, Liverpool, L33 7SW	DWG. NO. : 928-00-B
	DWG TITLE : Sketch Drawing Partition Detail	SCALE : As shown @ A4 Do not scale from drawings
	STATUS : PLANNING	DATE : 22/06/2026
	© CLAYTON ARCHITECTURE LIMITED. All Rights Reserved. Tel: 07435589465 E: jae@claytonarchitecture.co.uk	DRAWN BY : NF CHECKED BY : JC