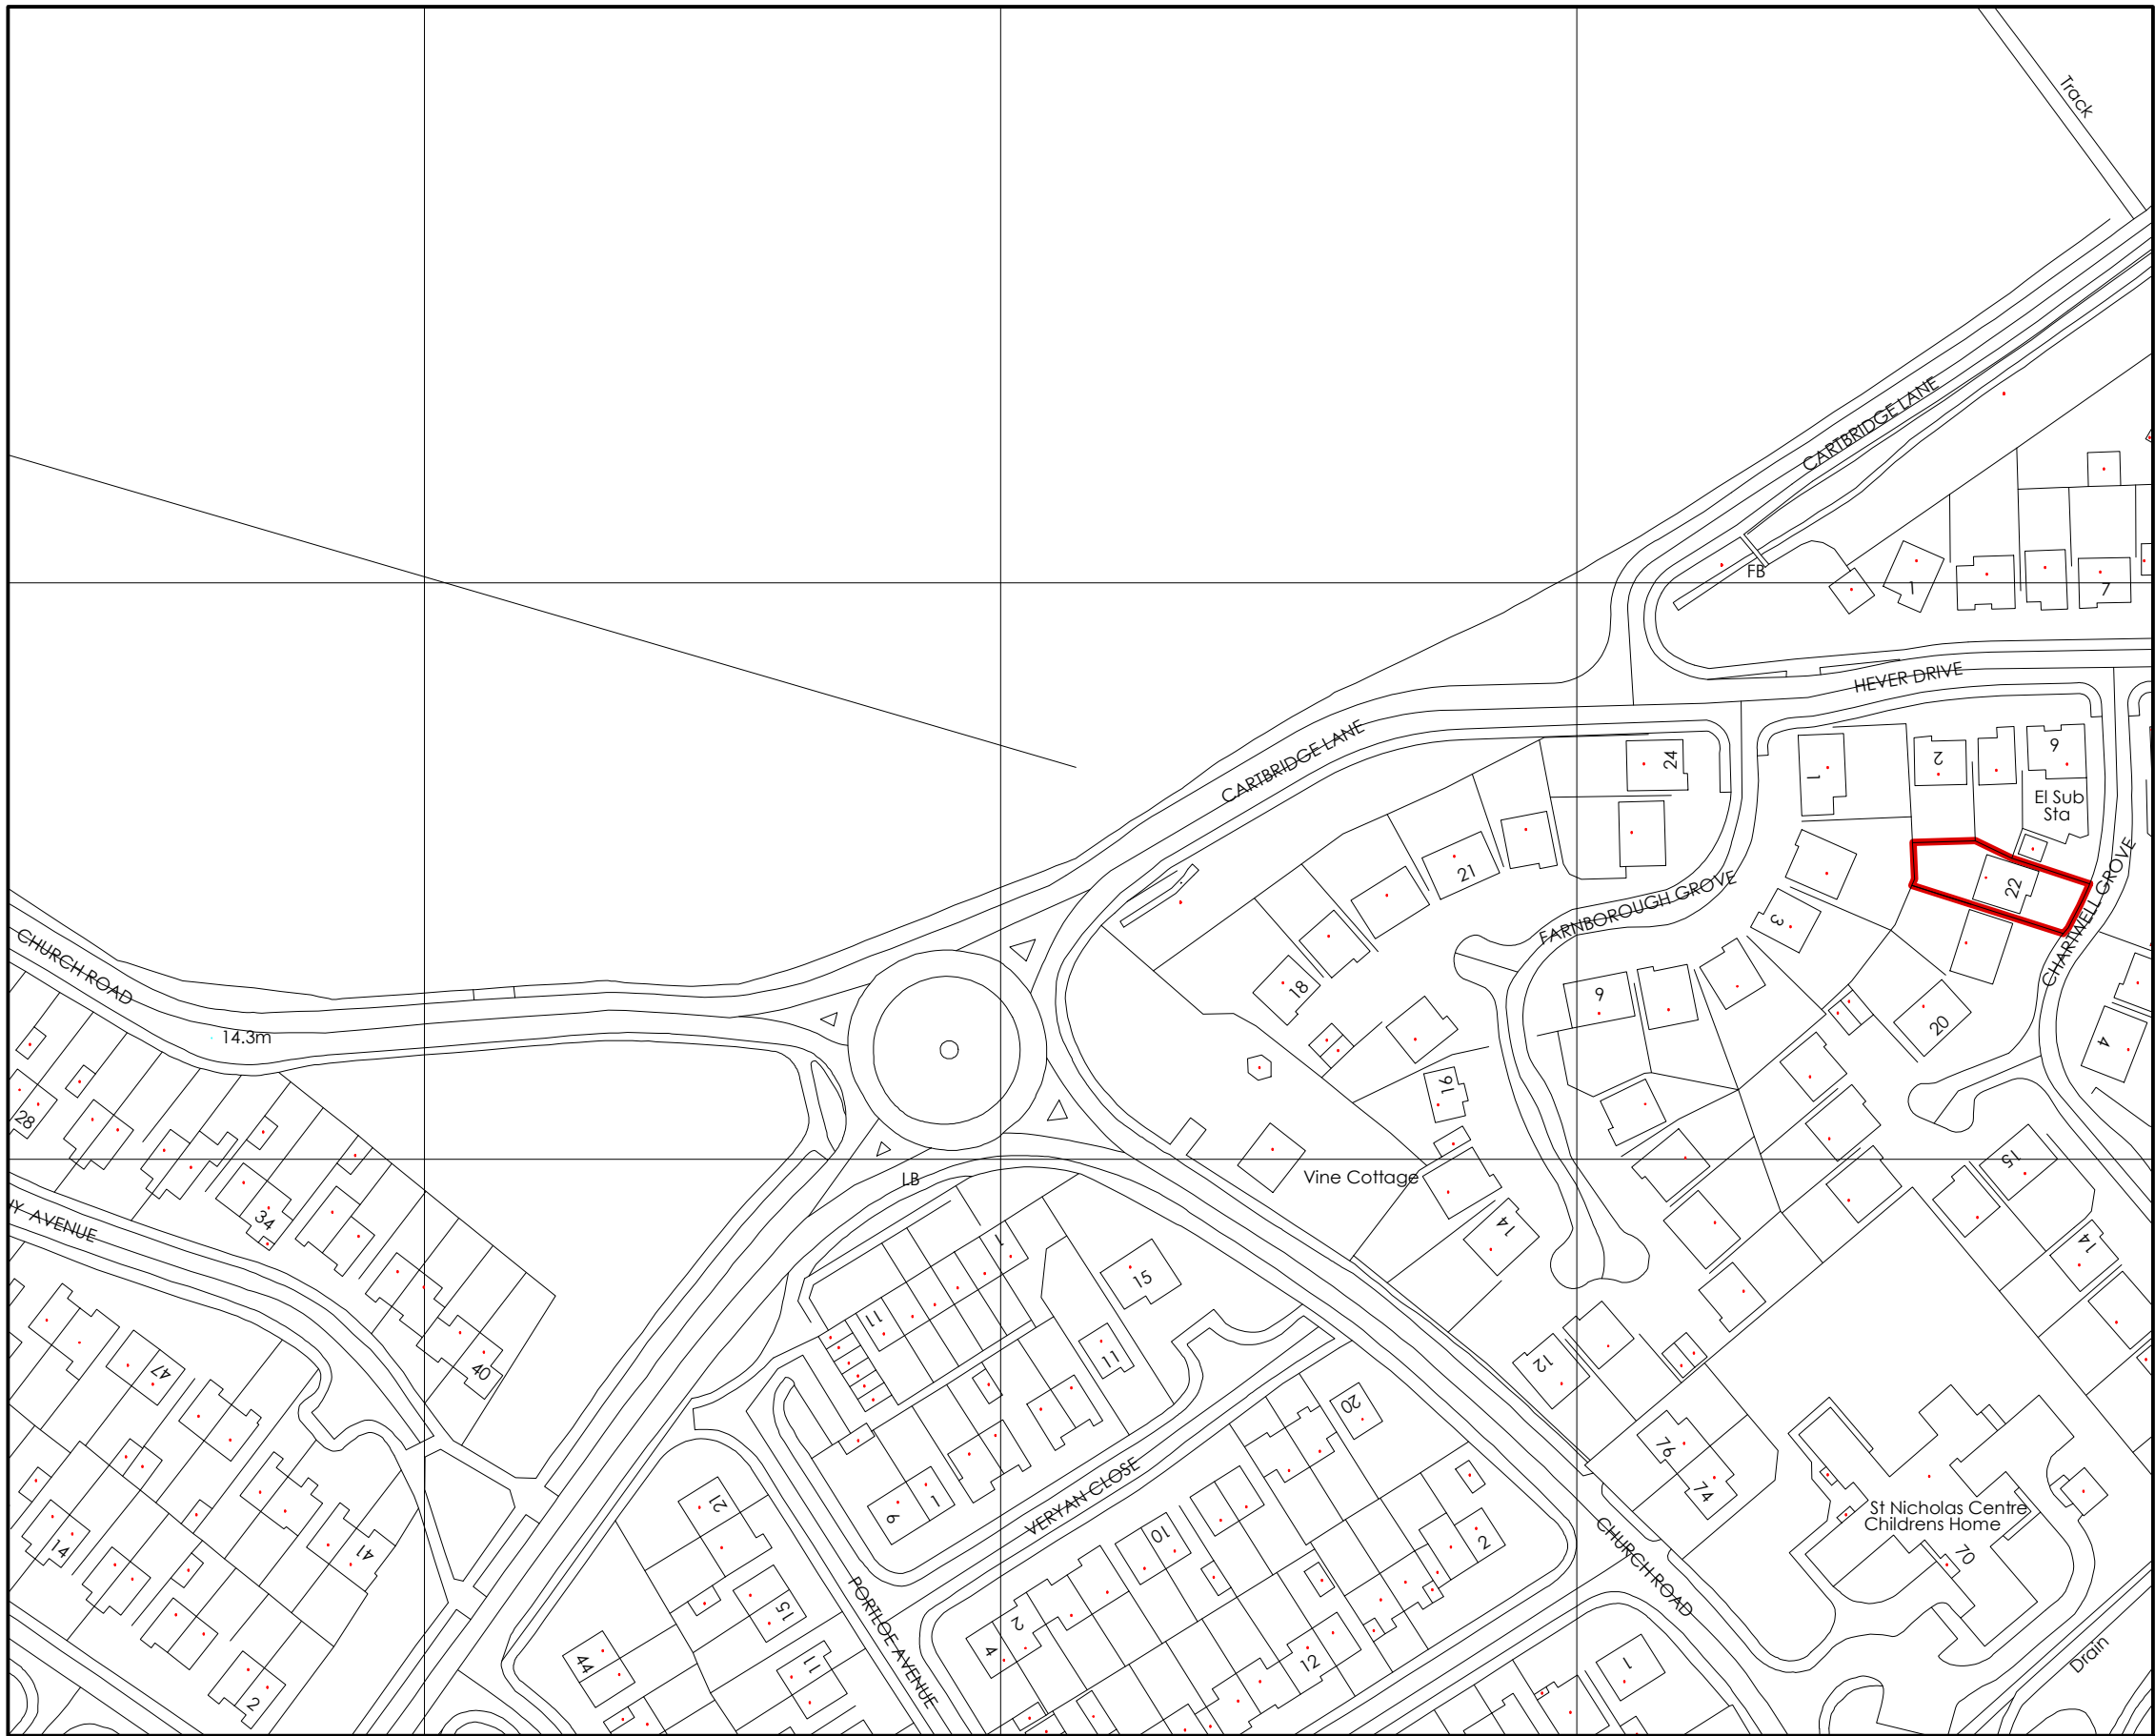


PLANNING APPLICATION
NOT FOR CONSTRUCTION

scale 1:1250 dwg no. 01

DWELLING @ CHARTWELL GROVE
os map

quentin keohane architect
Sunrise, Reencarrigeen, Ballinascorthy, Co Cork
023 8839216