


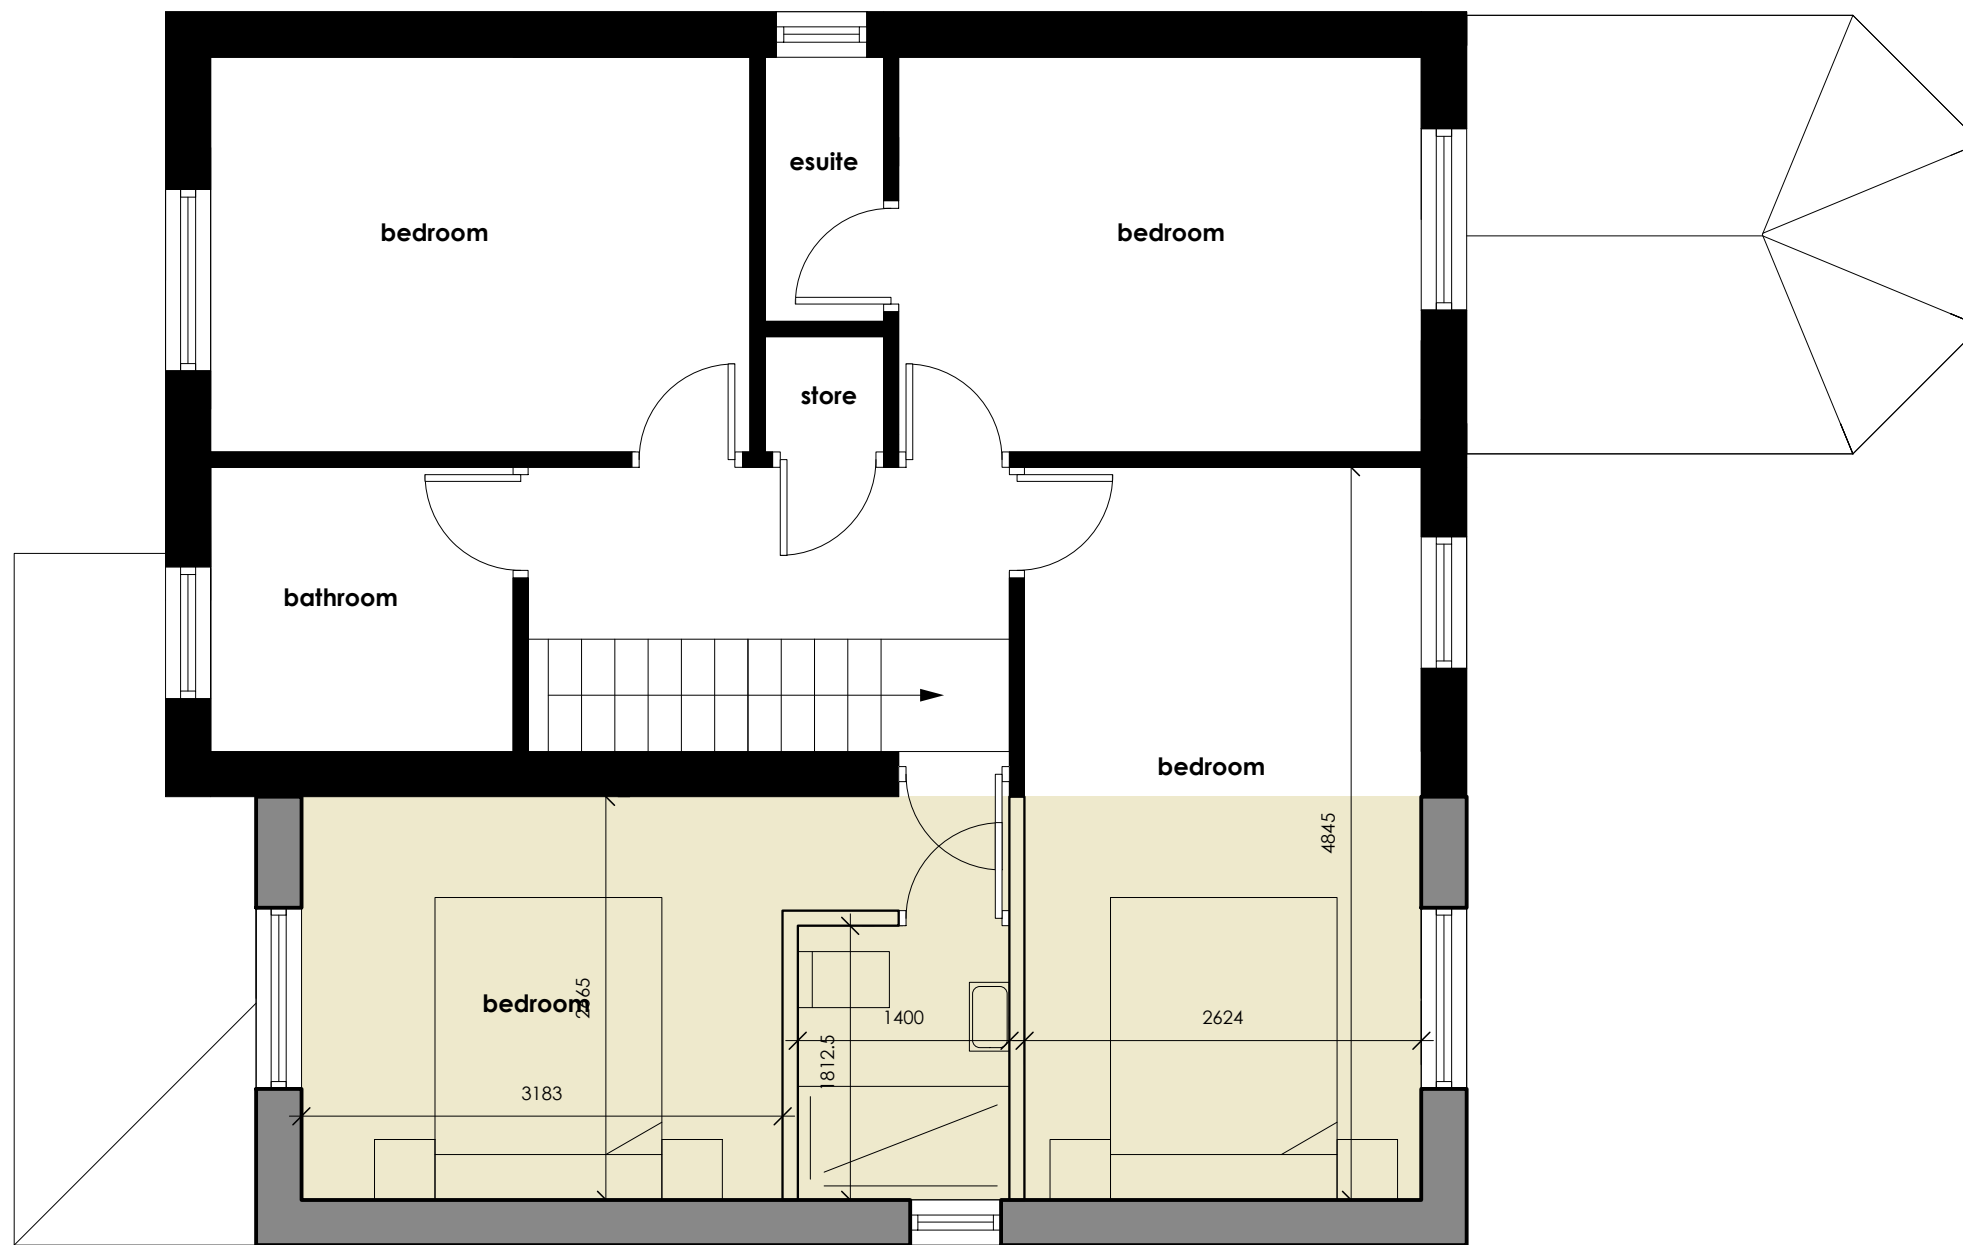

scale

01m 02m 03m 04m

PLANNING APPLICATION
NOT FOR CONSTRUCTION

scale 1:50

dwg no. 06

DWELLING @ CHARTWELL GROVE
plan as proposed

quentin keohane architect
Sunrise, Reencarrigeen, Ballinascarthy, Co Cork
023 8839216