




1 South West - Front
1 : 100



2 North East - Rear
1 : 100

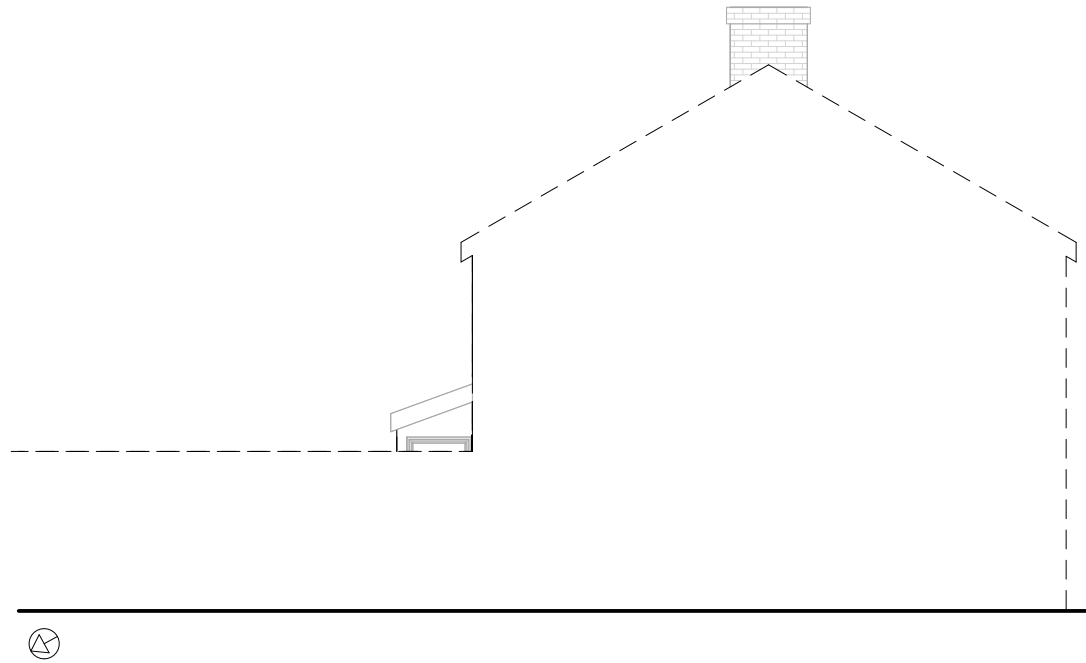

3 North West - Left Side
1 : 100



4 South East -Right Side
1 : 100



CLIENT:

Rob Jones

REV

DESCRIPTION

DATE

27 Linden Drive, Liverpool
L36 5TT
Existing Elevations

REVISION
○

© Copyright Diogel Architecture. All dimensions to be checked and verified on site. This drawing is to be read in conjunction with all other relevant drawings and specifications. Any discrepancies in the drawings are to be reported immediately to Diogel Architecture. This drawing is not to be used for construction or sales purposes unless marked 'issued for construction'.

Dimensions and area schedules are subject to change.

DIOGEL

Your Home, Your Safe Place, Your World
adam@diogelarchitecture.co.uk / +44 (0)1248 800 321

SCALE: 1 : 100

SHEET SIZE: A3

JOB / DRAWING No.

1464-02-04-01

DRAWN: BA