




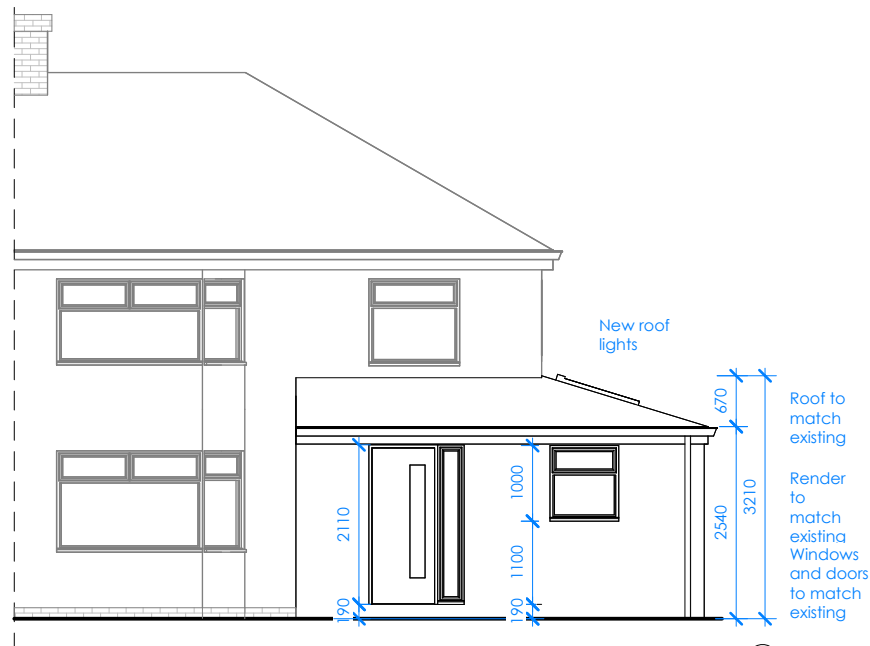


1 South West - Front  
1 : 100

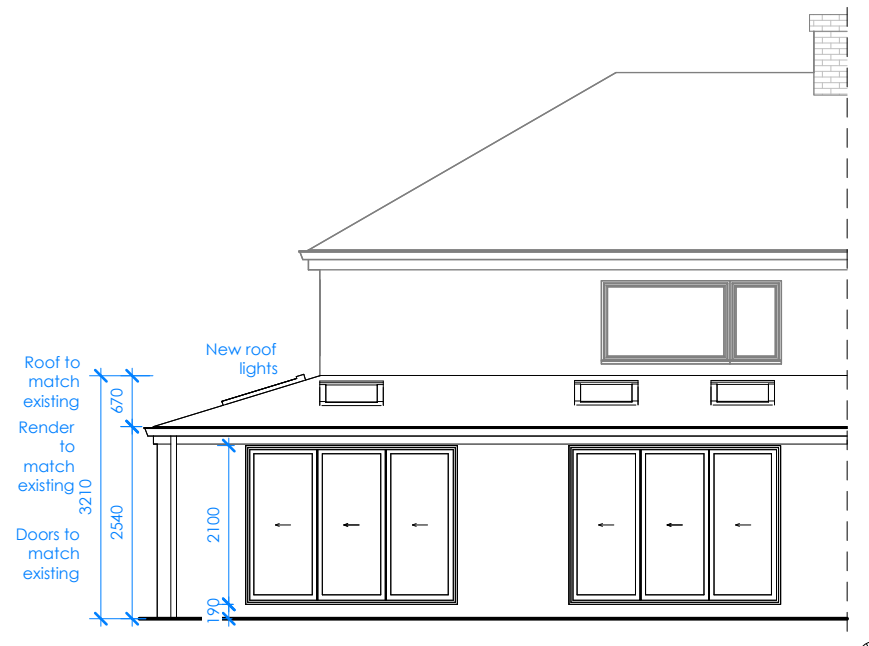

2 North East - Rear  
1 : 100

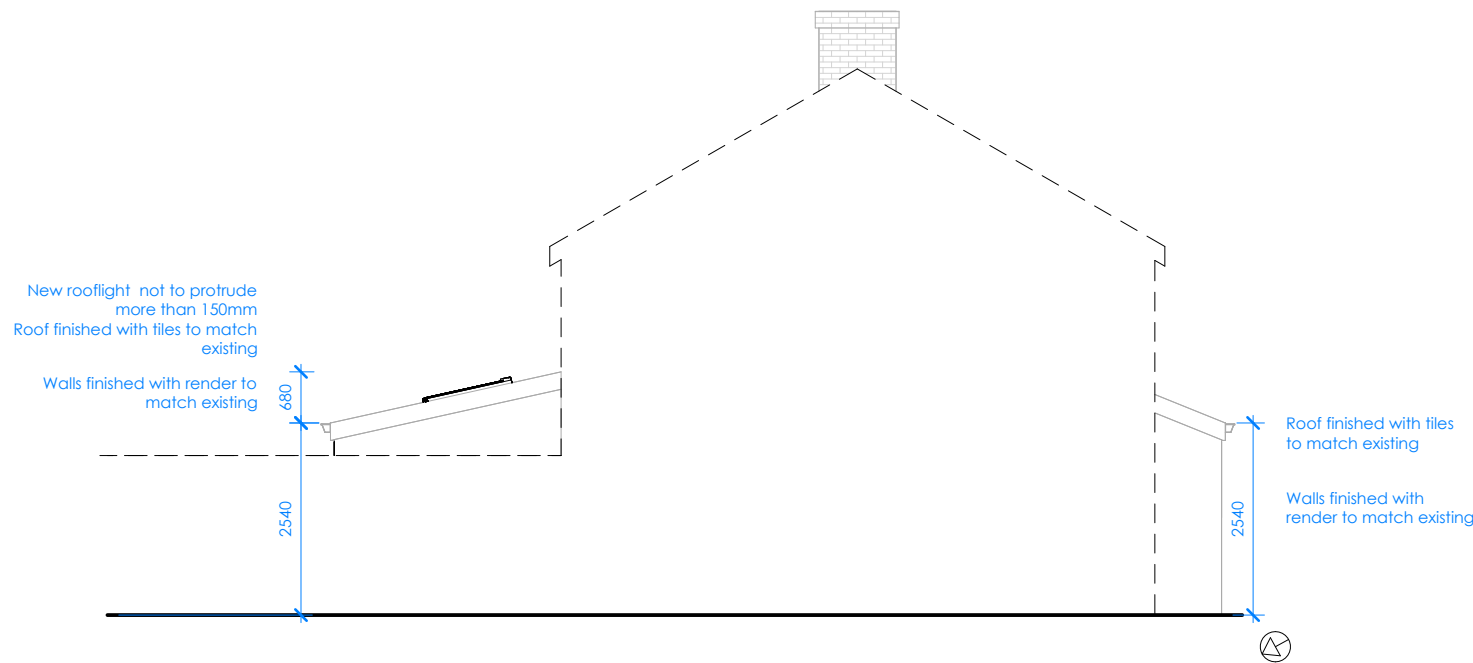

3 North West - Left Side  
1 : 100

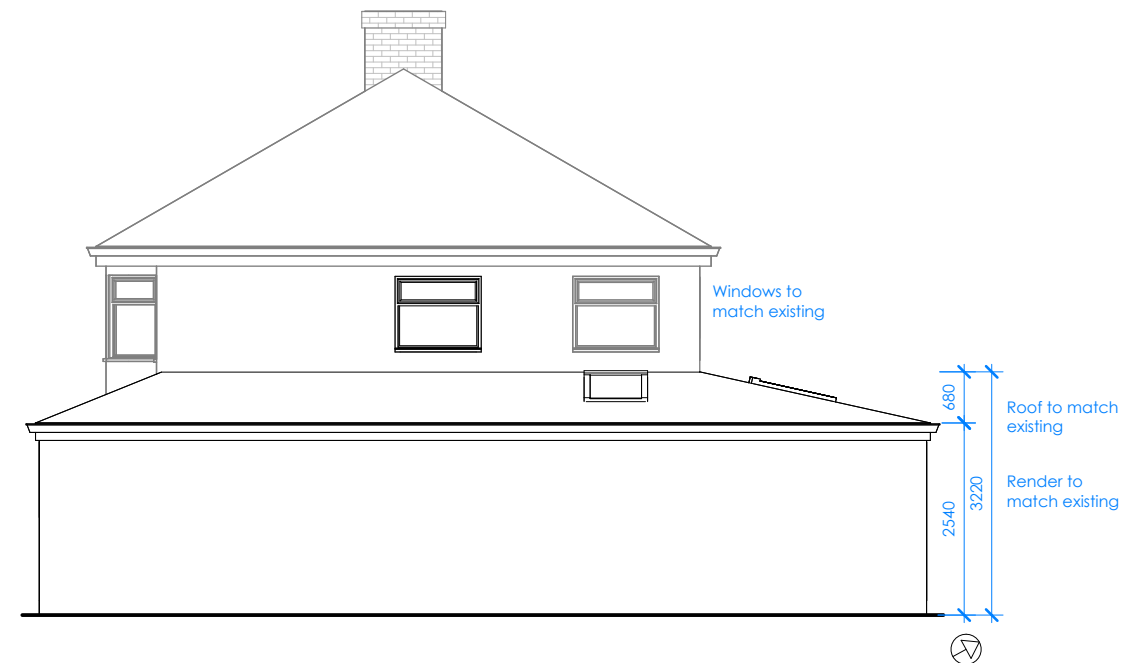

4 South East - Right Side  
1 : 100



|   |  |     |             |      |                                                              |                |                                           |
|---|--|-----|-------------|------|--------------------------------------------------------------|----------------|-------------------------------------------|
| CLIENT: Rob Jones   |  | REV | DESCRIPTION | DATE | 27 Linden Drive, Liverpool<br>L36 5TT<br>Proposed Elevations |                | REVISION                                  |
| <b>DIOGEL</b><br>Your Home, Your Safe Place, Your World<br>adam@diogelarchitecture.co.uk / +44 (0)1248 800 321   |  |     |             |      | SCALE: 1 : 100                                               | SHEET SIZE: A3 | JOB / DRAWING No.<br><b>1464-02-04-02</b> |
| © Copyright Diogel Architecture. All dimensions to be checked and verified on site. This drawing is to be read in conjunction with all other relevant drawings and specifications. Any discrepancies in the drawings are to be reported immediately to Diogel Architecture. This drawing is not to be used for construction or sales purposes unless marked 'issued for construction'.<br>Dimensions and area schedules are subject to change. |  |     |             |      | DRAWN: BA                                                    |                |                                           |